


13 CAMPBELL MEAD, HAYWARDS HEATH, RH17 5LT
DETACHED GARAGE CONVERSION TO GARDEN ROOM

REFERENCE : DM / 25 / 1608

9) FLOOR PLAN - BEFORE

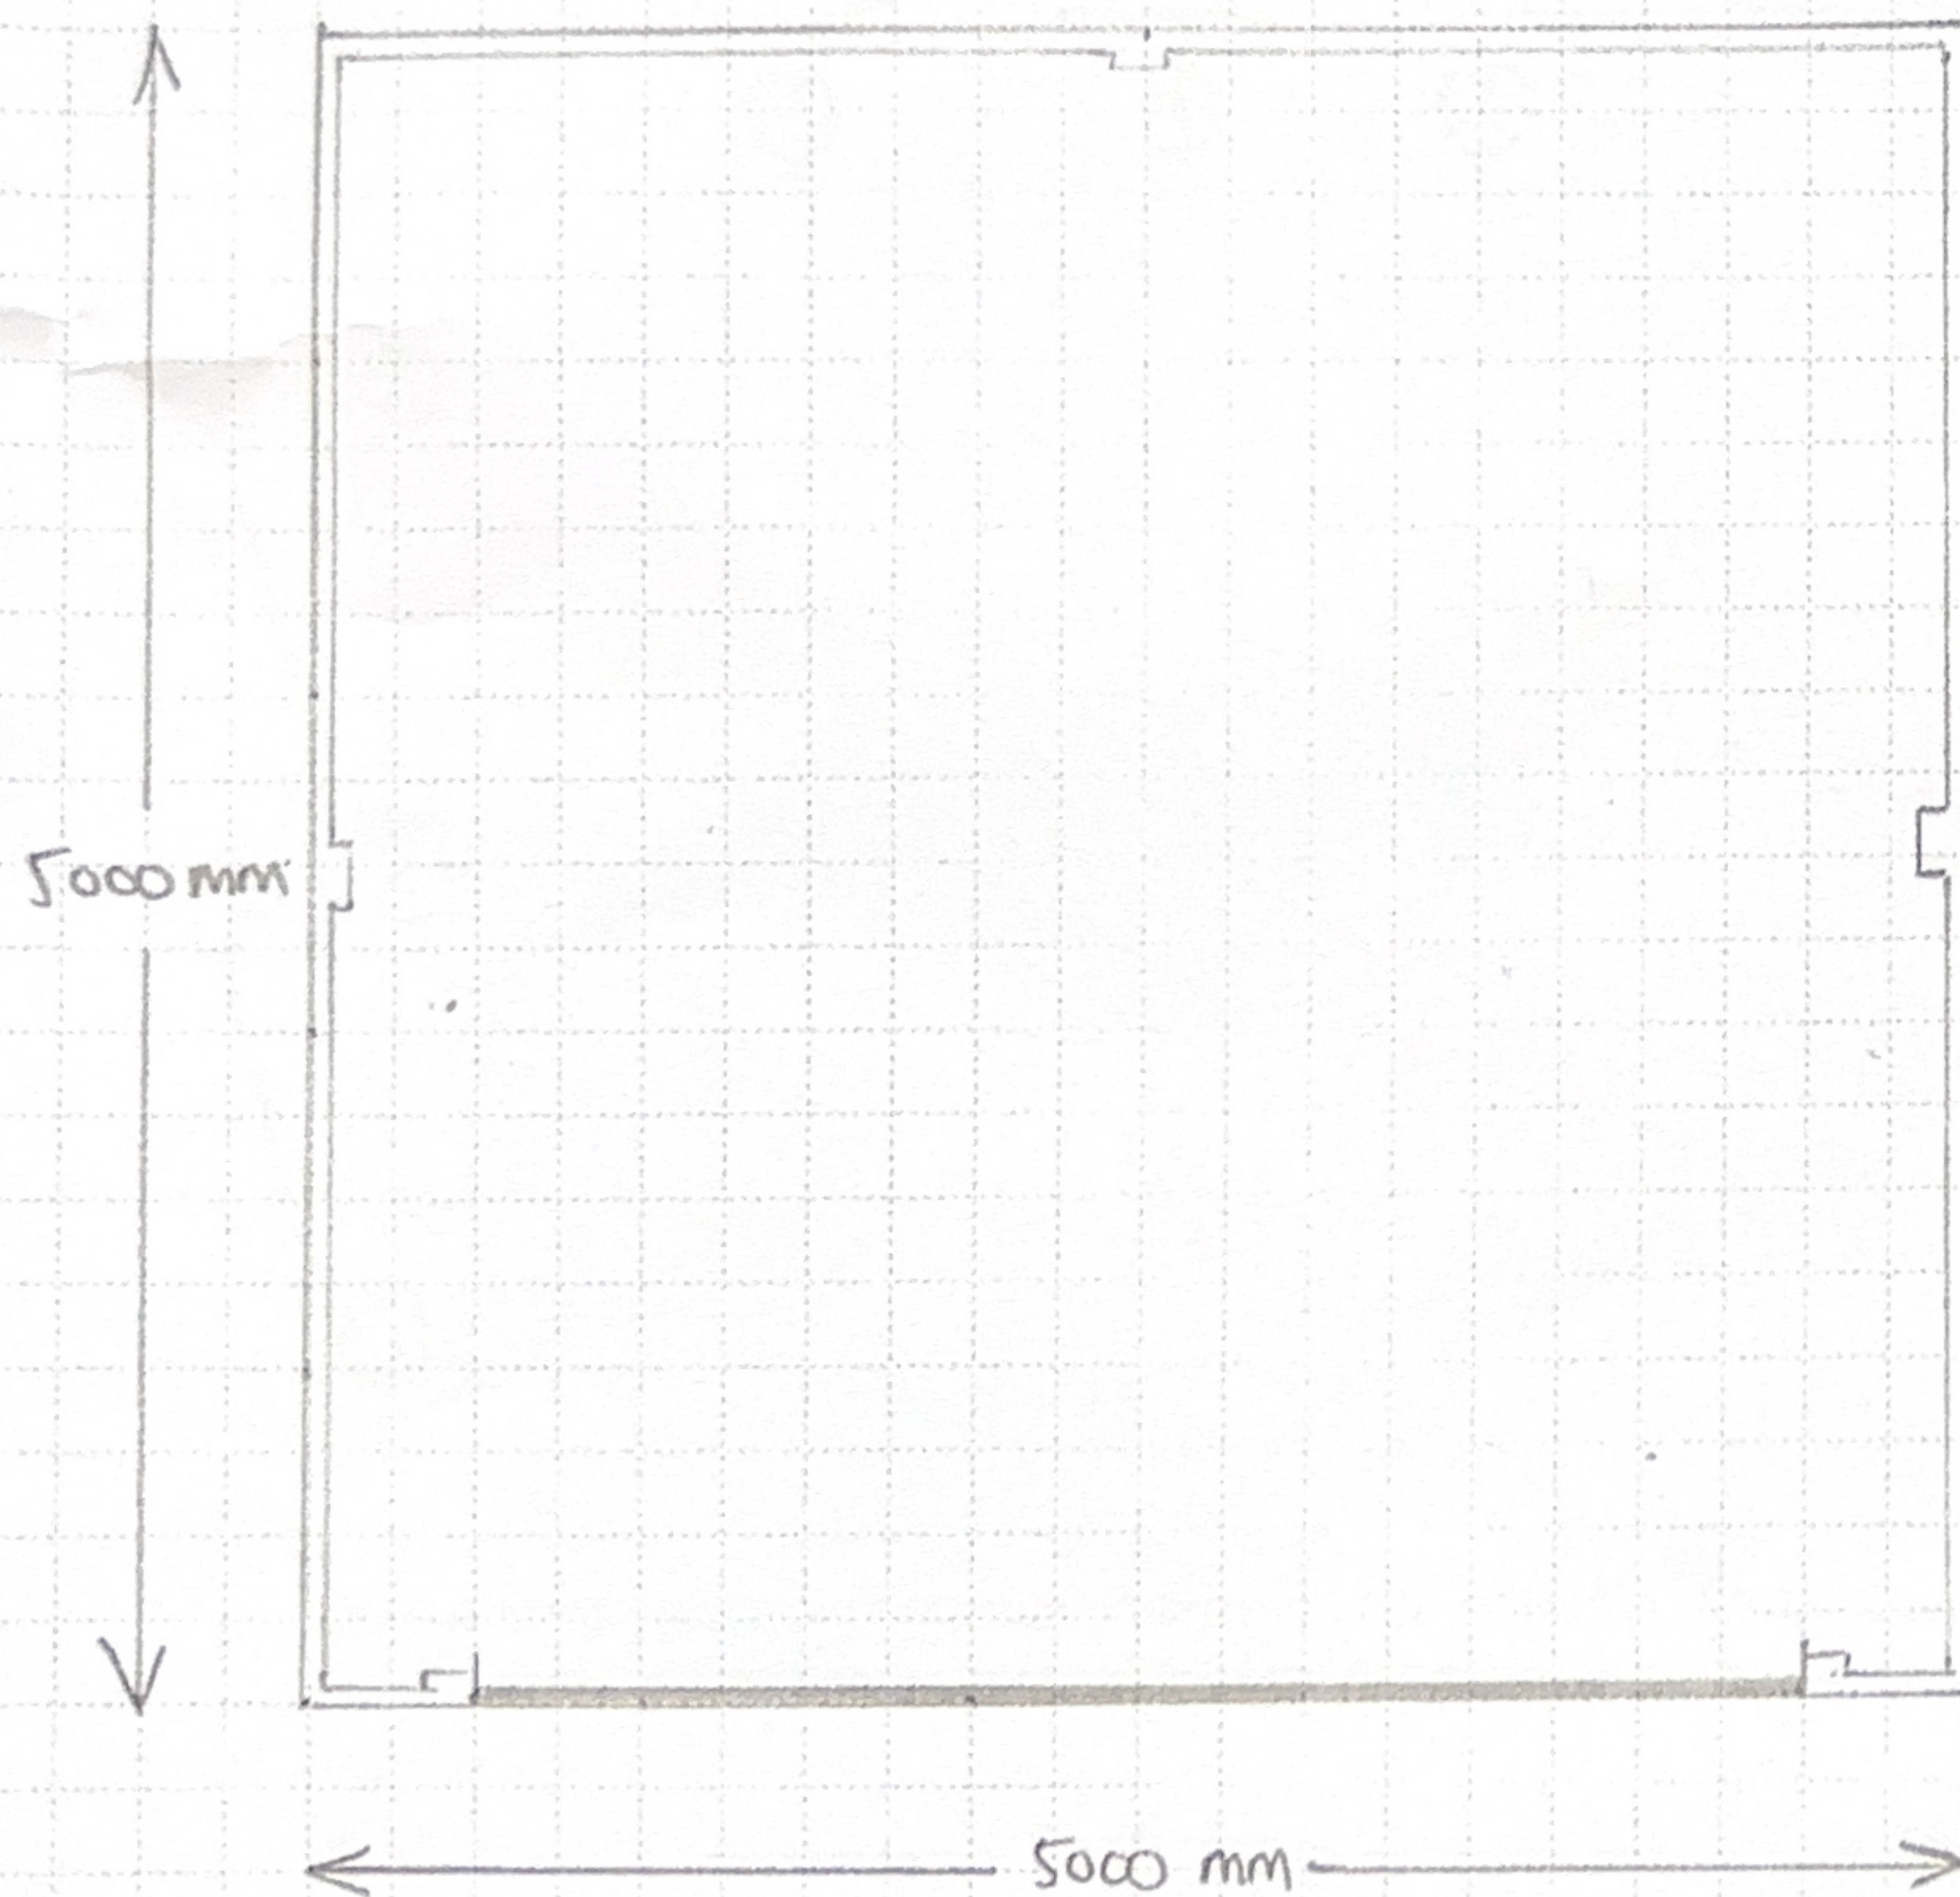

SCALE 1:50



GARAGE DOUBLE DOOR

PAGE 9 of 10