


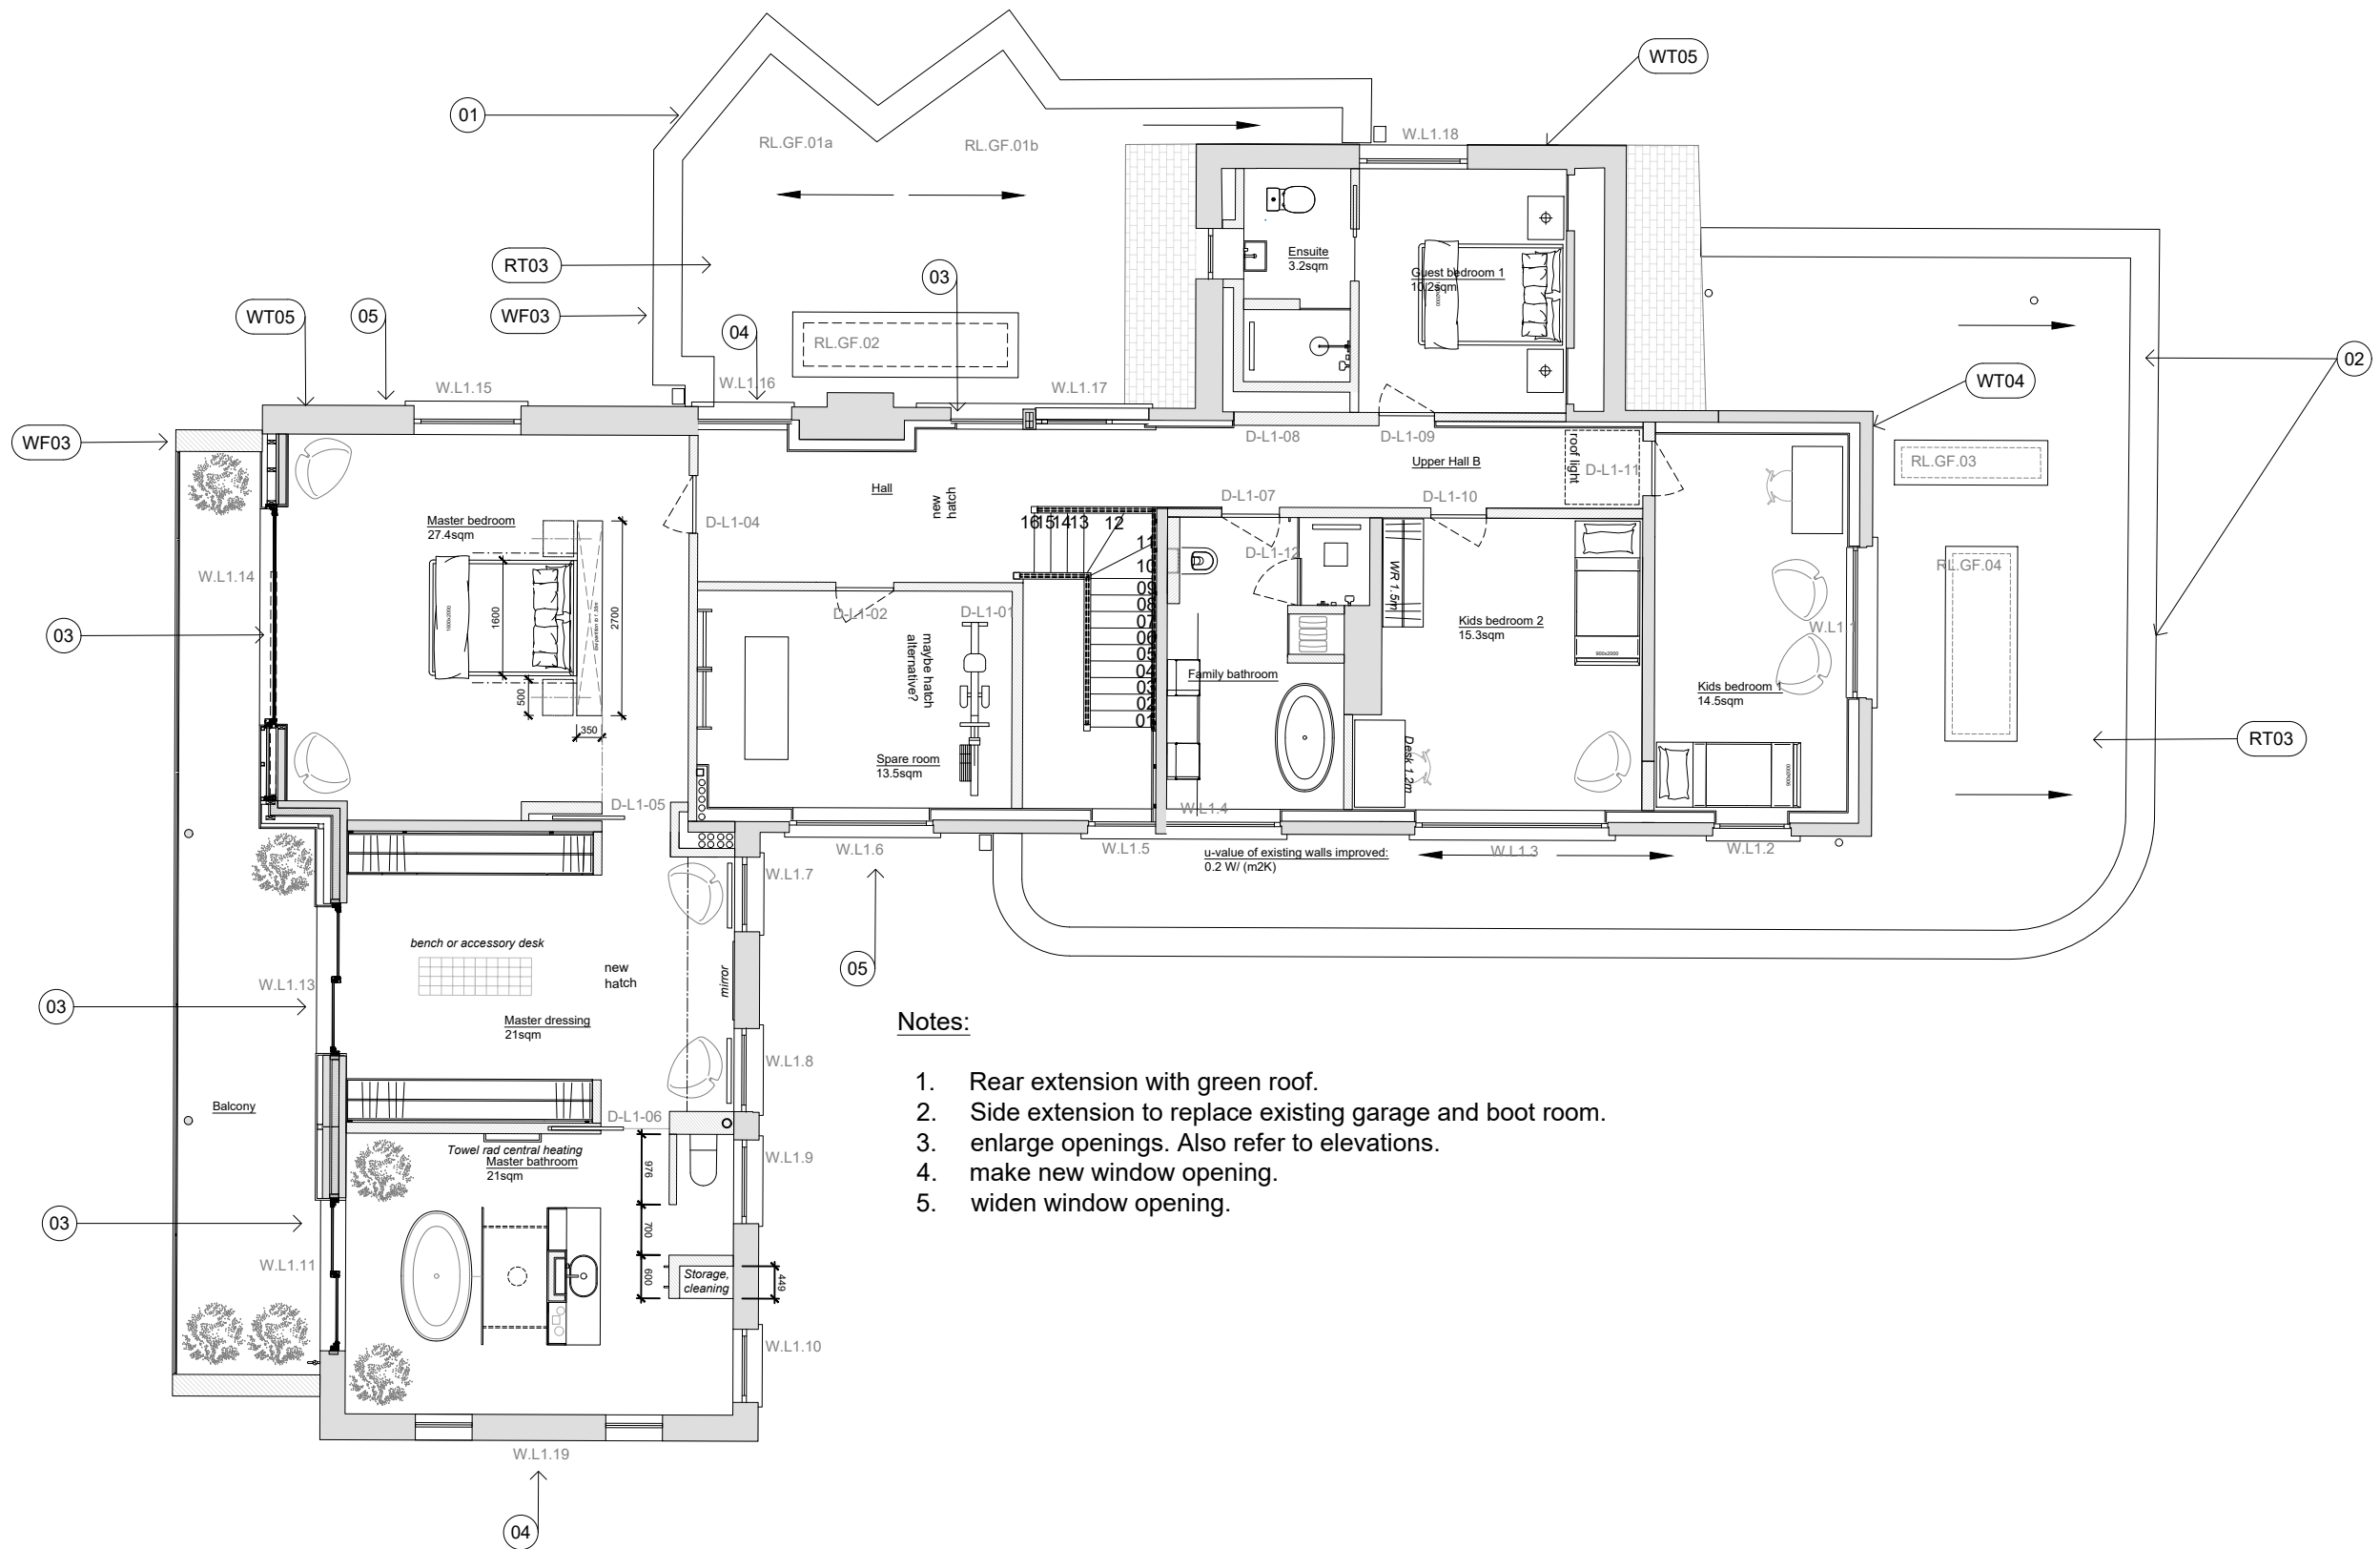

- Notes:
1. Rear extension with green roof.
 2. Side extension to replace existing garage and boot room.
 3. enlarge openings. Also refer to elevations.
 4. make new window opening.
 5. widen window opening.

010510

© PSA STUDIO LTD, this drawing may not be copied, altered or reproduced. do not scale off this drawing

demolition

N

Revision	
A	floor and wall type codes
B	Remove outline scope
C	openings and master suite
D	openings, more insulation and corridor
F	update for planning

PSA STUDIO LIMITED

RIBA Chartered Practice

27 Tredgar Road, London E3 2EH

Email: hello@psa-studio.com

Project name:

Lower Ricks

Drawing name:

GA First Floor Plan

Date:	Job no:	Drawing no:
2025/01/31	92305	(PL) 05
Scale:	Revision:	Drawn by:
1:100@A3	F	AS

PSA