


13 CAMPBELL MEAD, HAYWARDS HEATH, RH17 5LT
DETACHED GARAGE CONVERSION TO GARDEN ROOM

REFERENCE : DM / 25 / 1608

9) FLOOR PLAN - AFTER

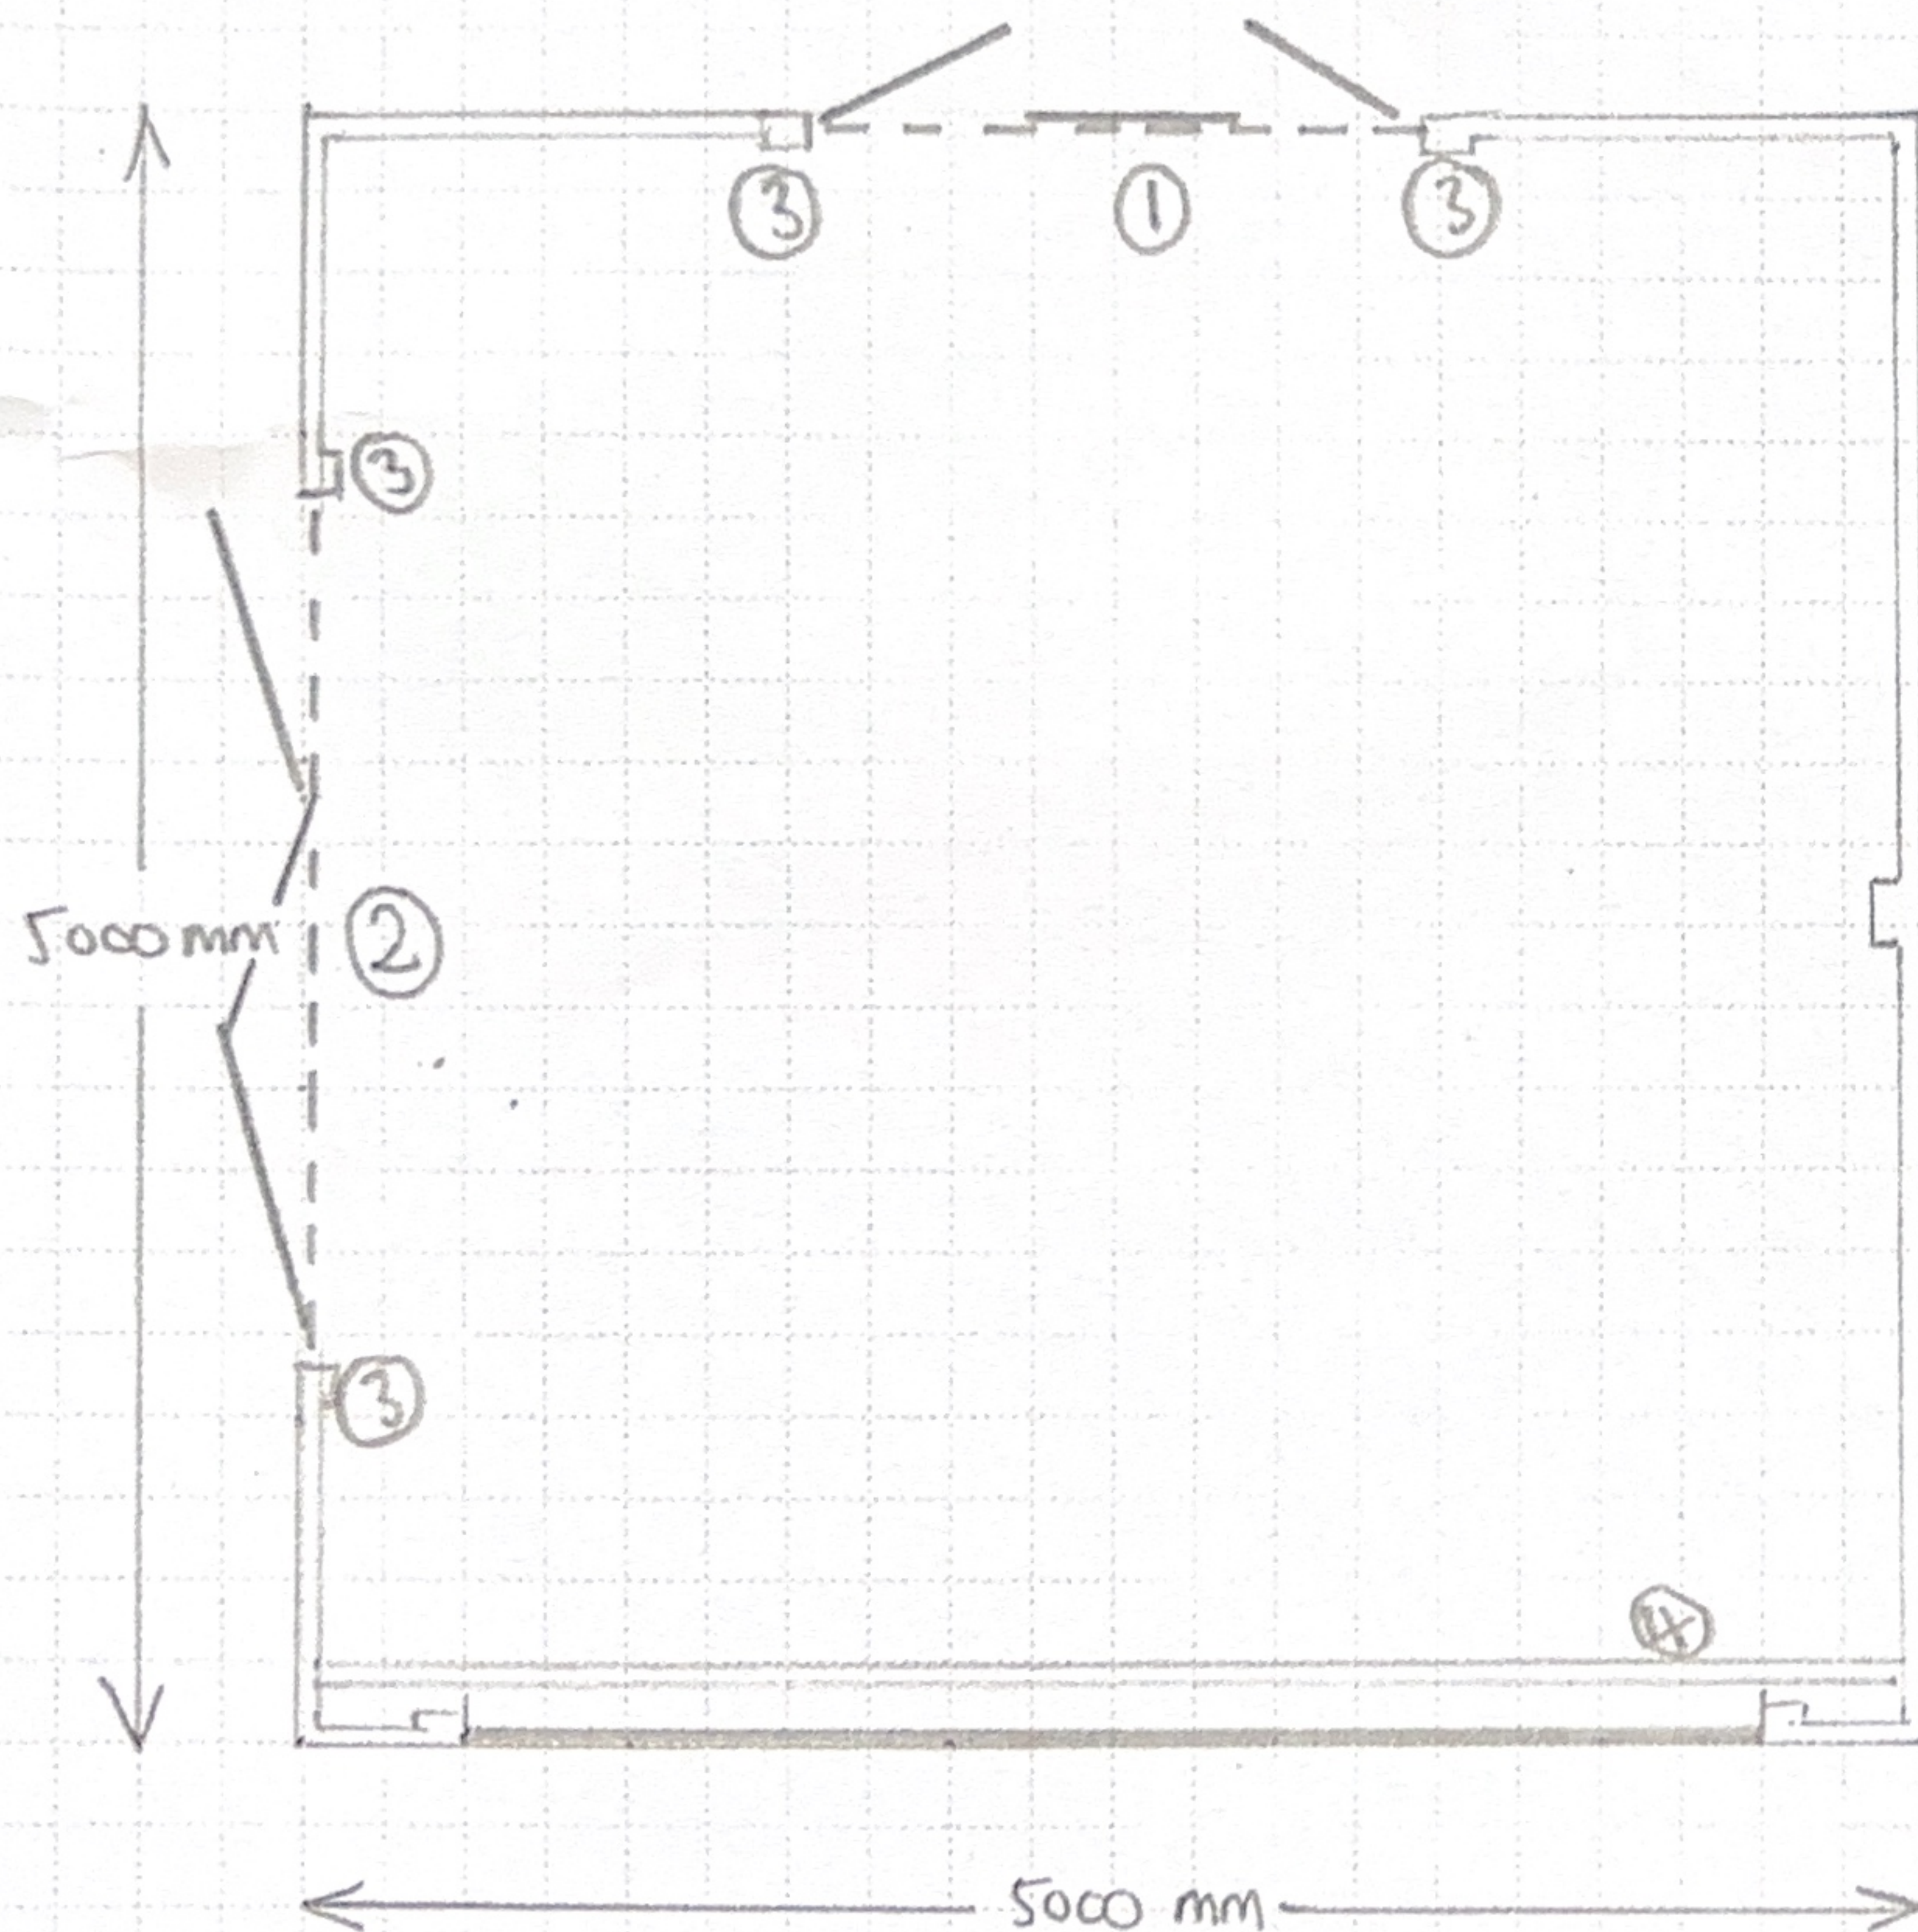

SCALE 1:50

———— GARAGE DOUBLE DOOR

- ① UPVC WINDOW
- ② BIFOLD DOOR
- ③ SUPPORTING PIERS MOVED TO ACCOMMODATE NEW WINDOW & DOOR
- ④ STUD WALL INSTALLED

PAGE 10 of 10