


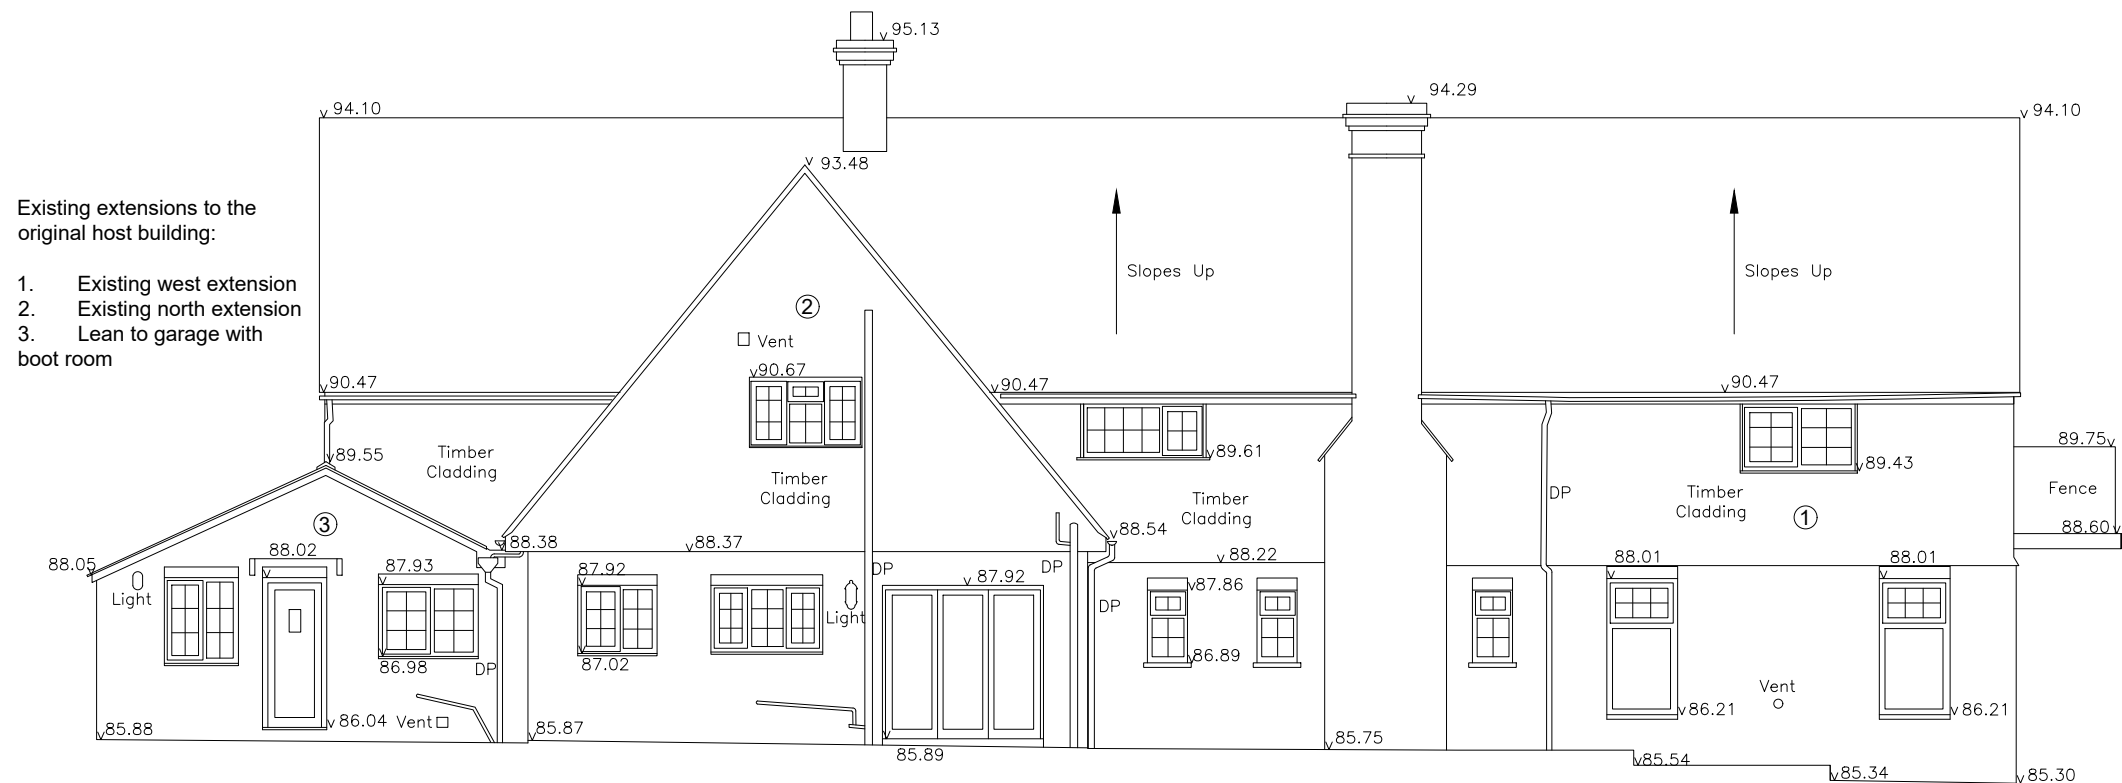

Notes:

-
- Architectural elevation drawing of a building facade. The drawing includes various window and door labels, callouts, and level markers.
- Callouts:**
- 01: Points to the right edge of the drawing.
 - 02: Points to the bottom edge of the drawing.
 - 03: Points to the bottom left corner.
 - 04: Points to a window labeled W.L.1.5.
 - 05: Points to a window labeled W.L.1.7.
 - 06: Points to a window labeled W.L.1.18.
 - 07: Points to a window labeled W.L.1.16.1.
- Window and Door Labels:**
- W.L.1.5
 - W.L.1.7
 - W.L.1.16.1
 - W.L.1.18
 - W.L.1.15
 - W.L.1.16.2
 - W.G.F.20
 - W.G.F.18
 - W.G.F.16
 - W.G.F.15
 - W.G.F.14
 - W.G.F.13.2
 - W.G.F.13.1
 - W.G.F.11
 - W.G.F.10
- Other Labels:**
- WT04
 - WT05
 - WF04
 - WT05
 - WF03
 - WT02
 - IC1
 - IC2
 - IC3
 - IC6
- Level Markers:**
- LEVEL 85.98
 - LEVEL 85.19'
 - LEVEL 85.53

North elevation **Proposed**



Revision	
A	wall type codes
B	timber cladding, omit ASHP and opening
C	brick cladding
D	Roof lights, L1 window
E	timber cladding L1
F	new window and roof light
G	window types

PSA STUDIO LIMITED
RIBA Chartered Practice
27 Tredegar Road, London E3 2EH
Email: hello@psa-studio.com

	Project name:
--	---------------

Lower Ricks

Drawing name:	North elevation
---------------	-----------------

EXISTING+PROPOSED

Date:	Job no:	Drawing no:
2024/11/30	92305	(PL)09

Scale:	Revision:	Drawn by:
1:100@A3	G	AS

PSA