


- Note:
- 1. New balcony roof in red metal cladding
 - 2. New roof light
 - 3. remove roof light

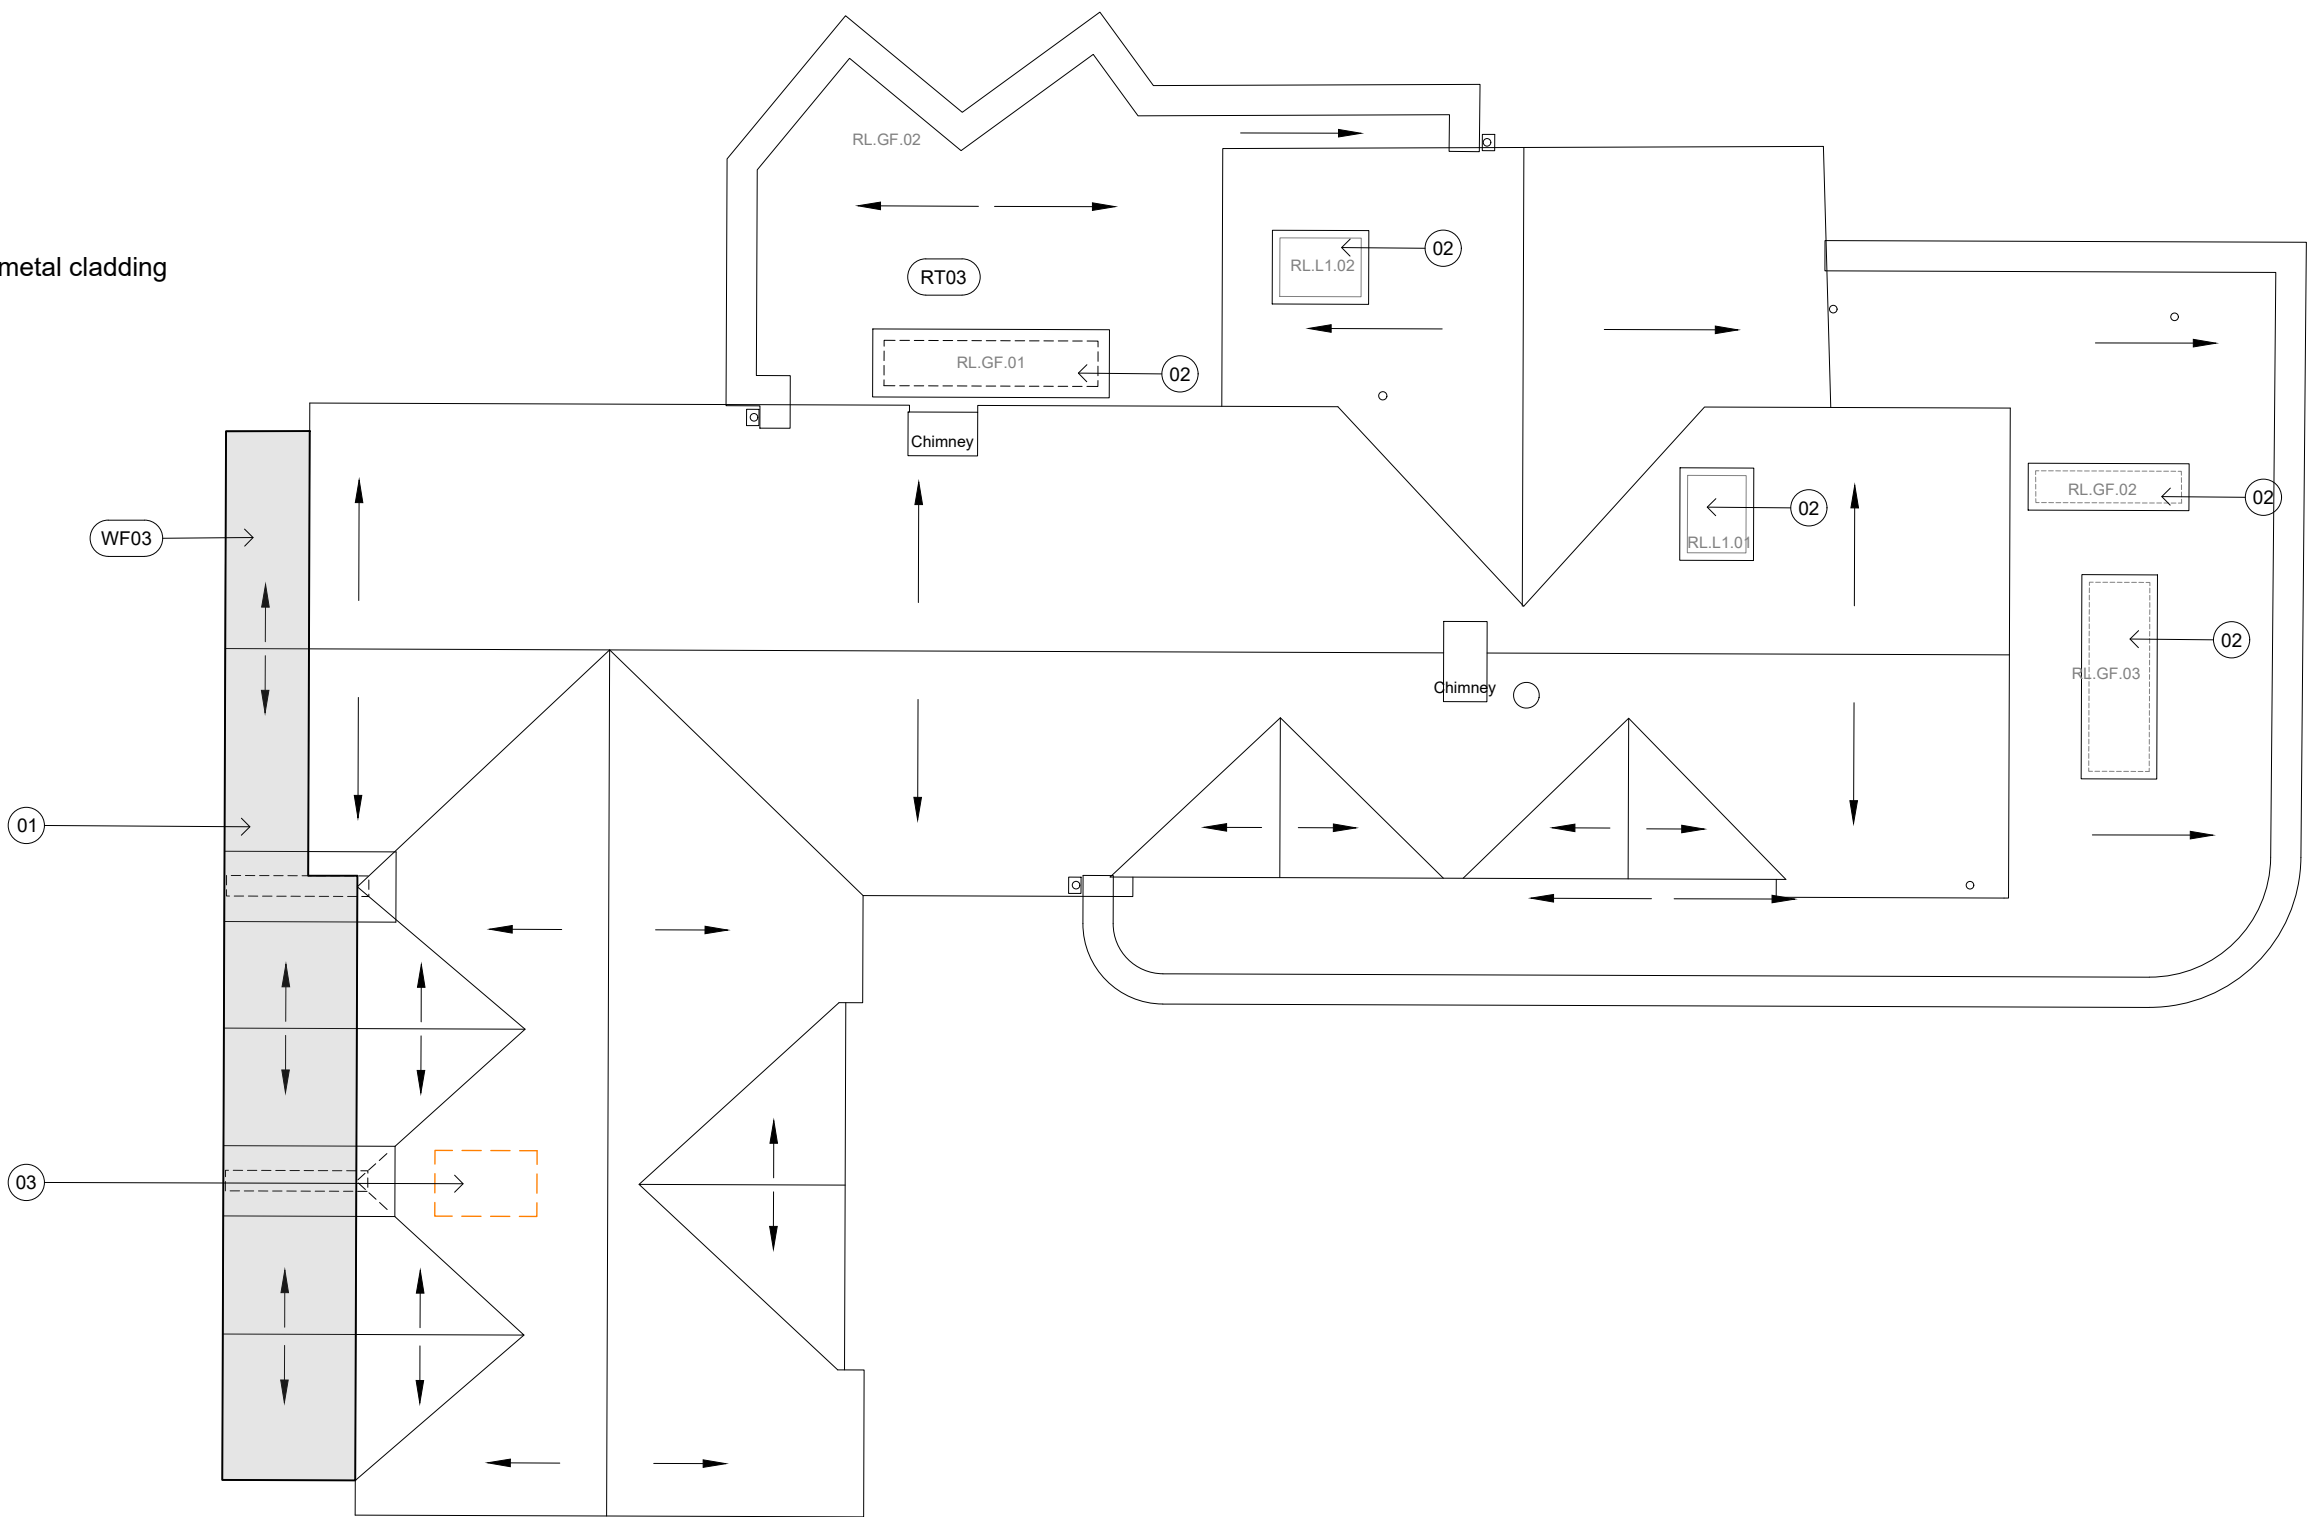

Main house: Roof Plan **PROPOSED**

010

© PSA STUDIO LTD, this drawing may not be copied, altered or reproduced. do not scale off this drawing

N

demolition

Revision

A

roof type codes

B

rear extension plan and roof lights

C

roof lights

PSA STUDIO LIMITED

RIBA Chartered Practice

27 Tredgar Road, London E3 2EH

Email: hello@psa-studio.com

Project name:

Lower Ricks

Drawing name:

Roof Plan Proposed

Date:

2025/01/31

Job no:

92305

Scale:

1:100@A3

Revision:

C

Drawn by:

AS

PSA