


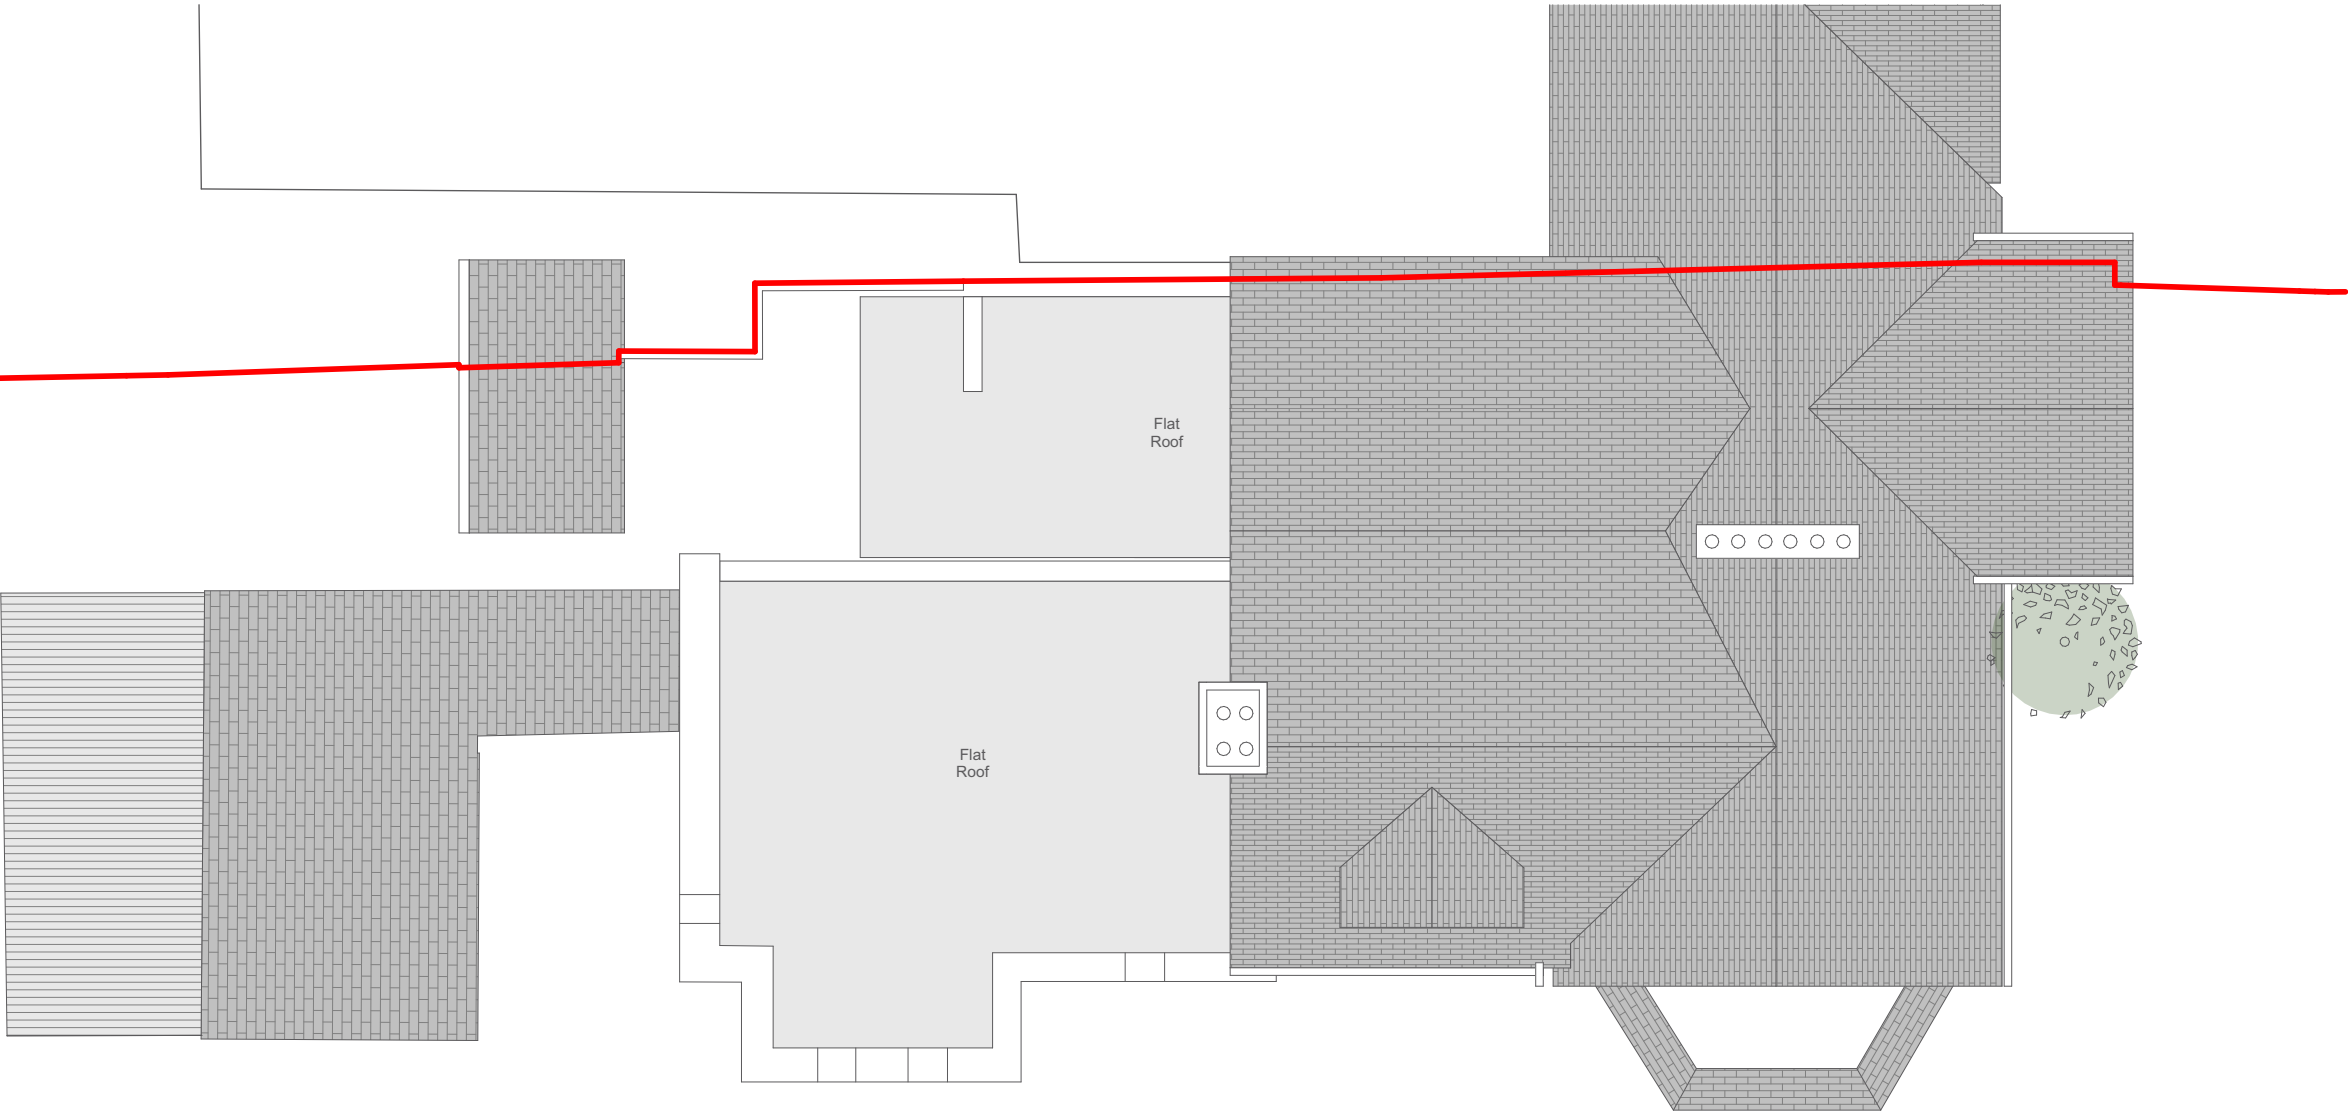

KEY:

Materials:

- 01. Red bricks to match existing
- 02. White window and door frames
- 03. Stone Window sill

Context & Landscaping:

- 20. Pedestrian Entrance
- 21. Vehicular Entrance
- 22. Car Parking Spaces
- 23. Garden Terrace
- 24. Planting
- 25. Bin Store

Outline Specification:


Site Boundary

1:100@A3

0m 0.5m 1m 2m 5m



revision	date	amendment
P1	05/01/2026	Revised Block Plan

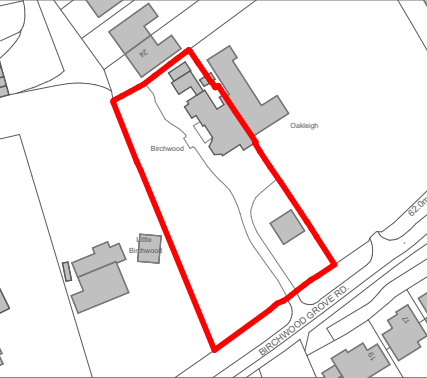

HAMPSON

01273 956622
hampsonarchitects.com

This document and its design content is copyright ©. It shall be read in conjunction with all other associated project information including models, specifications, schedules and related consultants documents. Do not scale from documents. All dimensions to be checked on site. Immediately report any discrepancies, errors or omissions on this document to the Originator. If in doubt ASK.

job title Birchwood House			
drawing title EXISTING ROOF PLAN			
status	PLANNING		
scale	1:100 @ A3	1:50 @ A1	
job no	date	drawing no.	revision
HA064	16.06.2025	063	P1