



Nulli Secundus - New Entrance

Scale 1 : 100

 

Client - Ark Wingrove &
Natalie de la Porte

Page Size - A3

 


Address - Nulli Secundus,
Church Lane,
Albourne,
Hassocks,
BN6 9BY.



Street scene view

Front Elevation (from road) Existing

Front Elevation

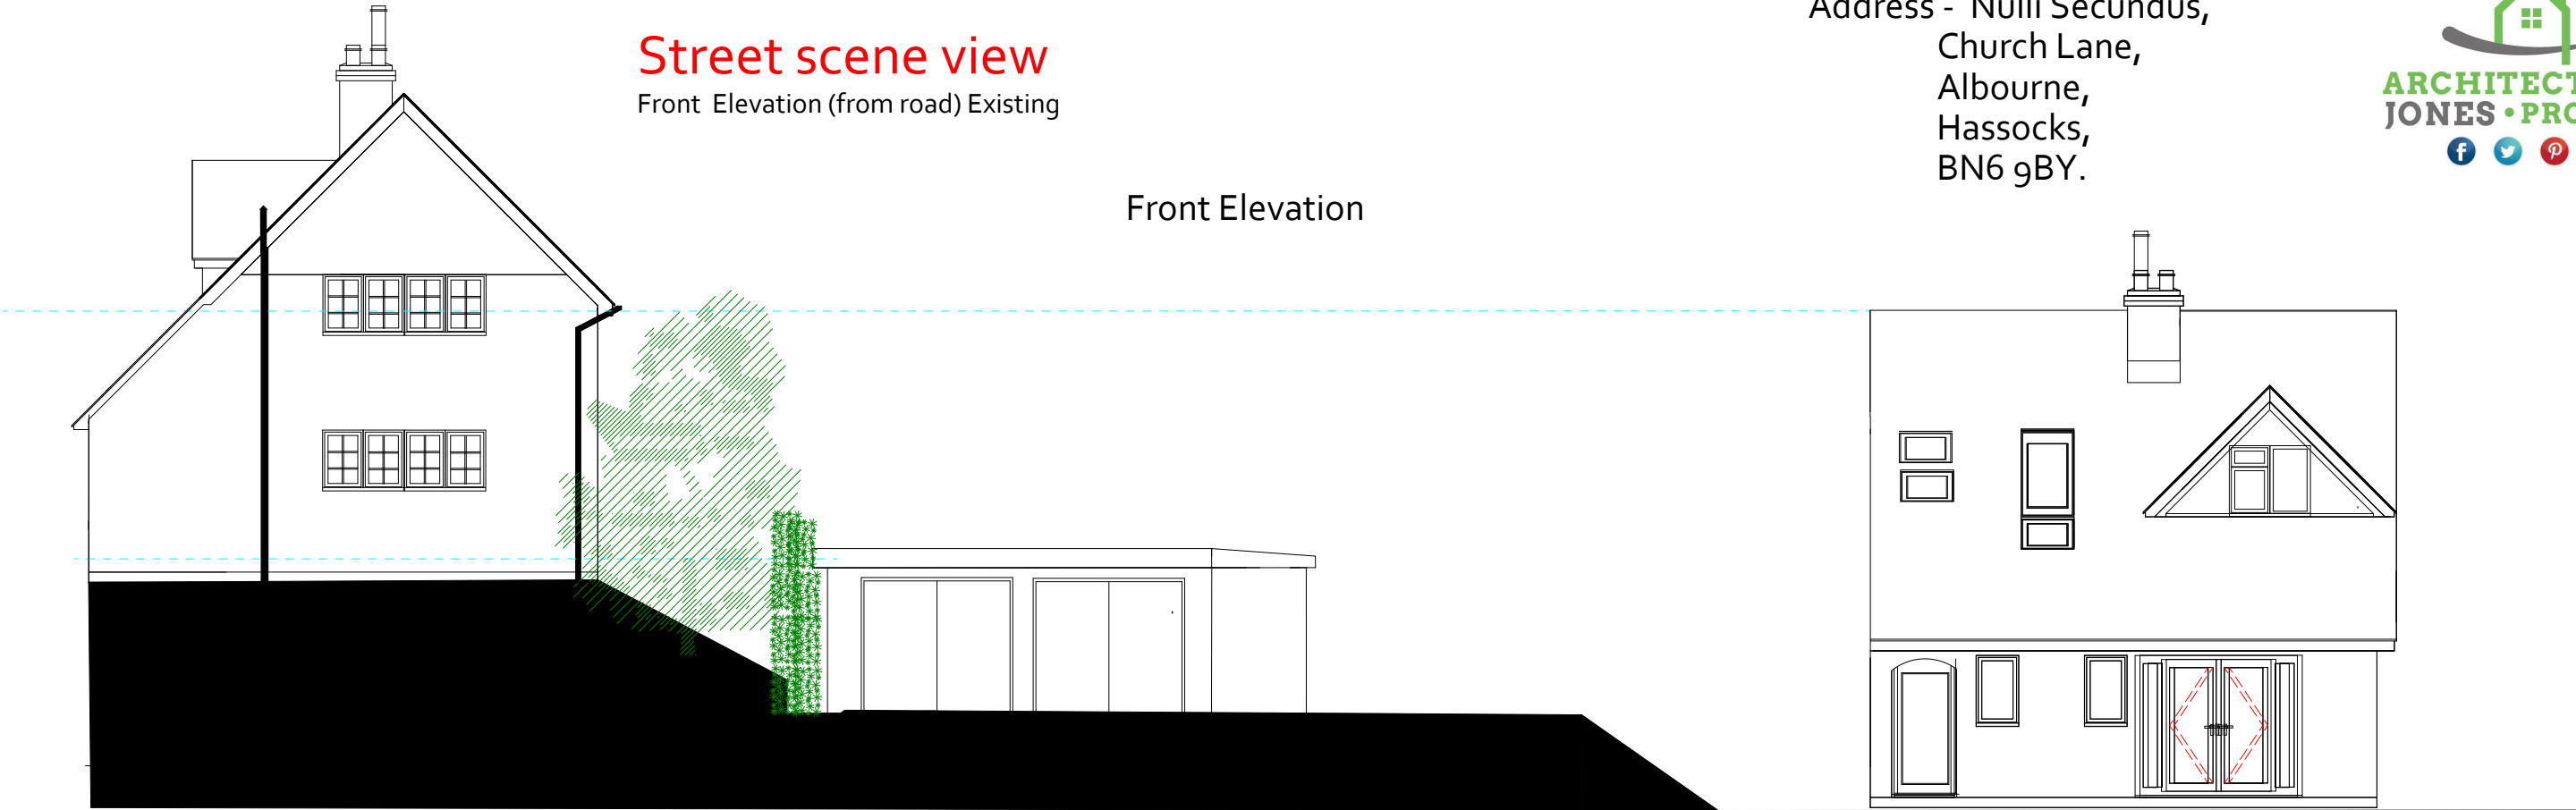

Street scene view

Front Elevation (from road) Proposed

Front Elevation

