




CDM 2015 Health & Safety Information

This information relates only to 'Significant Hazards' identified on this drawing and is to be read in conjunction with the Designer's Hazard Register.

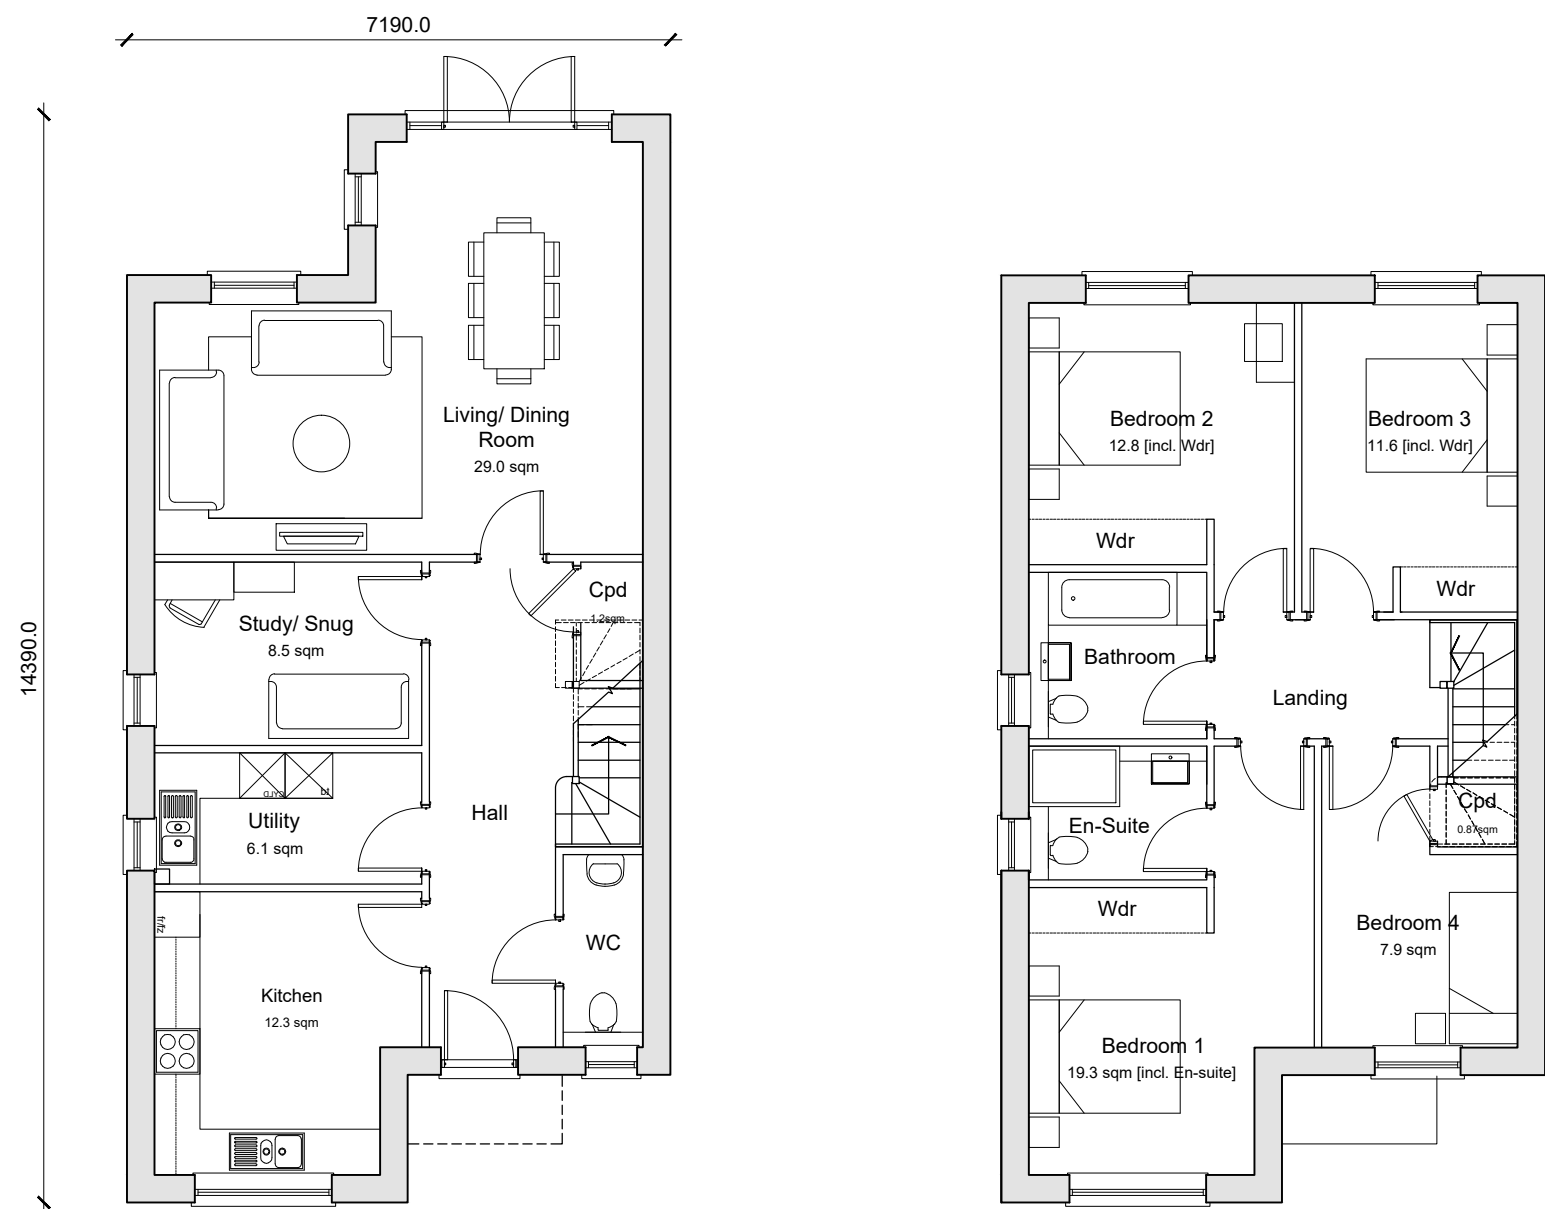

Ground Floor Plan
HT43
4-Bedroom 6-Person House
144.47sqm / 1555sqft GBA (to include)
A minimum of 2 sqm storage provided in accordance with
K2005 requirements.

Plots 52, 64, 68
Handed 51, 63, 67

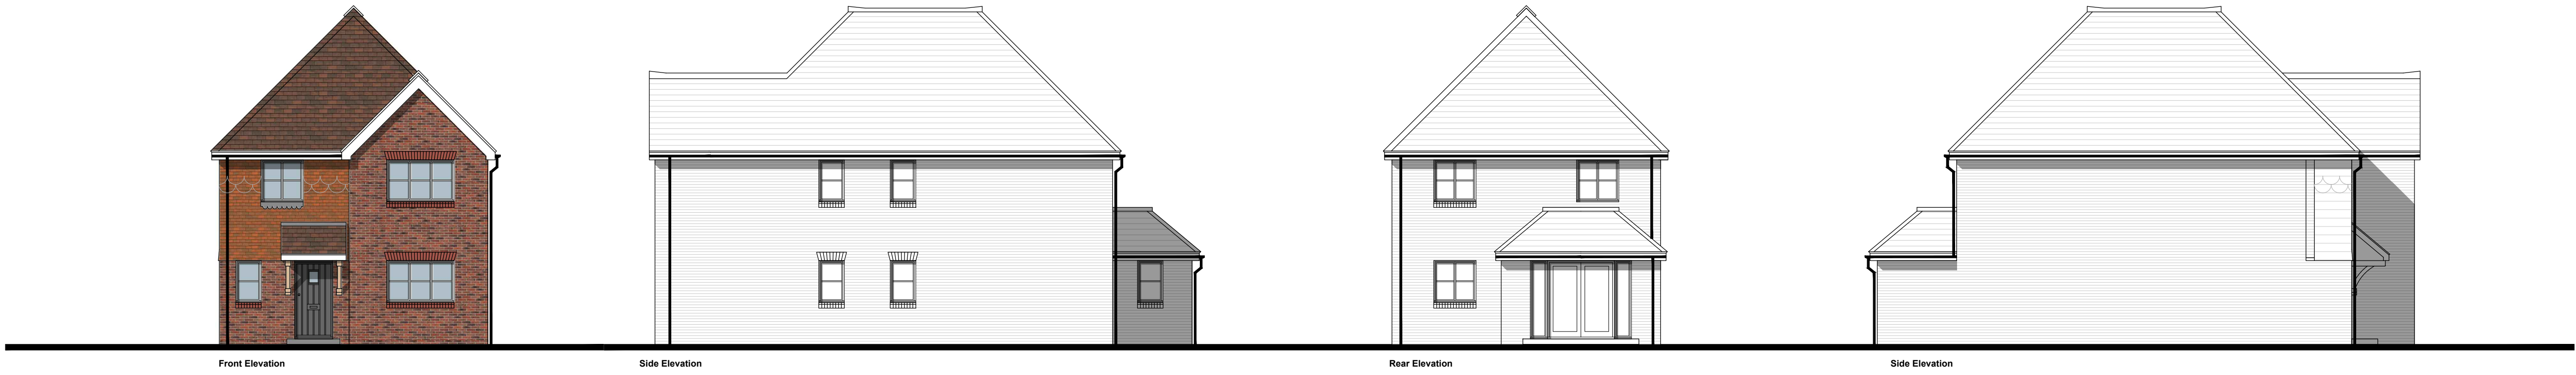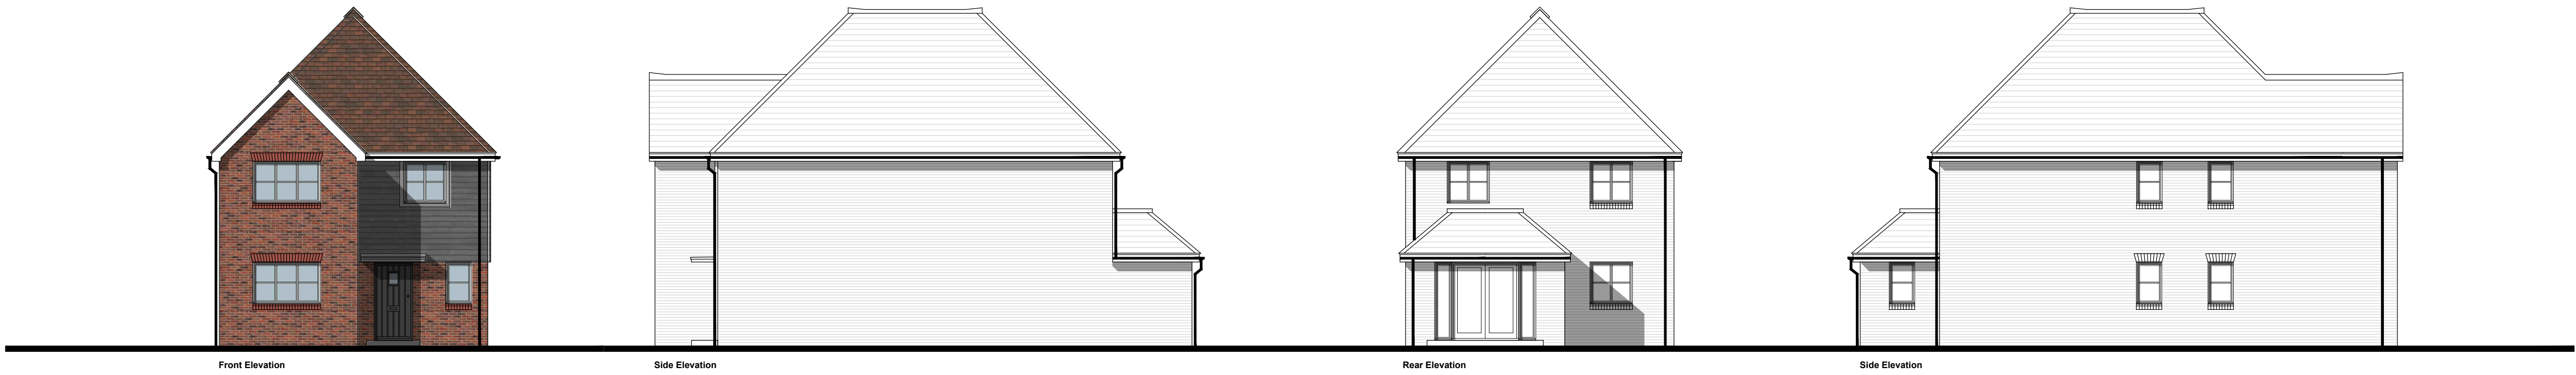

E	27.07.26	Updated Plans and Elevations	AS	AK
D	09.02.26	Updated Plans and Elevations	MC	AK
C	17.11.25	Updated Colour	CV	KE
B	13.11.25	Front Elevation Coloured	CV	KE
A	07.11.25	Updated Elevations	MC	KE

Rev	Date	Revision Details	Dr	Ch
-----	------	------------------	----	----

ECE Architecture

London
76 Great Suffolk Street
London SE1 0SL
T 0207 928 2773

Sussex
64-68 Brighton Road
Worthing, BN11 2ZL
T 01903 248 777

Bristol
Beacon Tower, Colston Street
Bristol BS1 4QE
T 0117 214 1101

E hello@ecearchitecture.com
W ecearchitecture.com

Creatively. Quality. Commercially.
Believe what's possible.

Client's Name
Reside

Job Title
Land at Reeds Lane, Sayers Common

Drawing Title
Plans and Elevations
Plots 51, 52, 63, 64, 67 & 68

Scale
1:100 @ A1 / 1:200 @ A3

Drawn
MC

Checked
KE

Date
31.10.25

Job No
7463

Drawing No
PL-36

Rev
E

Status
APPROVAL