




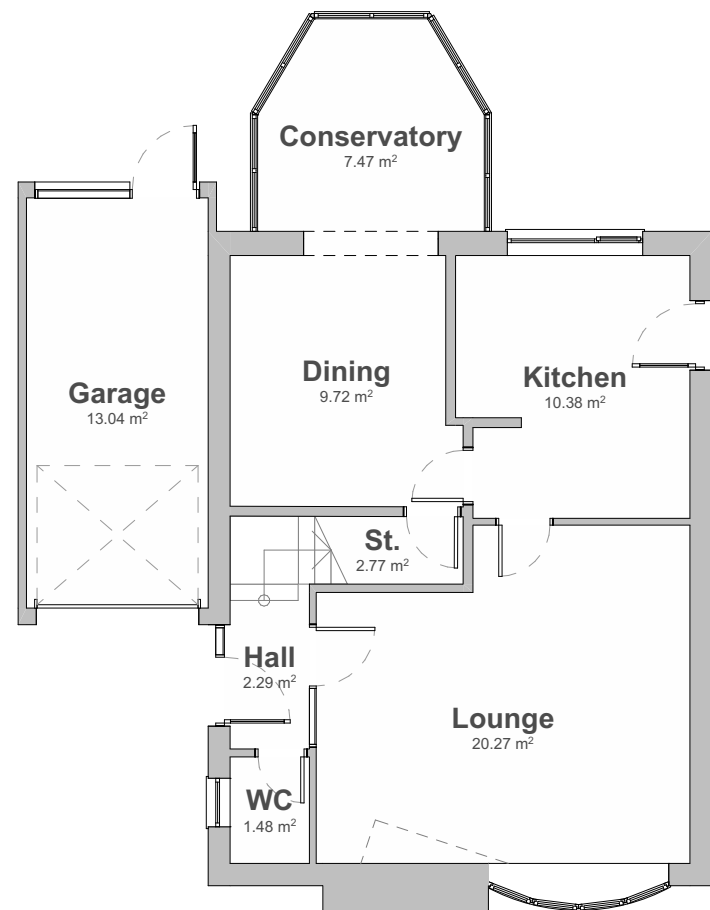

Existing Ground Floor Plan
Scale 1:100 @ A3

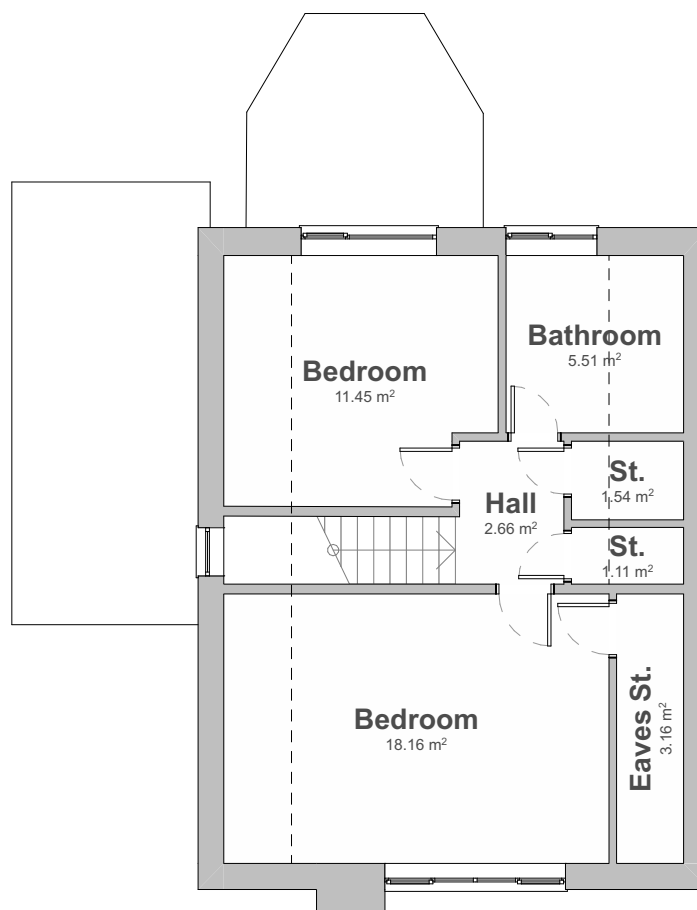

Existing First Floor Plan
Scale 1:100 @ A3

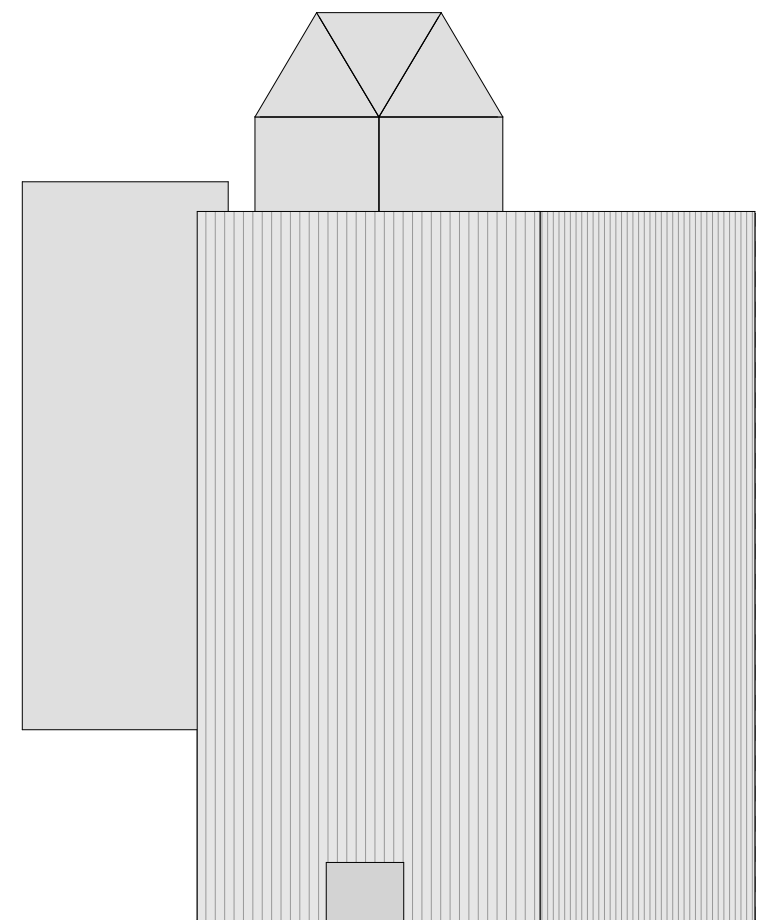

Existing Roof Plan
Scale 1:100 @ A3

PMR
ARCHITECTURE

Sheridan House
112 - 116 Western Road
Hove, BN3 1DD

01273 980820
brighton@pmr-architecture.co.uk
www.pmr-architecture.co.uk



Client: Clover Design & Build
Project: 74 Oak Hall Park, Burgess Hill, RH15 0DB
Drawing Title: Existing Floor Plans
Drawing No: 25.11_PL_002
Revision:
Date: June 2025
Status: **PLANNING**
Scale: 1:100 @ A3

Floor Level	Area (m2)
Ground Floor	71.72
First Floor	46.15
	117.87 m²

