

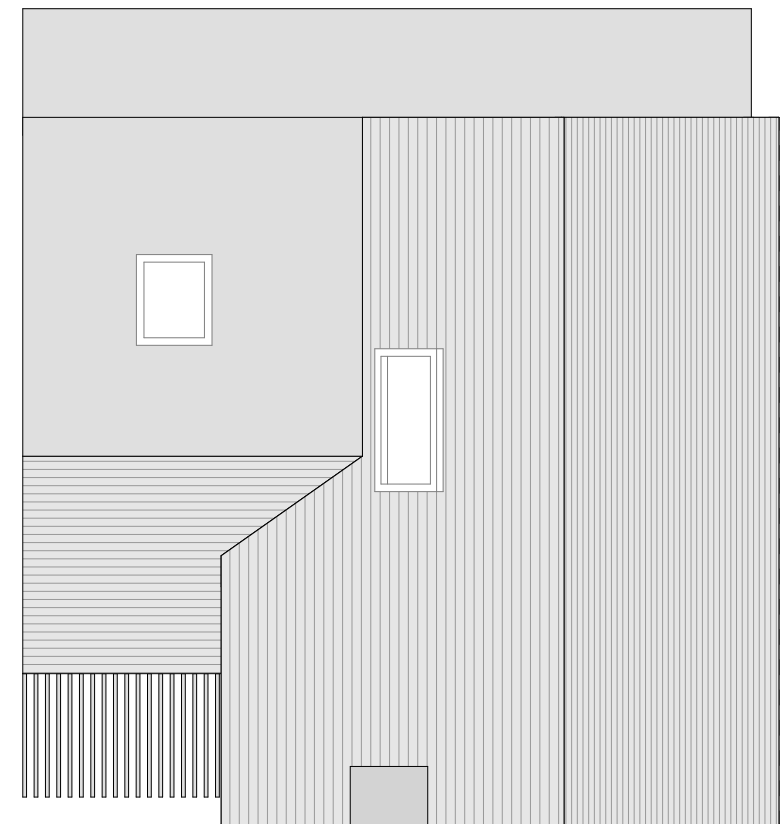


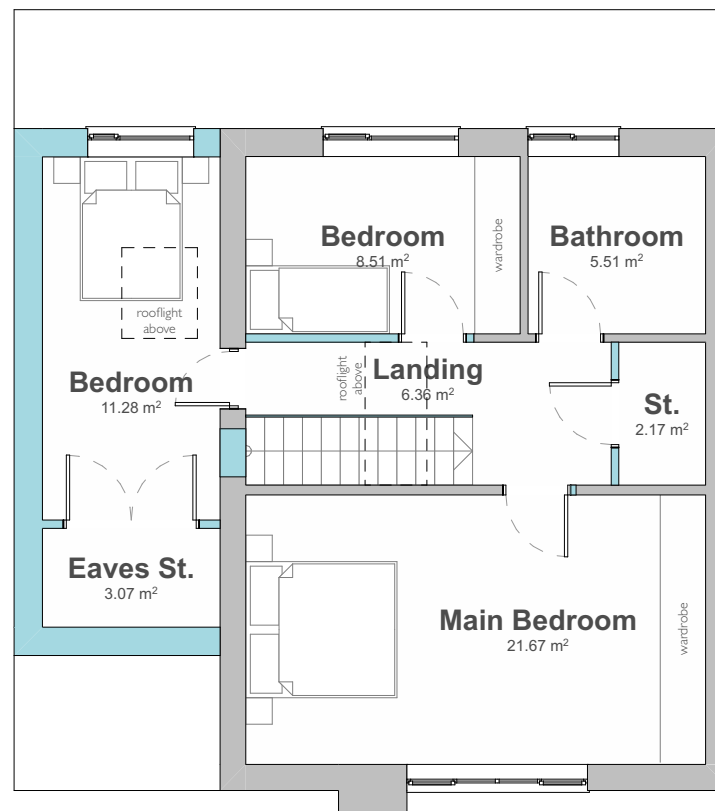

PMR
ARCHITECTURE

Sheridan House
112 - 116 Western Road
Hove, BN3 1DD

01273 980820
brighton@pmr-architecture.co.uk
www.pmr-architecture.co.uk

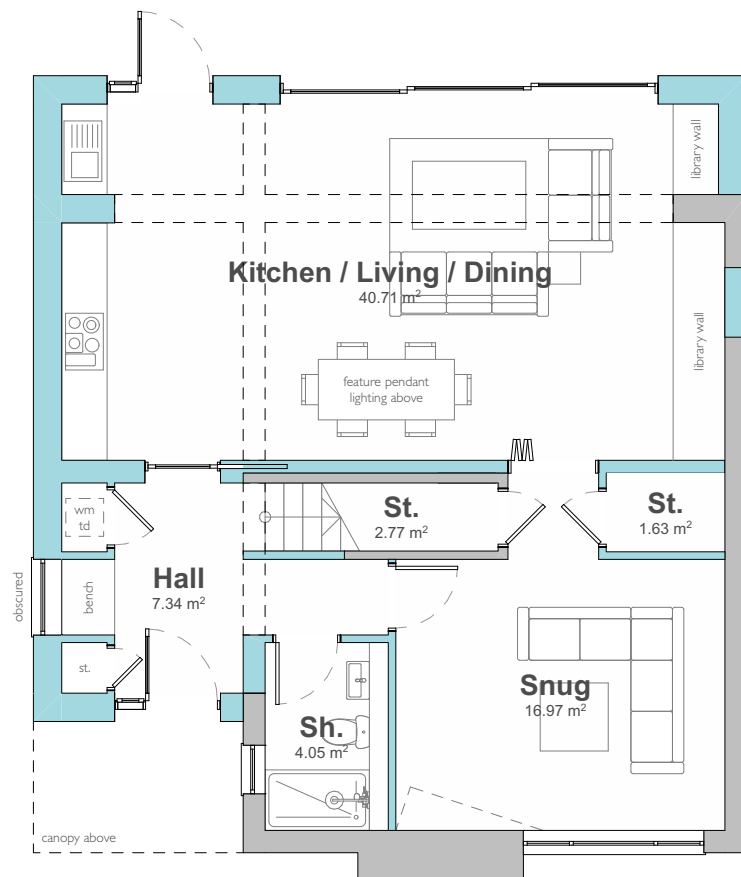

Client: Clover Design & Build
Project: 74 Oak Hall Park, Burgess Hill, RH15 0DB
Drawing Title: Proposed Floor Plans
Drawing No: 25.11_PL_100
Revision:
Date: June 2025
Status: PLANNING
Scale: 1:100 @ A3

Floor Level	Area (m2)
Ground Floor	79.25
First Floor	61.88
	141.13 m²

