




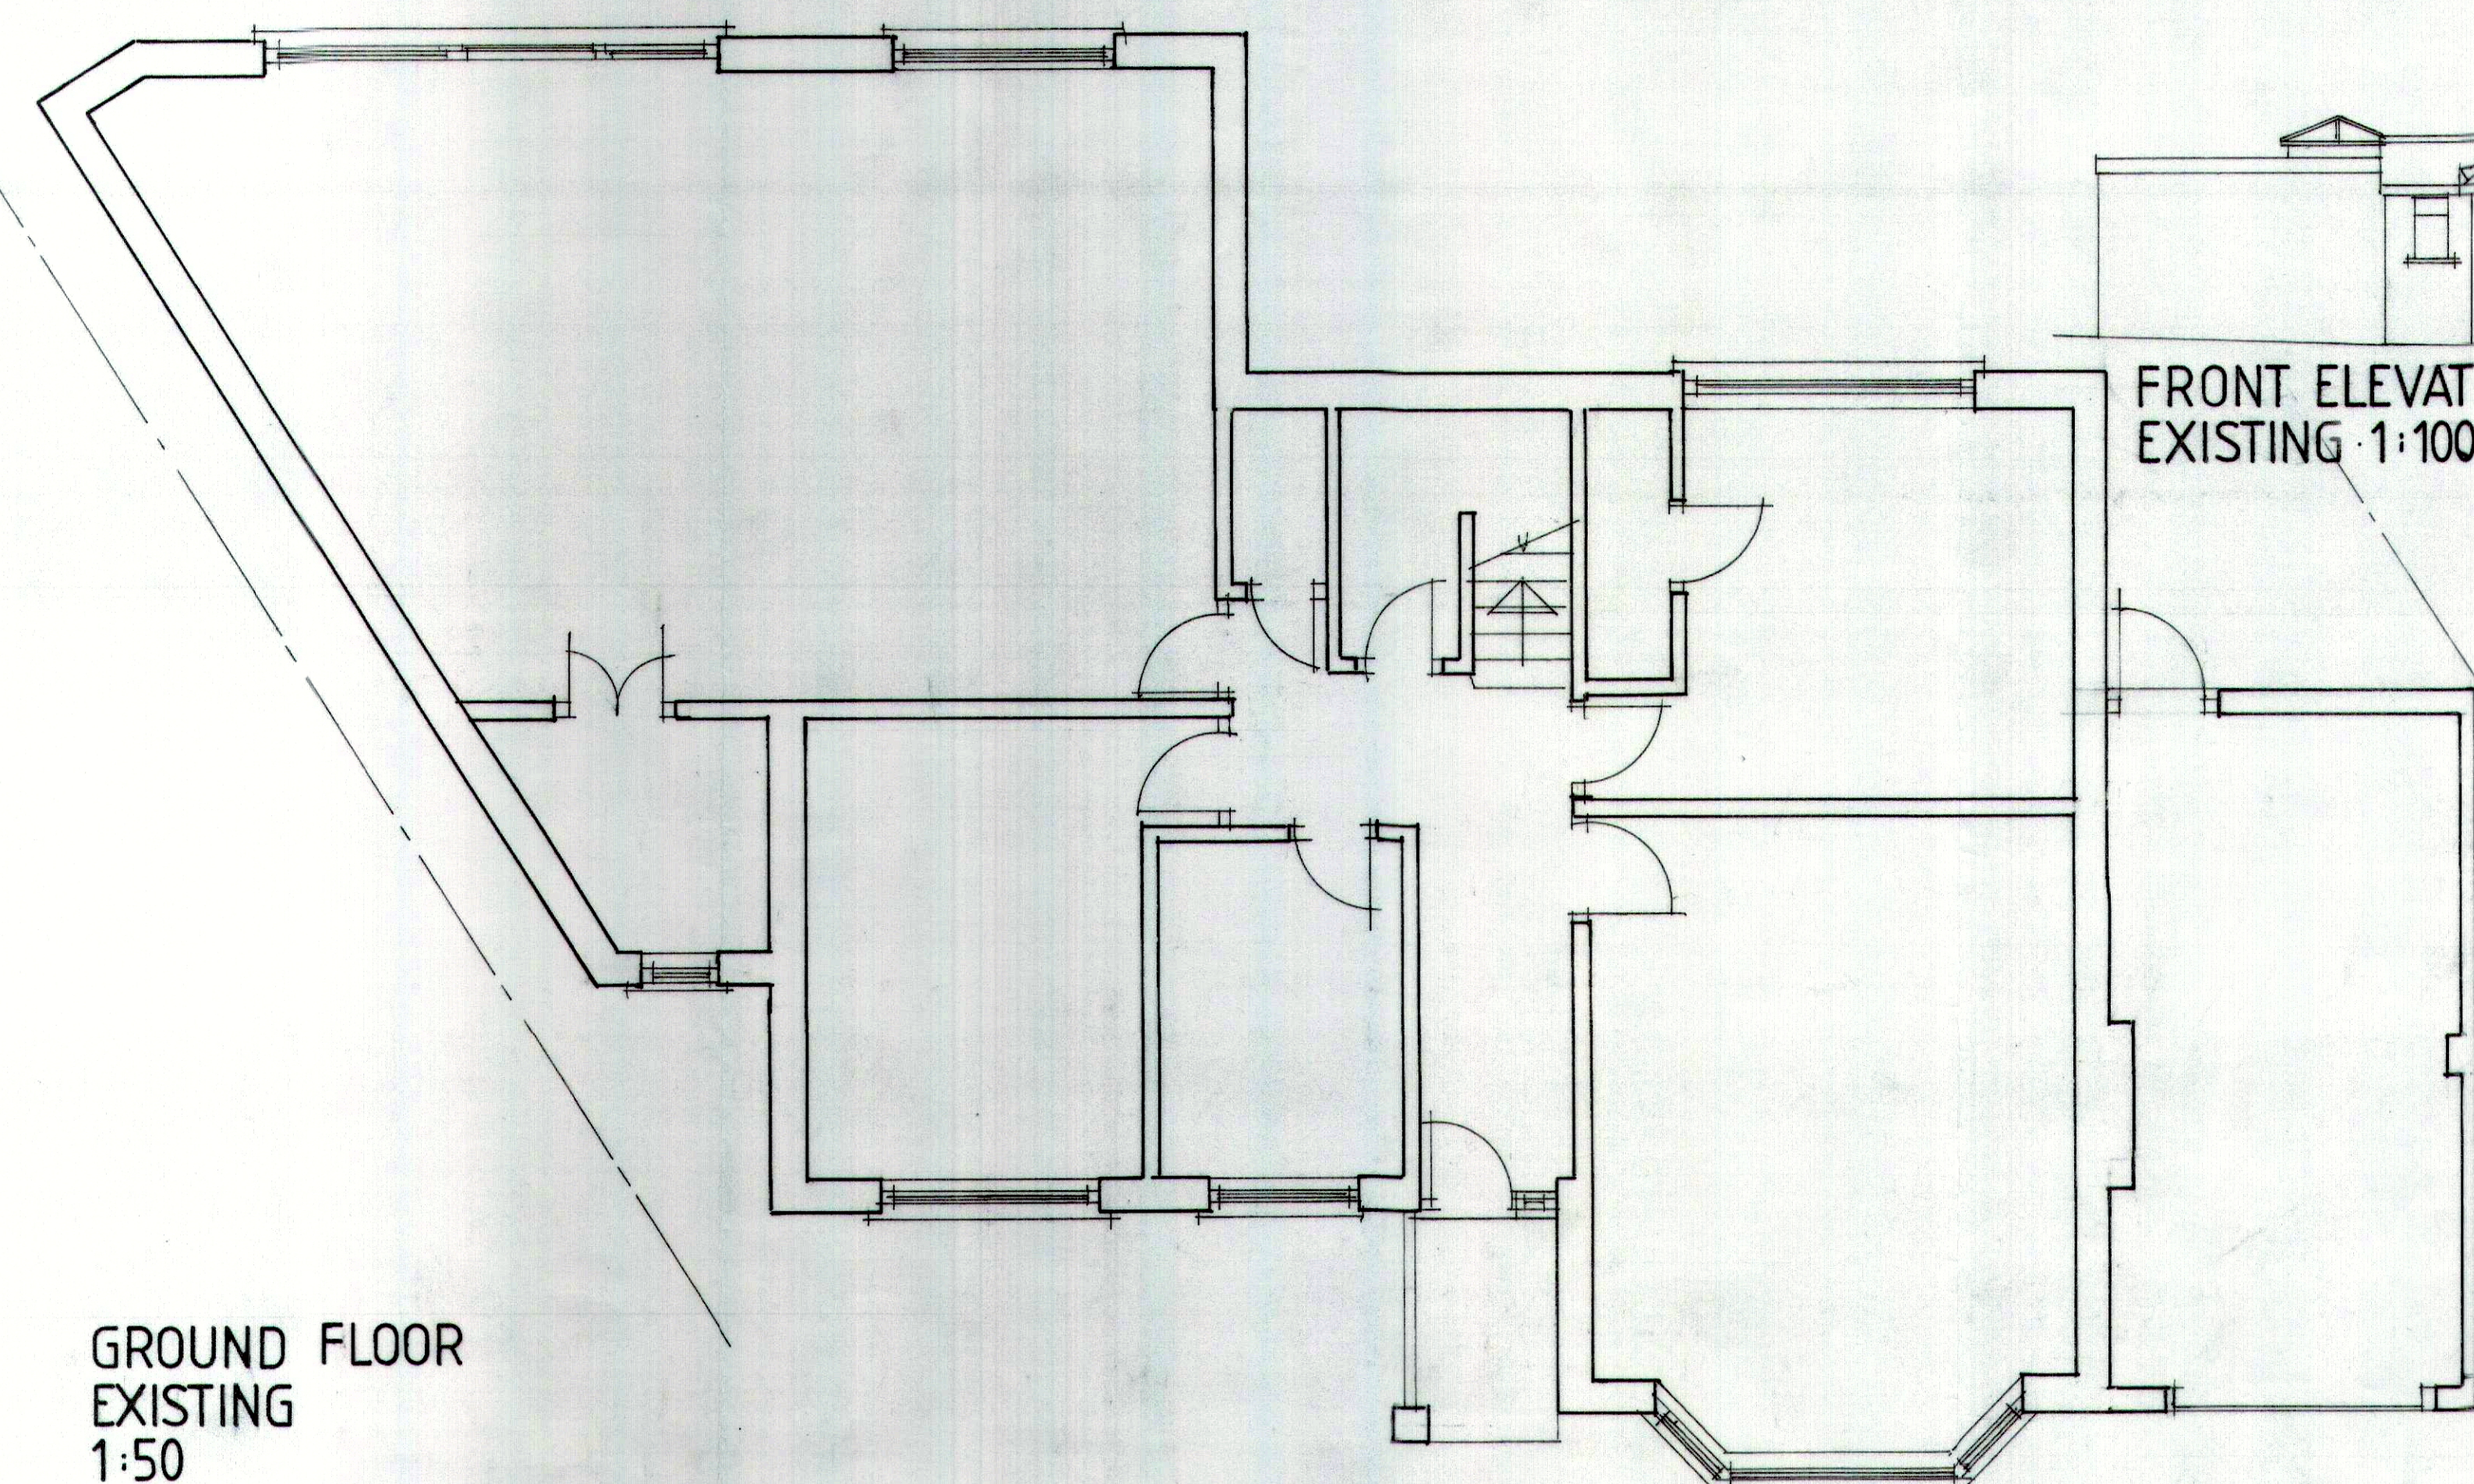


GROUND FLOOR
EXISTING
1:50

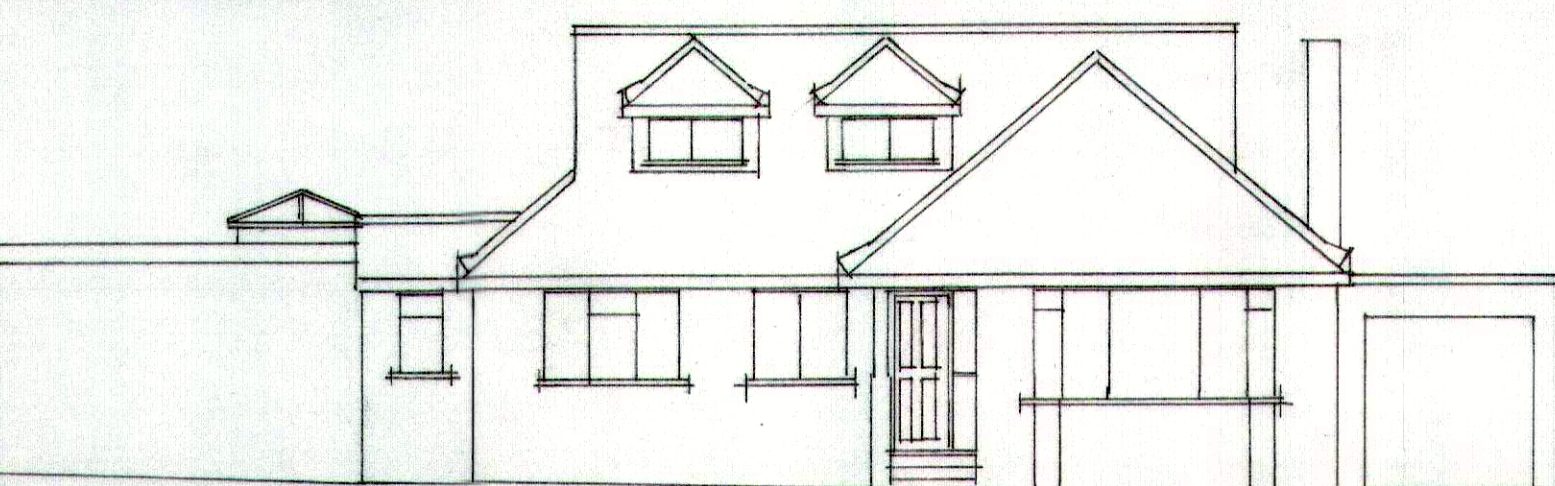



FRONT ELEVATION
EXISTING 1:100

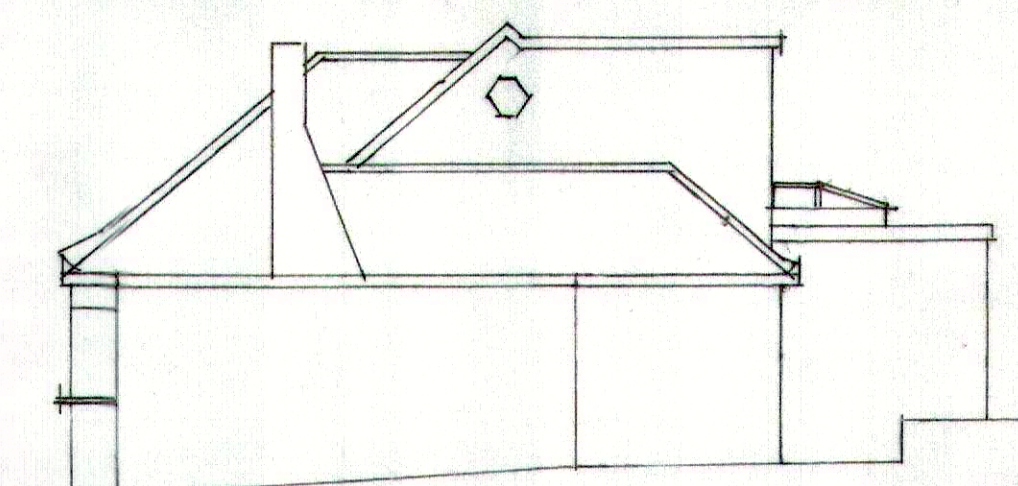

SIDE ELEVATION
EXISTING 1:100

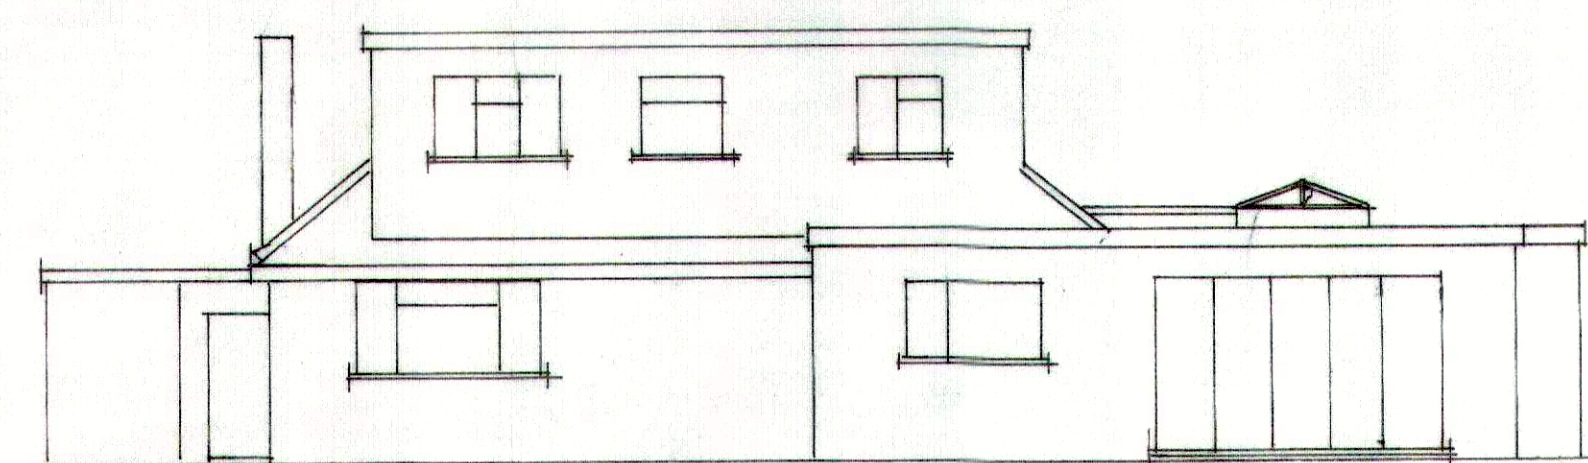


REAR ELEVATION
EXISTING 1:100

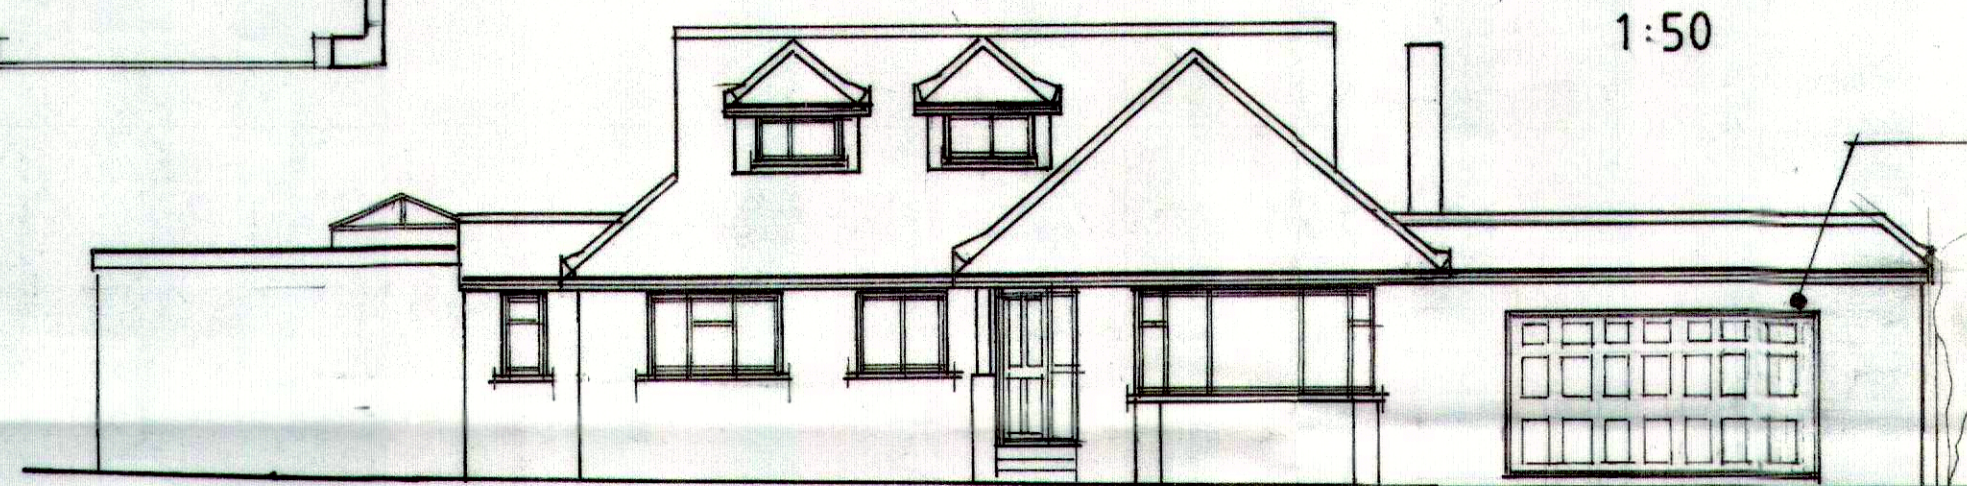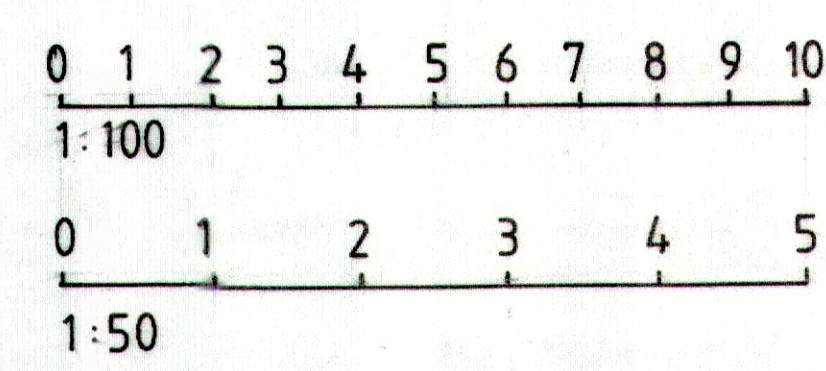


FRONT ELEVATION
PROPOSED 1:100


FACED BRICKWORK TO
MATCH EXISTING
WITH BRICK
PARCHMENT

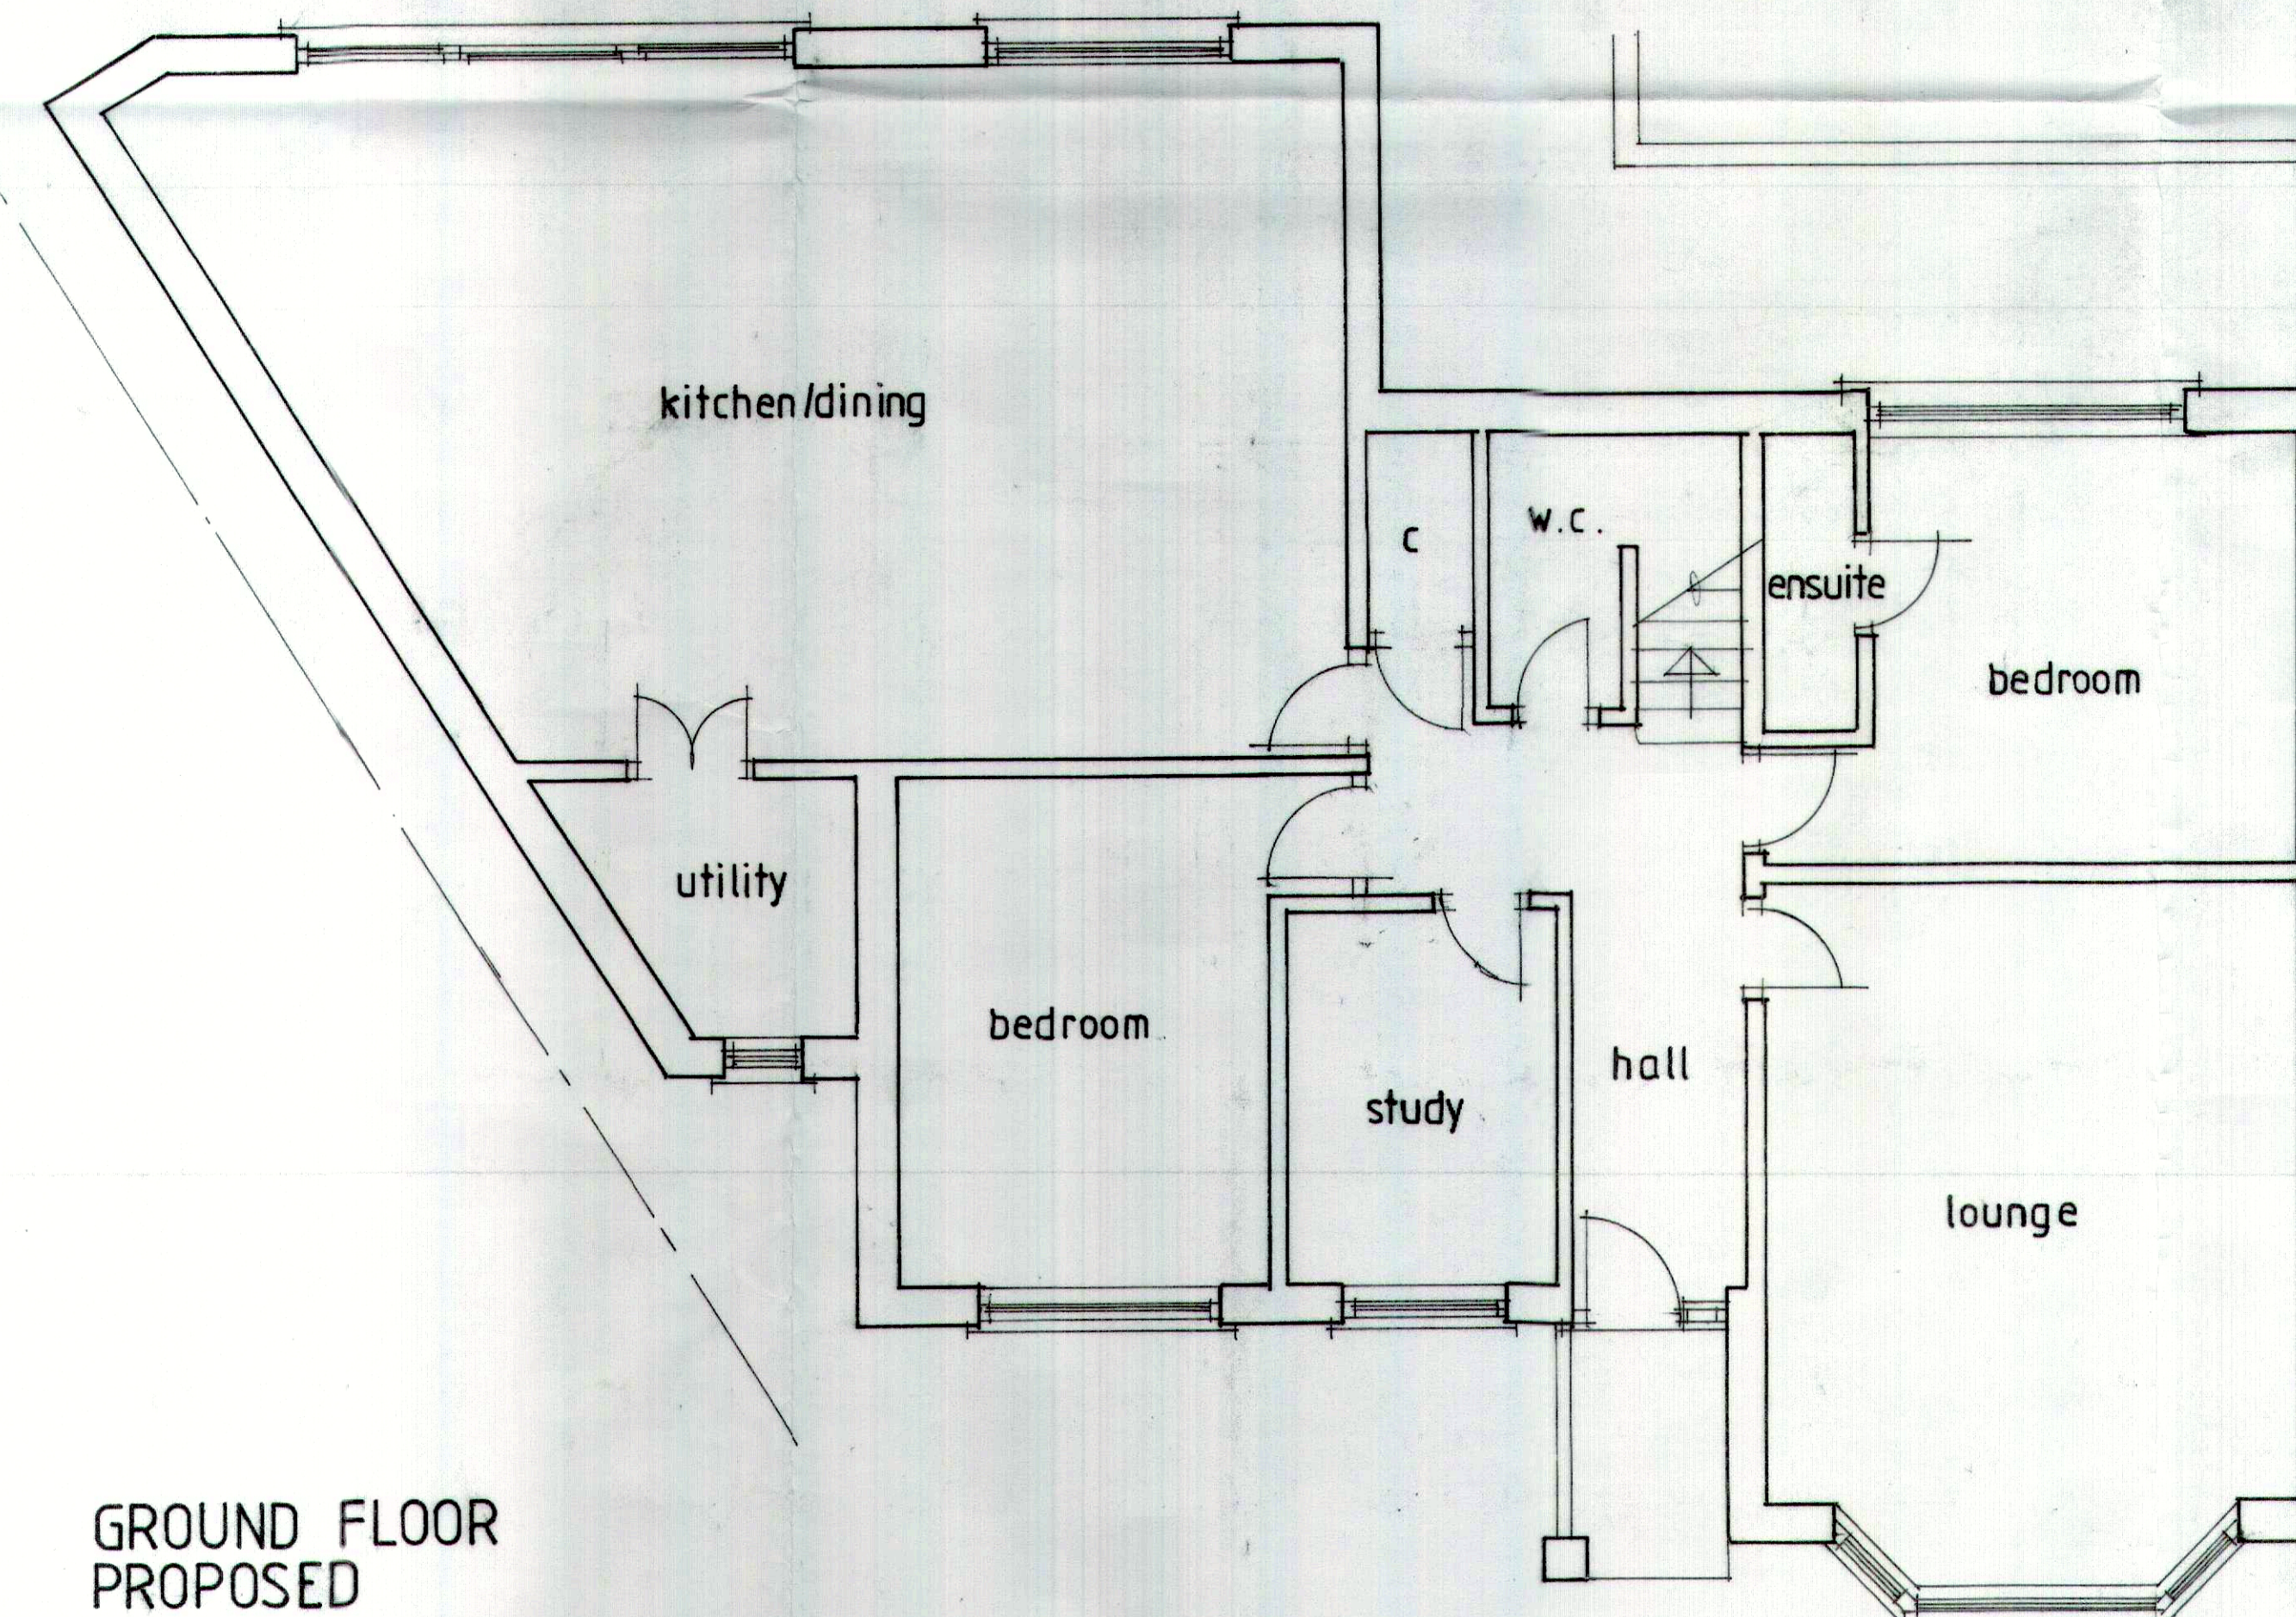

GROUND FLOOR
PROPOSED

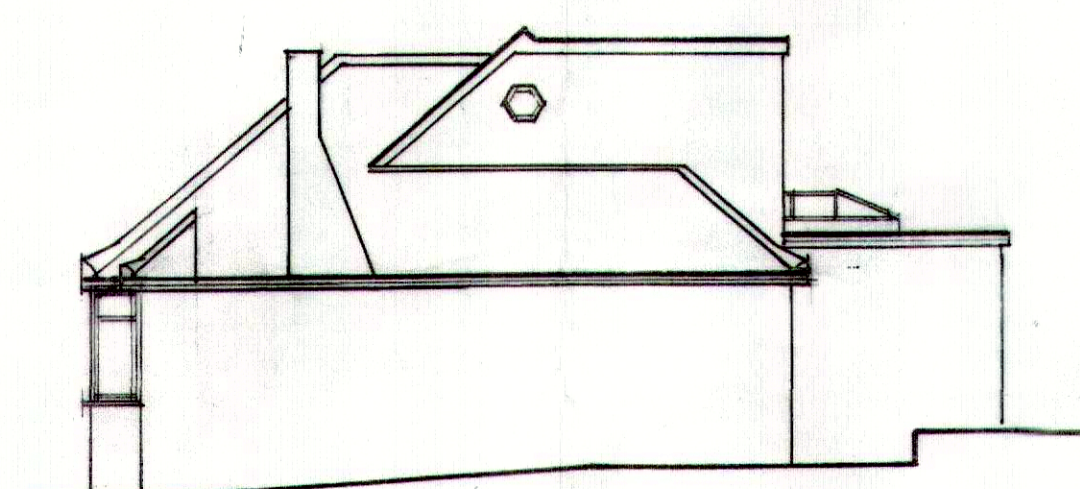

SIDE ELEVATION
PROPOSED 1:100

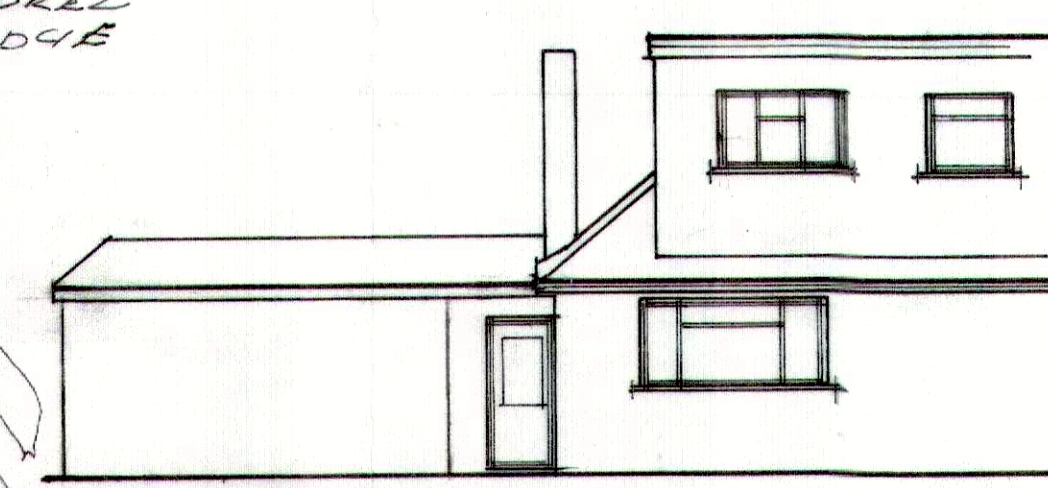

REAR ELEVATION
PROPOSED 1:100

© copyright
ROBERT ELLIS

Mob : 07778 402635

Client
MR & MRS COLLARD

Job Title
**8 RIDGEWAY
EAST GRINSTEAD
WEST SUSSEX
RH19 4BW**

Drawing Title
PROPOSED GARAGE

Scale
1:100 50 @ A1

Date
JUN 25 Drawn by
R.E.

Dwg. No.
4442/01