



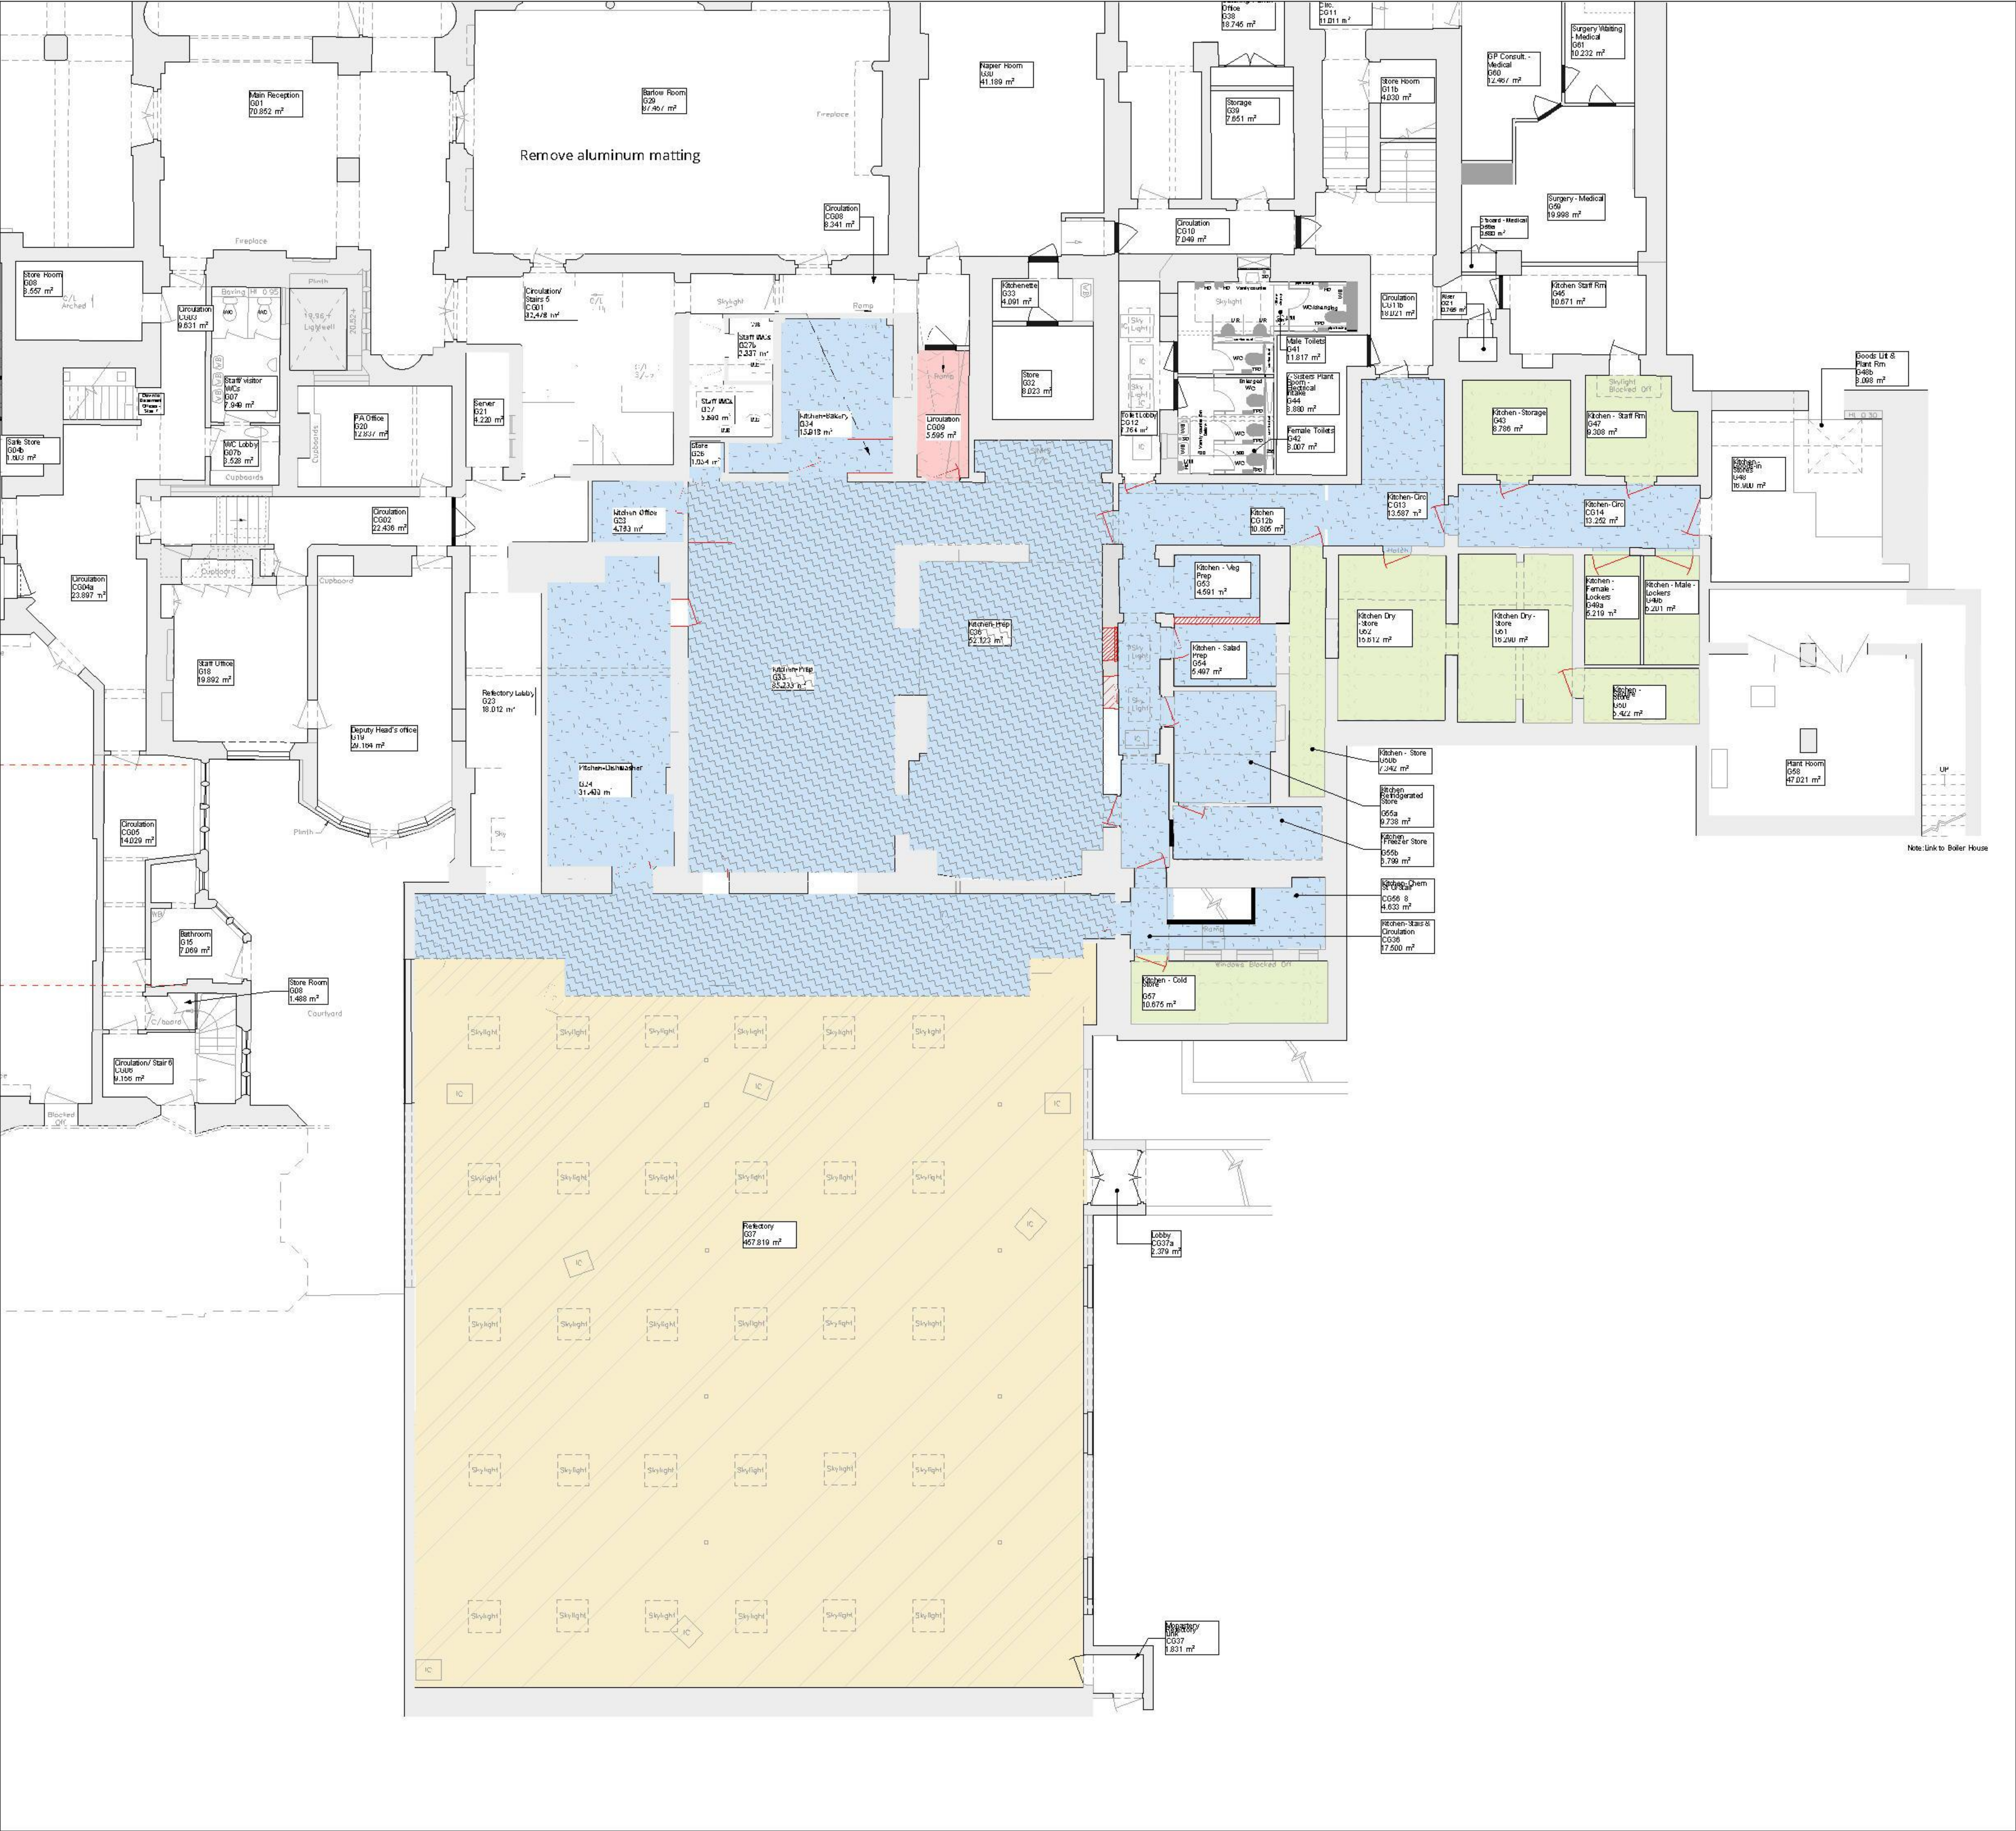

NOTES:
ALL LEVELS, ANGLES AND DIMENSIONS TO BE CHECKED
ON SITE PRIOR TO COMMENCEMENT OF WORKS.

THIS DRAWING IS TO BE READ IN CONJUNCTION WITH ALL
RELEVANT BARKER ASSOCIATES DRAWINGS, SCHEMATICS,
ARCHITECTS, STRUCTURAL AND ALL OTHER SERVICES
DRAWINGS, SPECIFICATIONS AND SCHEDULES.

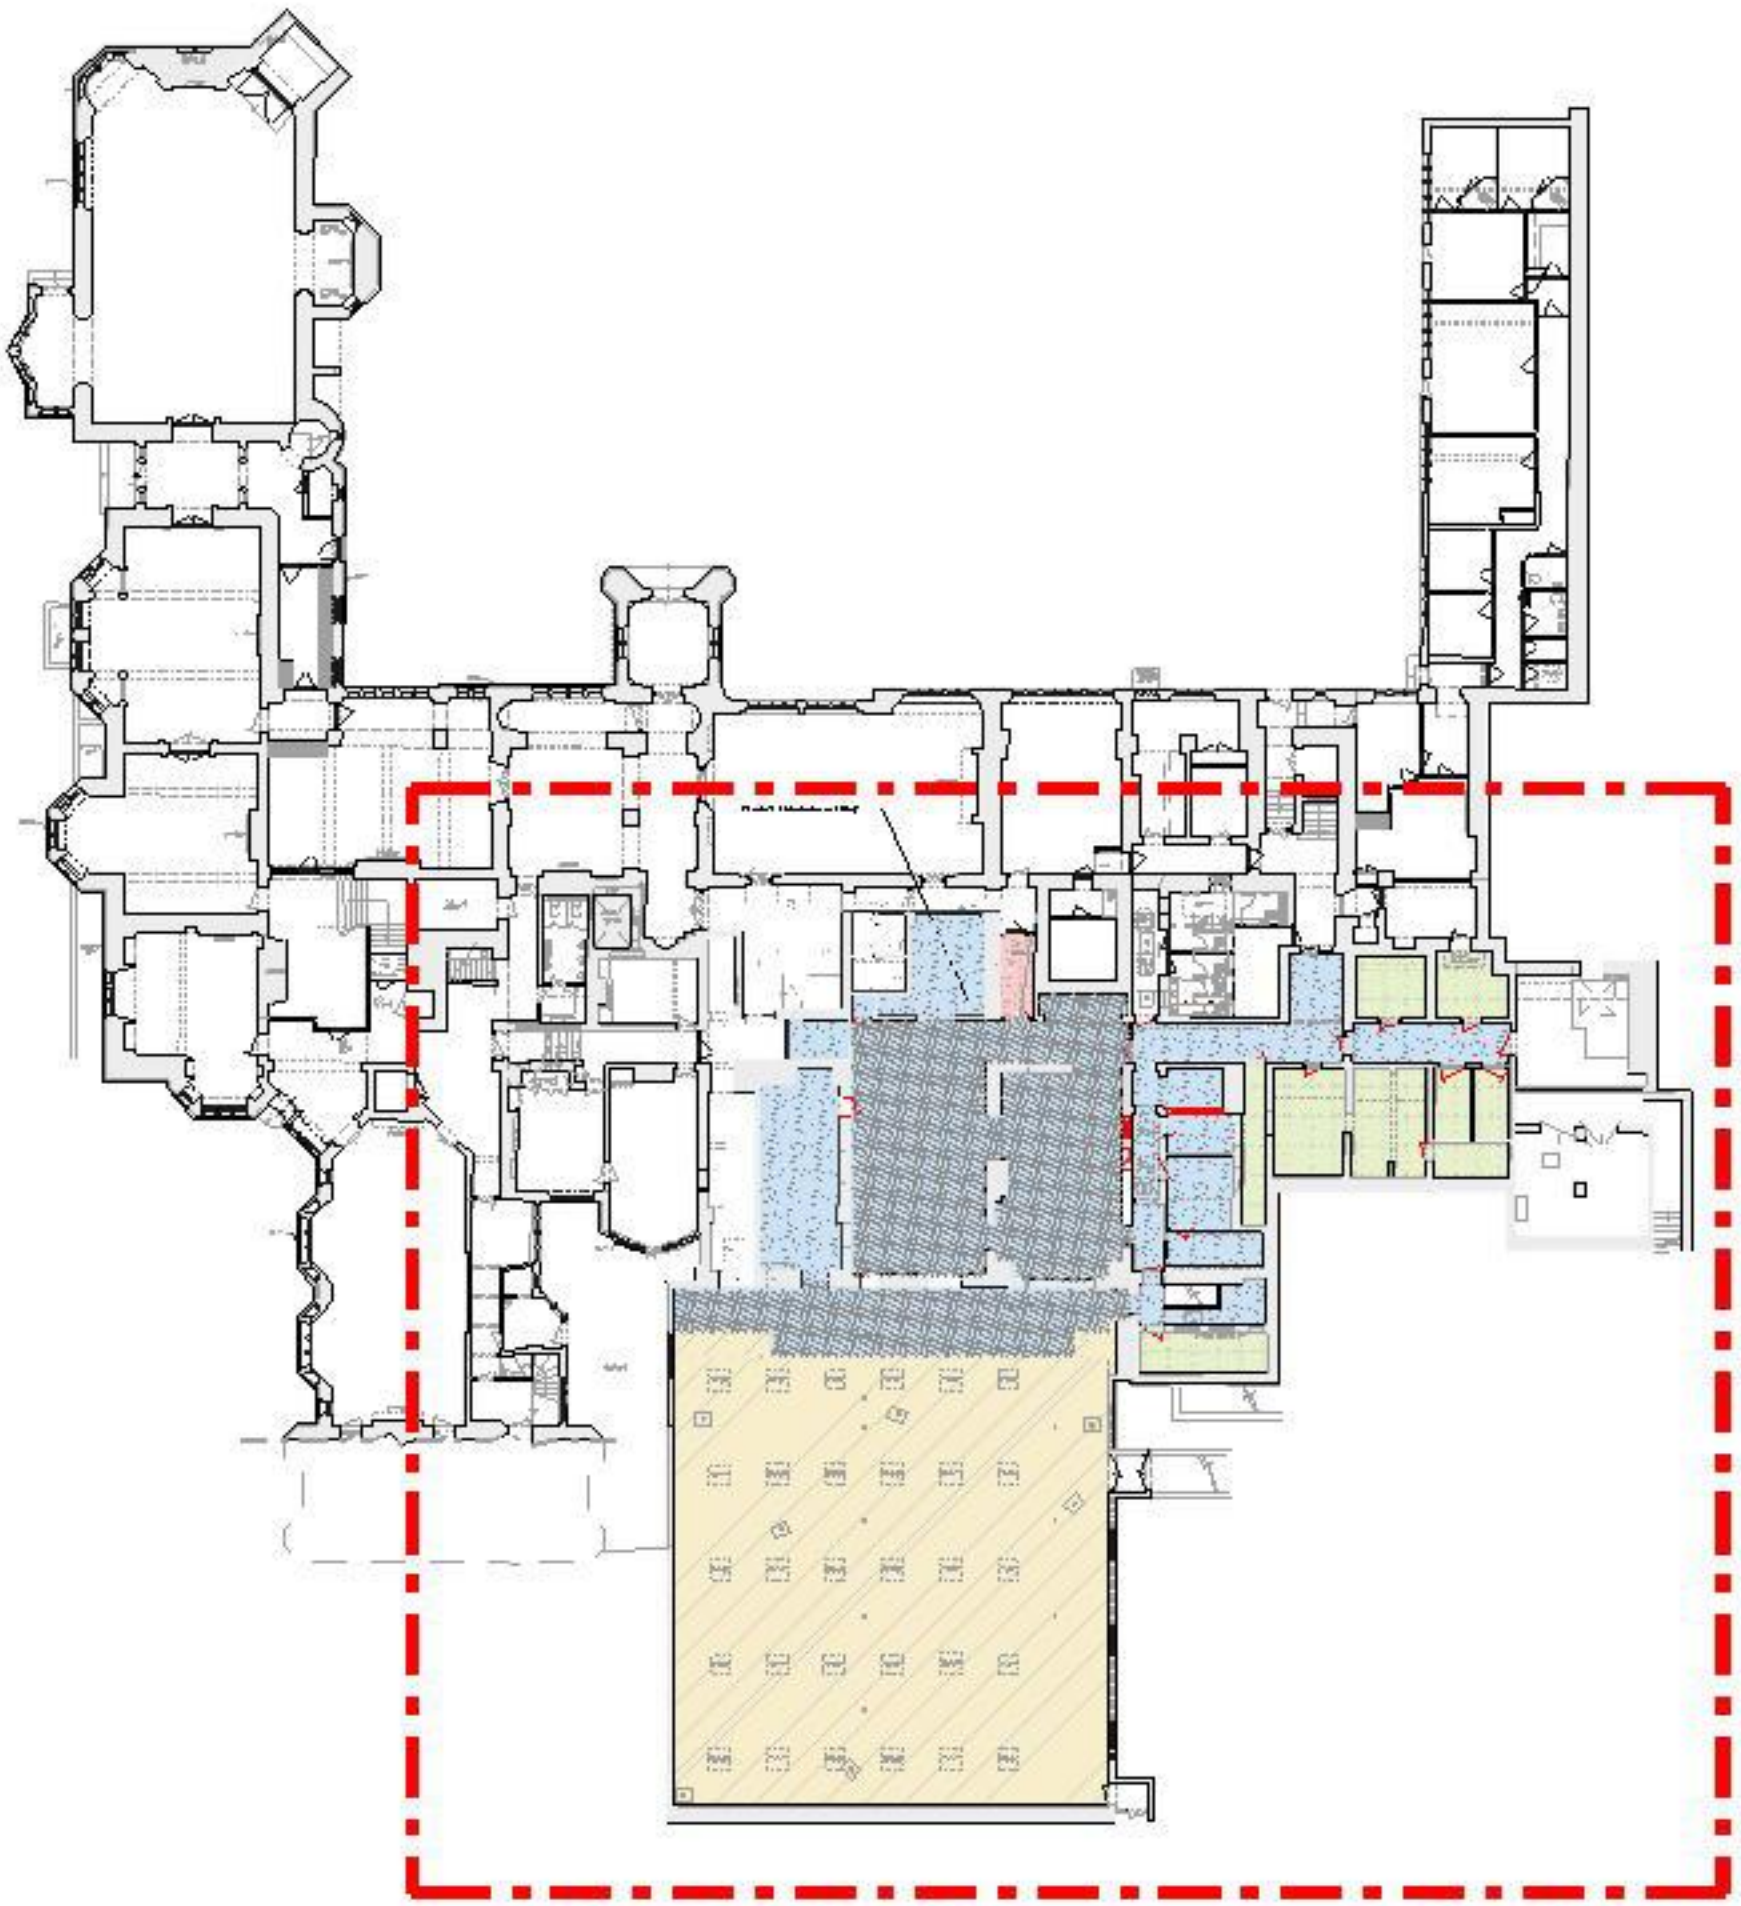

ALTERATIONS TO FLOOR FINISHES

- Carpet flooring to be stripped out
- Vinyl flooring to be stripped out
- Laminate flooring to be stripped out
- Existing floors to be retained and cleaned by specialist

GENERAL NOTE:
- Vinyl flooring coverings are to be stripped out
and disposed from site
- Timber skirting boards to refectory and office are
to be removed and disposed from site

PLANNING and LBC

P02	Issued for Planning and LBC	03/06/25	JM
P01	Submitted for Pre-App Advice	17/04/25	JM

Rev	Description	Date	By
-----	-------------	------	----

Majesty House, Avenue West Skyline 120,
Braintree Essex, CM77 7AA
T: 01279 647111
W: www.barker-associates.co.uk
E: email@barker-associates.co.uk
© THIS DRAWING IS A COPYRIGHT OF BARKER ASSOCIATES.

Client
WORTH SCHOOL

Project Title
KITCHEN FIRE DAMAGE REINSTATEMENT at
Worth School
Paddockhurst Road, Turners Hill
West Sussex, RH10 4SD

Drawing Title
PROPOSED ALTERATIONS TO FLOORS
GROUND FLOOR PLAN

ARCHITECTURAL

Project No. P25-0252	Date April 2025	Drawn JM	Checked DC
Scale: 1:100 @A1	Status: D2	Revision: P02	
Drawing Number: P25252-BA-A1-00-DR-A-3210			

PROPOSED ALTERATIONS TO FLOORS to Ground Floor Plan
Scale 1:100

