



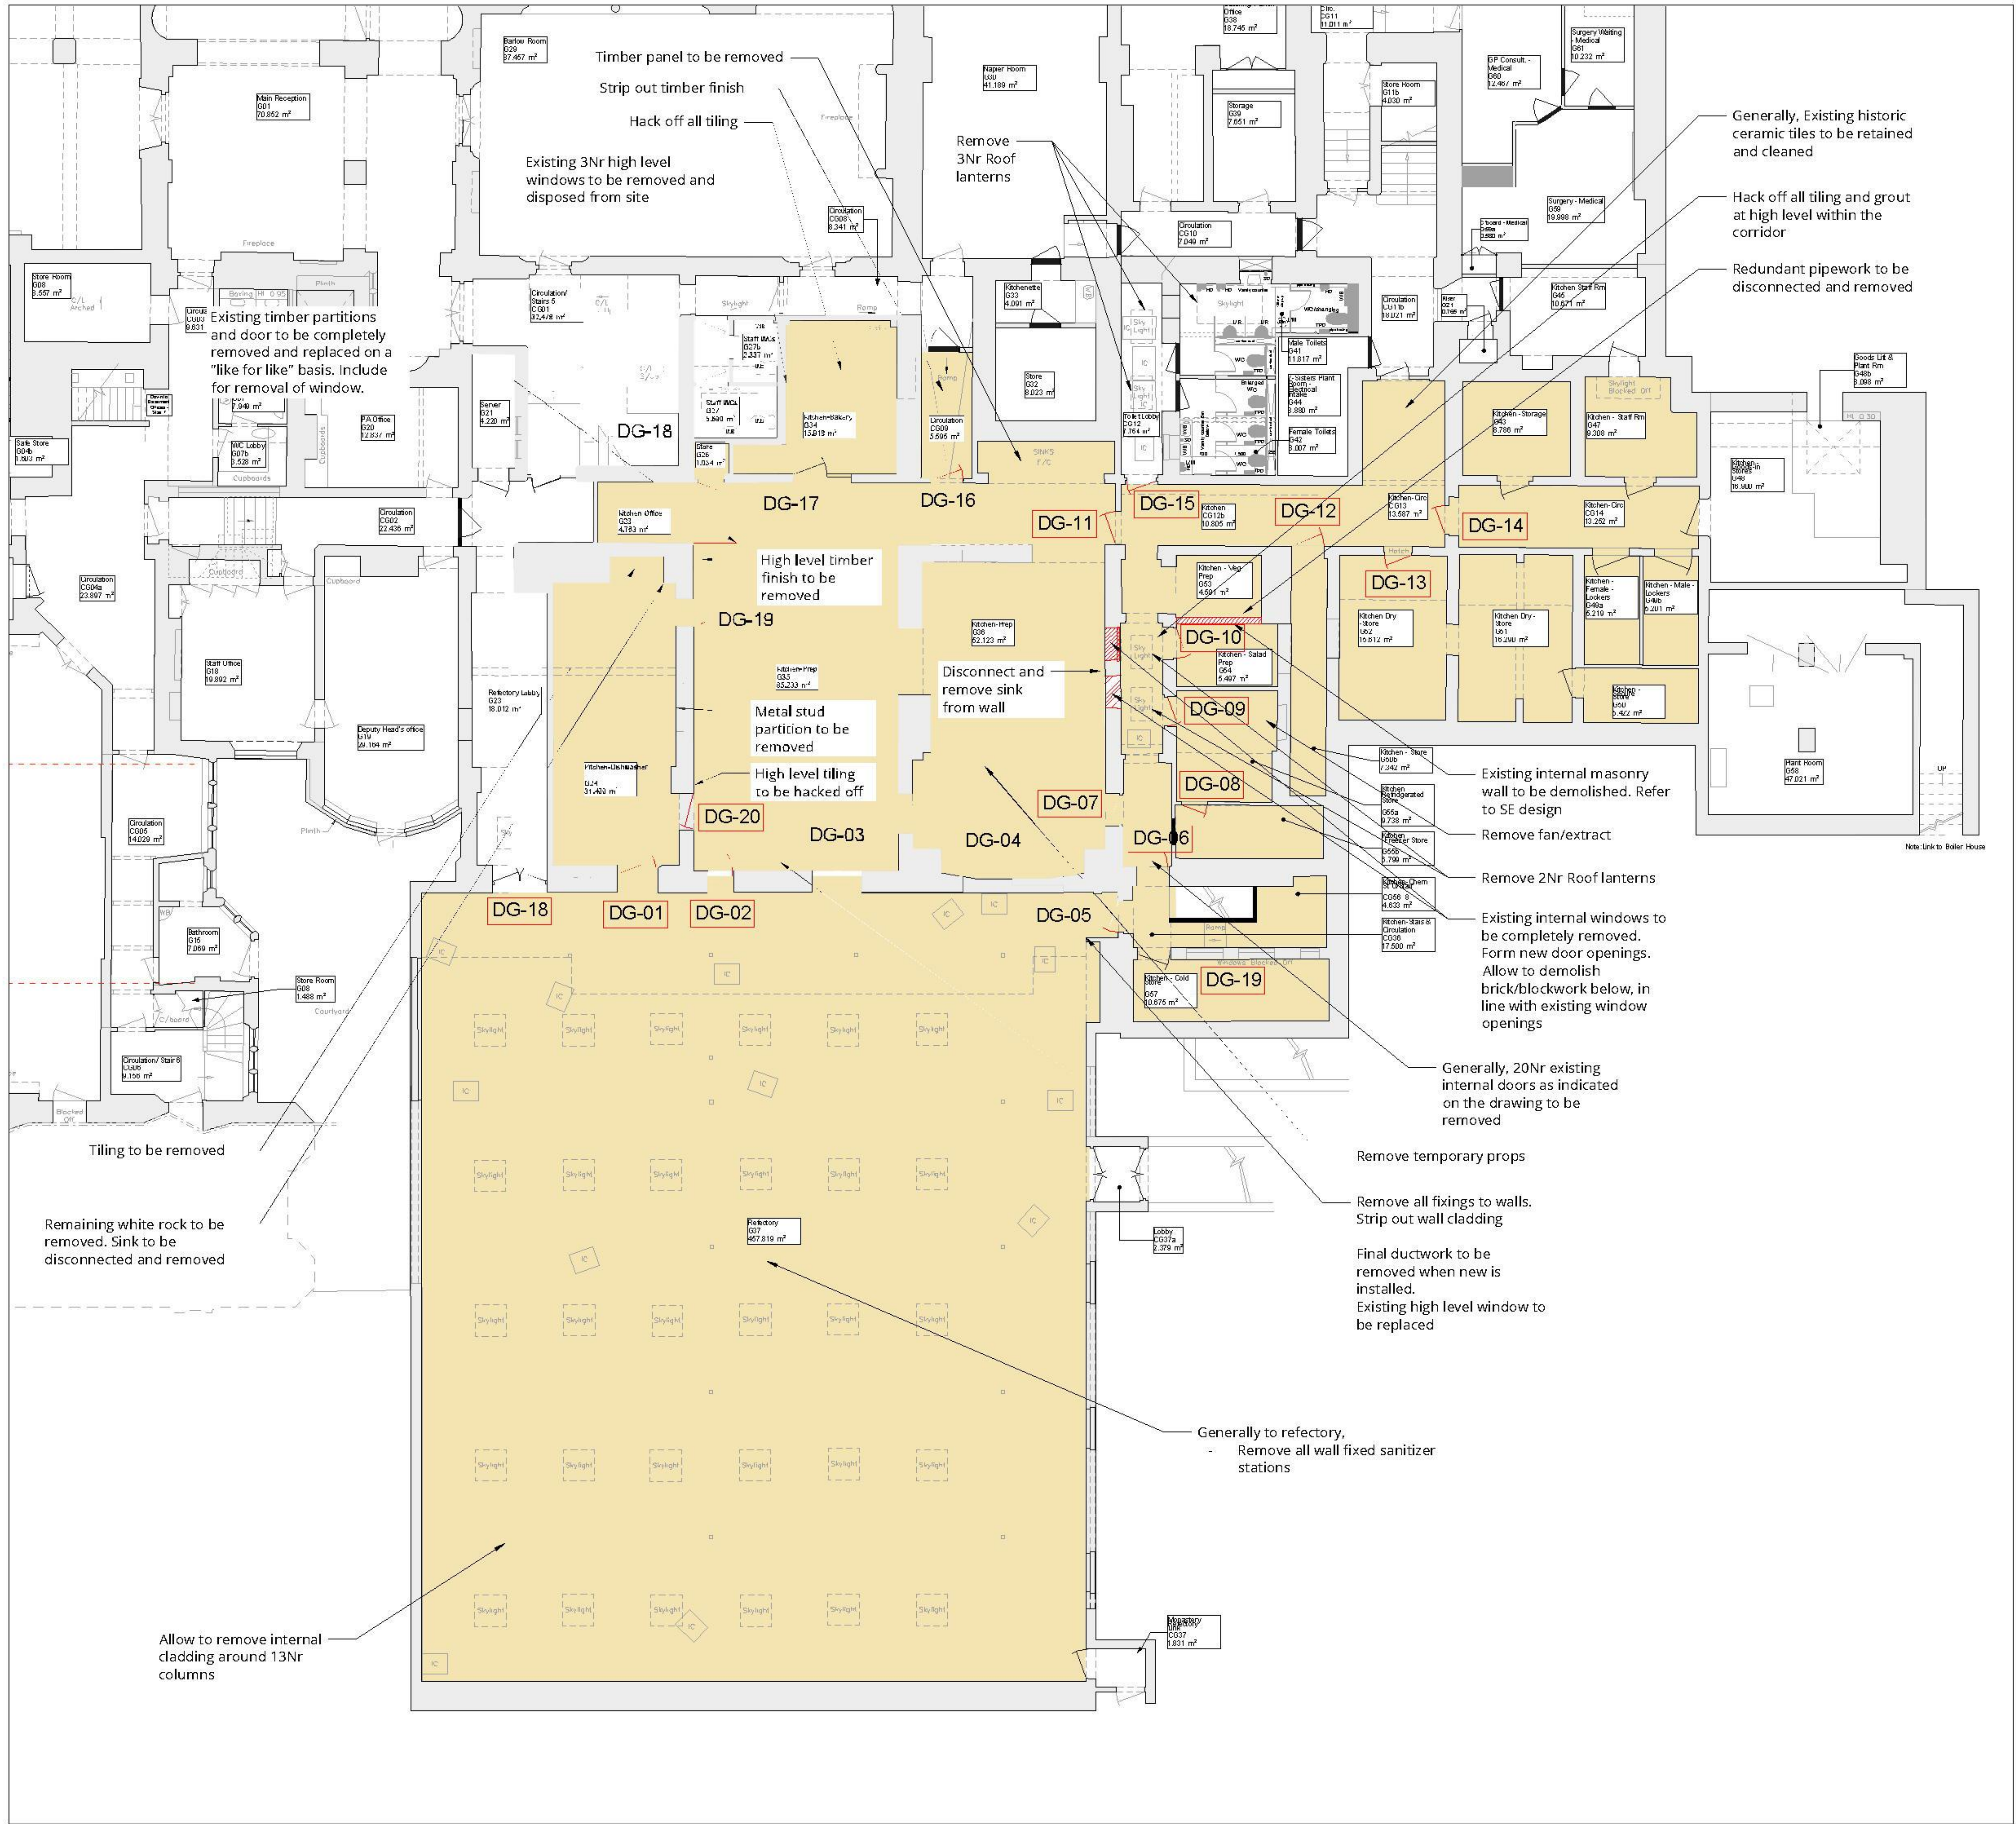

PROPOSED ALTERATIONS TO WALLS to Ground Floor Plan
Scale 1:100

NOTES:
ALL LEVELS, ANGLES AND DIMENSIONS TO BE CHECKED
ON SITE PRIOR TO COMMENCEMENT OF WORKS.

THIS DRAWING IS TO BE READ IN CONJUNCTION WITH ALL
RELEVANT BARKER ASSOCIATES DRAWINGS, SCHEMATICS,
ARCHITECTS, STRUCTURAL AND ALL OTHER SERVICES
DRAWINGS, SPECIFICATIONS AND SCHEDULES.

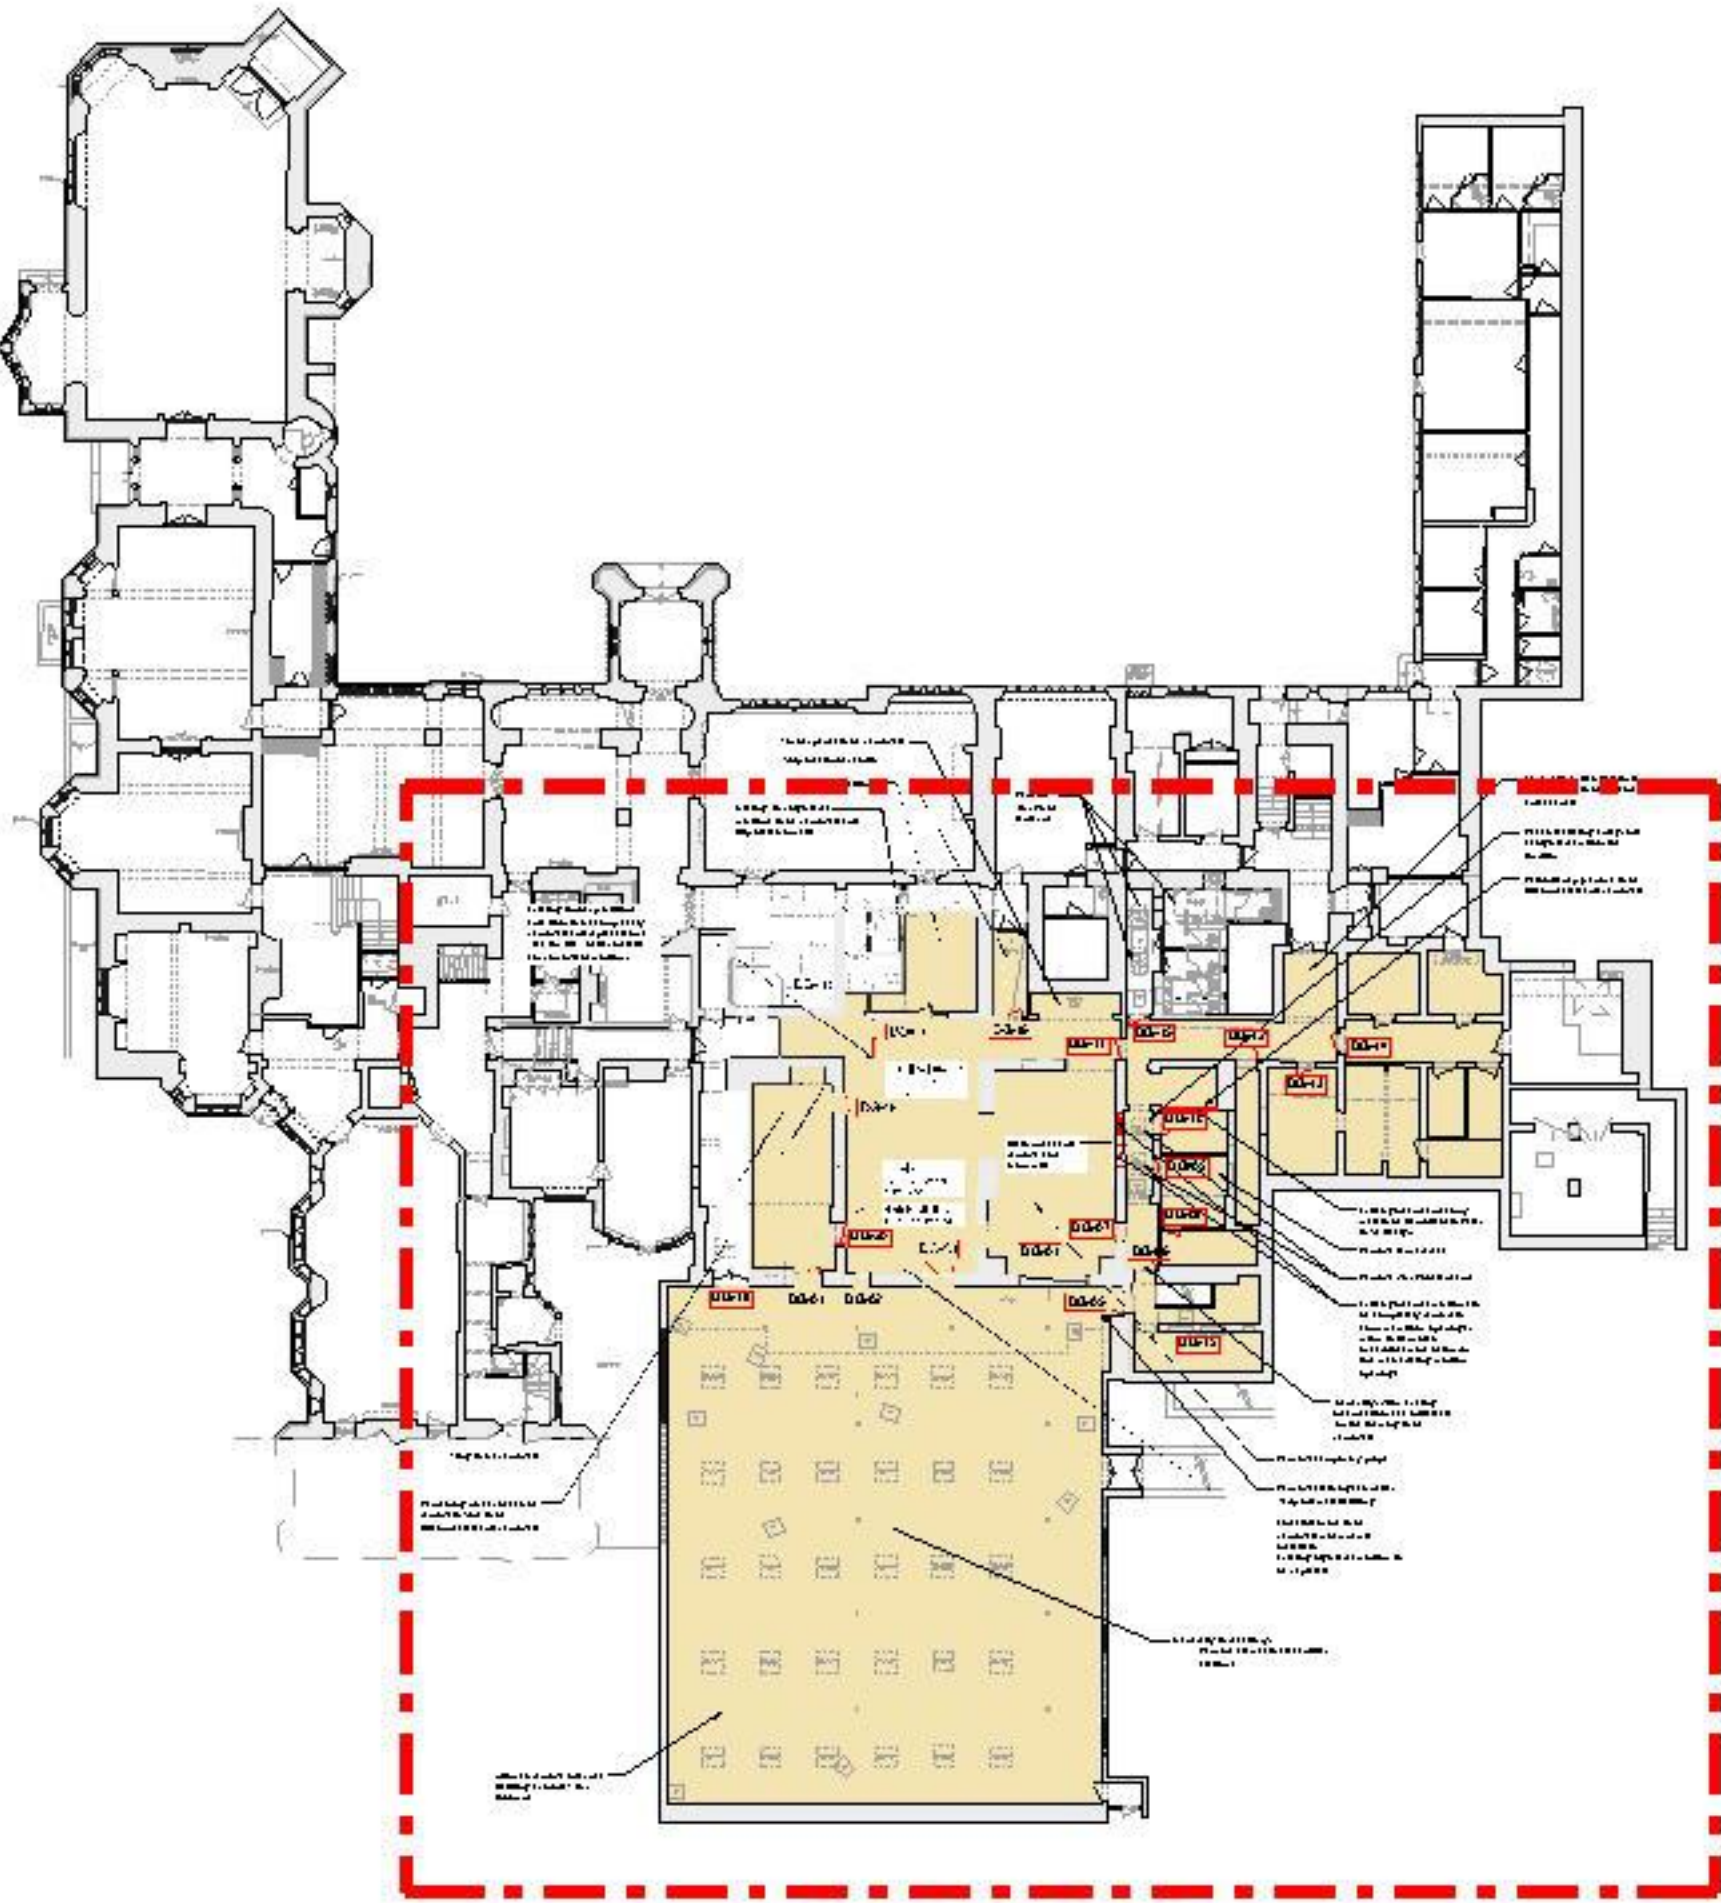

Area affected by Scope of Works

DG-XX Allow to remove 19Nr doors as marked

- NOTE: Generally:
- All existing services to be disconnected prior to their removal
 - Existing services to be removed in accordance with M&E requirements. Contractor to allow for investigation works to extend of services to be removed and strip out where necessary to suit new installation.
 - All existing floor finishes to be removed. Make good finishes to existing concrete screed and allow for leveling concrete screed if required.
 - All existing ceilings to be removed.
 - All existing skirting boards to be removed.
 - All area to be thoroughly cleaned by Specialist
 - Refer to NBS Section C20
- M&E Note:
- Remove all confirmed redundant cabling/pipework. As identified in the track and trace reports.

PLANNING and LBC

P02	Issued for Planning and LBC	03/06/25	JM
P01	Submitted for Pre-App Advice	17/04/25	JM
Rev	Description	Date	By

Barker Majesty House, Avenue West Skyline 120,
Braintree Essex, CM77 7AA
T: 01279 647111
W: www.barker-associates.co.uk
E: mail@barker-associates.co.uk
© THIS DRAWING IS A COPYRIGHT OF BARKER ASSOCIATES.

Client: WORTH SCHOOL

Project Title: KITCHEN FIRE DAMAGE REINSTATEMENT at
Worth School
Paddockhurst Road, Turners Hill
West Sussex, RH10 4SD

Drawing Title: PROPOSED ALTERATIONS TO WALLS
GROUND FLOOR PLAN

ARCHITECTURAL

Project No: P25-0252	Date: April 2025	Drawn: JM	Checked: DC
Scale: 1:100 @A1	Status: D2	Revision: P02	
Drawing Number: P25252-BA-A1-00-DR-A-3211			