


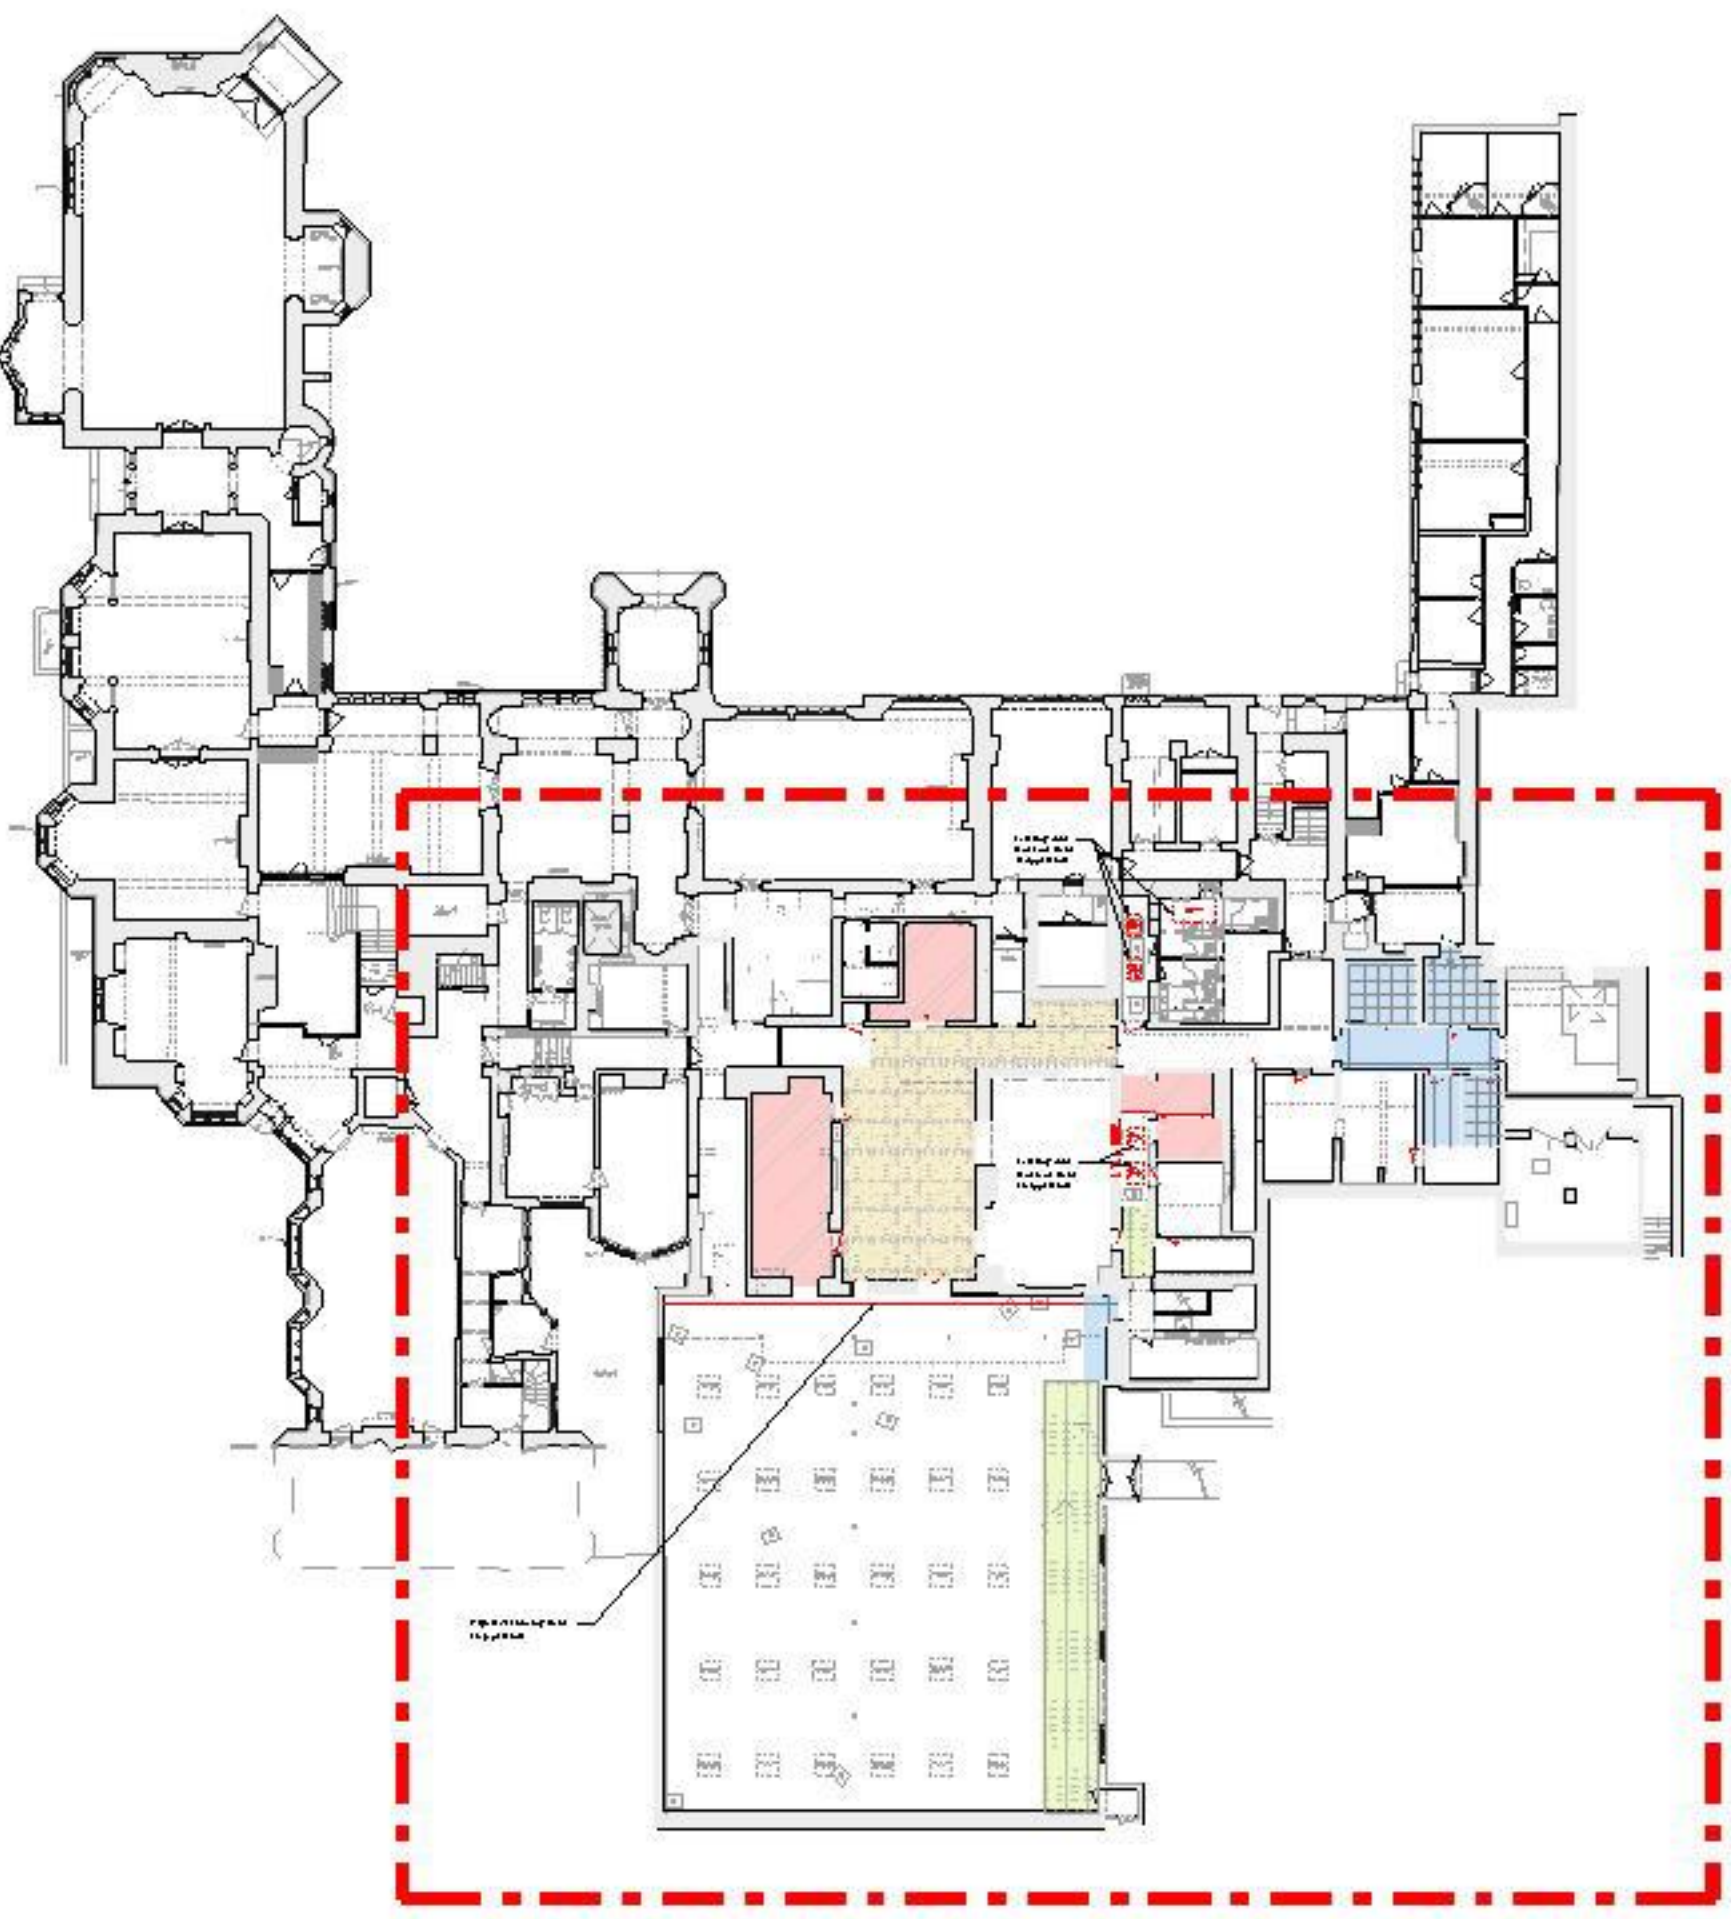

NOTES:
ALL LEVELS, ANGLES AND DIMENSIONS TO BE CHECKED
ON SITE PRIOR TO COMMENCEMENT OF WORKS.

THIS DRAWING IS TO BE READ IN CONJUNCTION WITH ALL
RELEVANT BARKER ASSOCIATES DRAWINGS, SCHEMATICS,
ARCHITECTS, STRUCTURAL AND ALL OTHER SERVICES
DRAWINGS, SPECIFICATIONS AND SCHEDULES.



- ALTERATIONS TO CEILING FINISHES
- Plasterboard ceiling to be stripped out
 - Existing in-situ board and all associated insulation to be stripped out. Fireboarding is a mix of Gipro, aggregate and pink fireboard
 - Suspended ceiling to be stripped out
 - Secondary ceiling to be stripped out (including any timber battens/trussing)
- GENERAL NOTE:
- Where ceiling finishes are being stripped out, allow to also strip out any fireboarding/insulation above, back to floor boards
 - Allow to lower any remaining existing services prior to the removal of the fireboarding

Living status:

PLANNING and LBC

P03	Issued for Planning and LBC	03/06/25	JM
P02	Notes added	16/05/25	JM
P01	Submitted for Pre-App Advice	17/04/25	JM

Rev	Description	Date	By

Majesty House, Avenue West Skyline 120,
Braintree Essex, CM77 7AA
T: 01279 647111
W: www.barker-associates.co.uk
E: email@barker-associates.co.uk

© THIS DRAWING IS A COPYRIGHT OF BARKER ASSOCIATES.

Client

WORTH SCHOOL

Project Title

KITCHEN FIRE DAMAGE REINSTATEMENT at
Worth School
Paddockhurst Road, Turners Hill
West Sussex, RH10 4SD

Drawing Title

PROPOSED ALTERATIONS TO CEILINGS
GROUND FLOOR PLAN

ARCHITECTURAL

Project No. P25-0252	Date April 2025	Drawn JM	Checked DC
Scale: 1:100 @A1	Status: D2	Revision: P03	
Drawing Number P25252-BA-A1-00-DR-A-3212			

PROPOSED ALTERATIONS TO CEILINGS to Ground Floor Plan
Scale 1:100

