



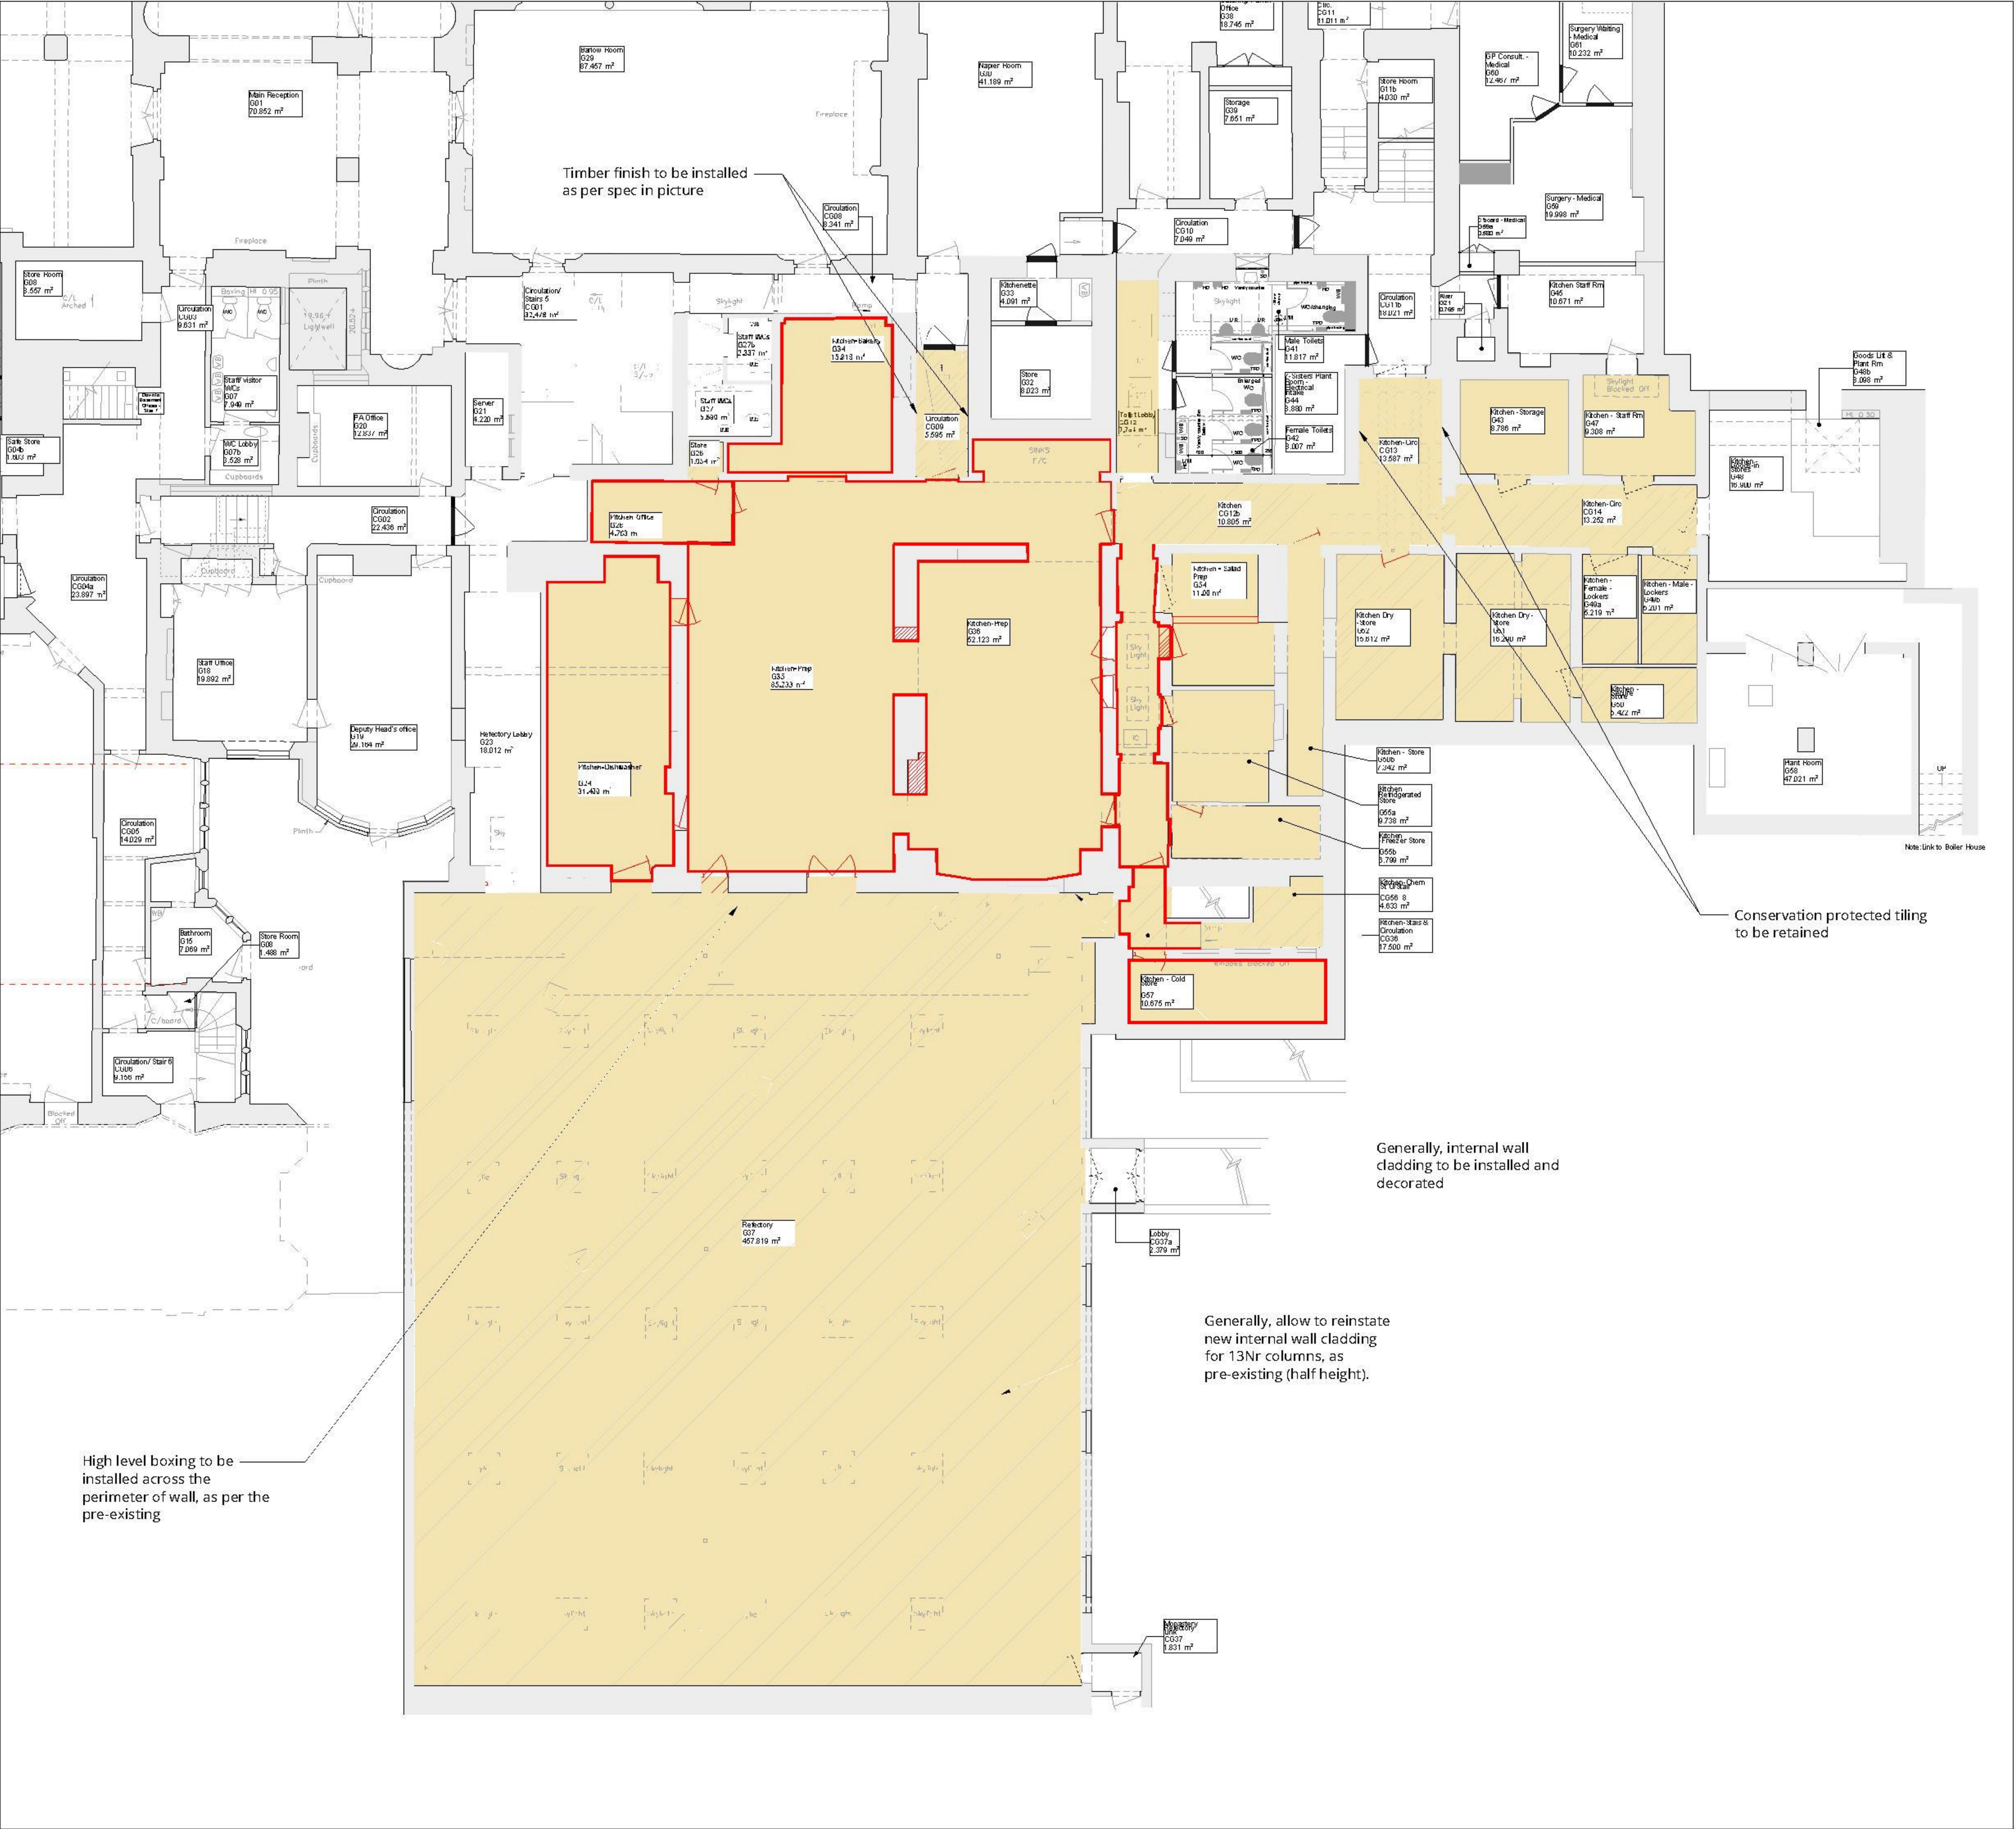

NOTES:
ALL LEVELS, ANGLES AND DIMENSIONS TO BE CHECKED
ON SITE PRIOR TO COMMENCEMENT OF WORKS.

THIS DRAWING IS TO BE READ IN CONJUNCTION WITH ALL
RELEVANT BARKER ASSOCIATES DRAWINGS, SCHEMATICS,
ARCHITECTS, STRUCTURAL AND ALL OTHER SERVICES
DRAWINGS, SPECIFICATIONS AND SCHEDULES.

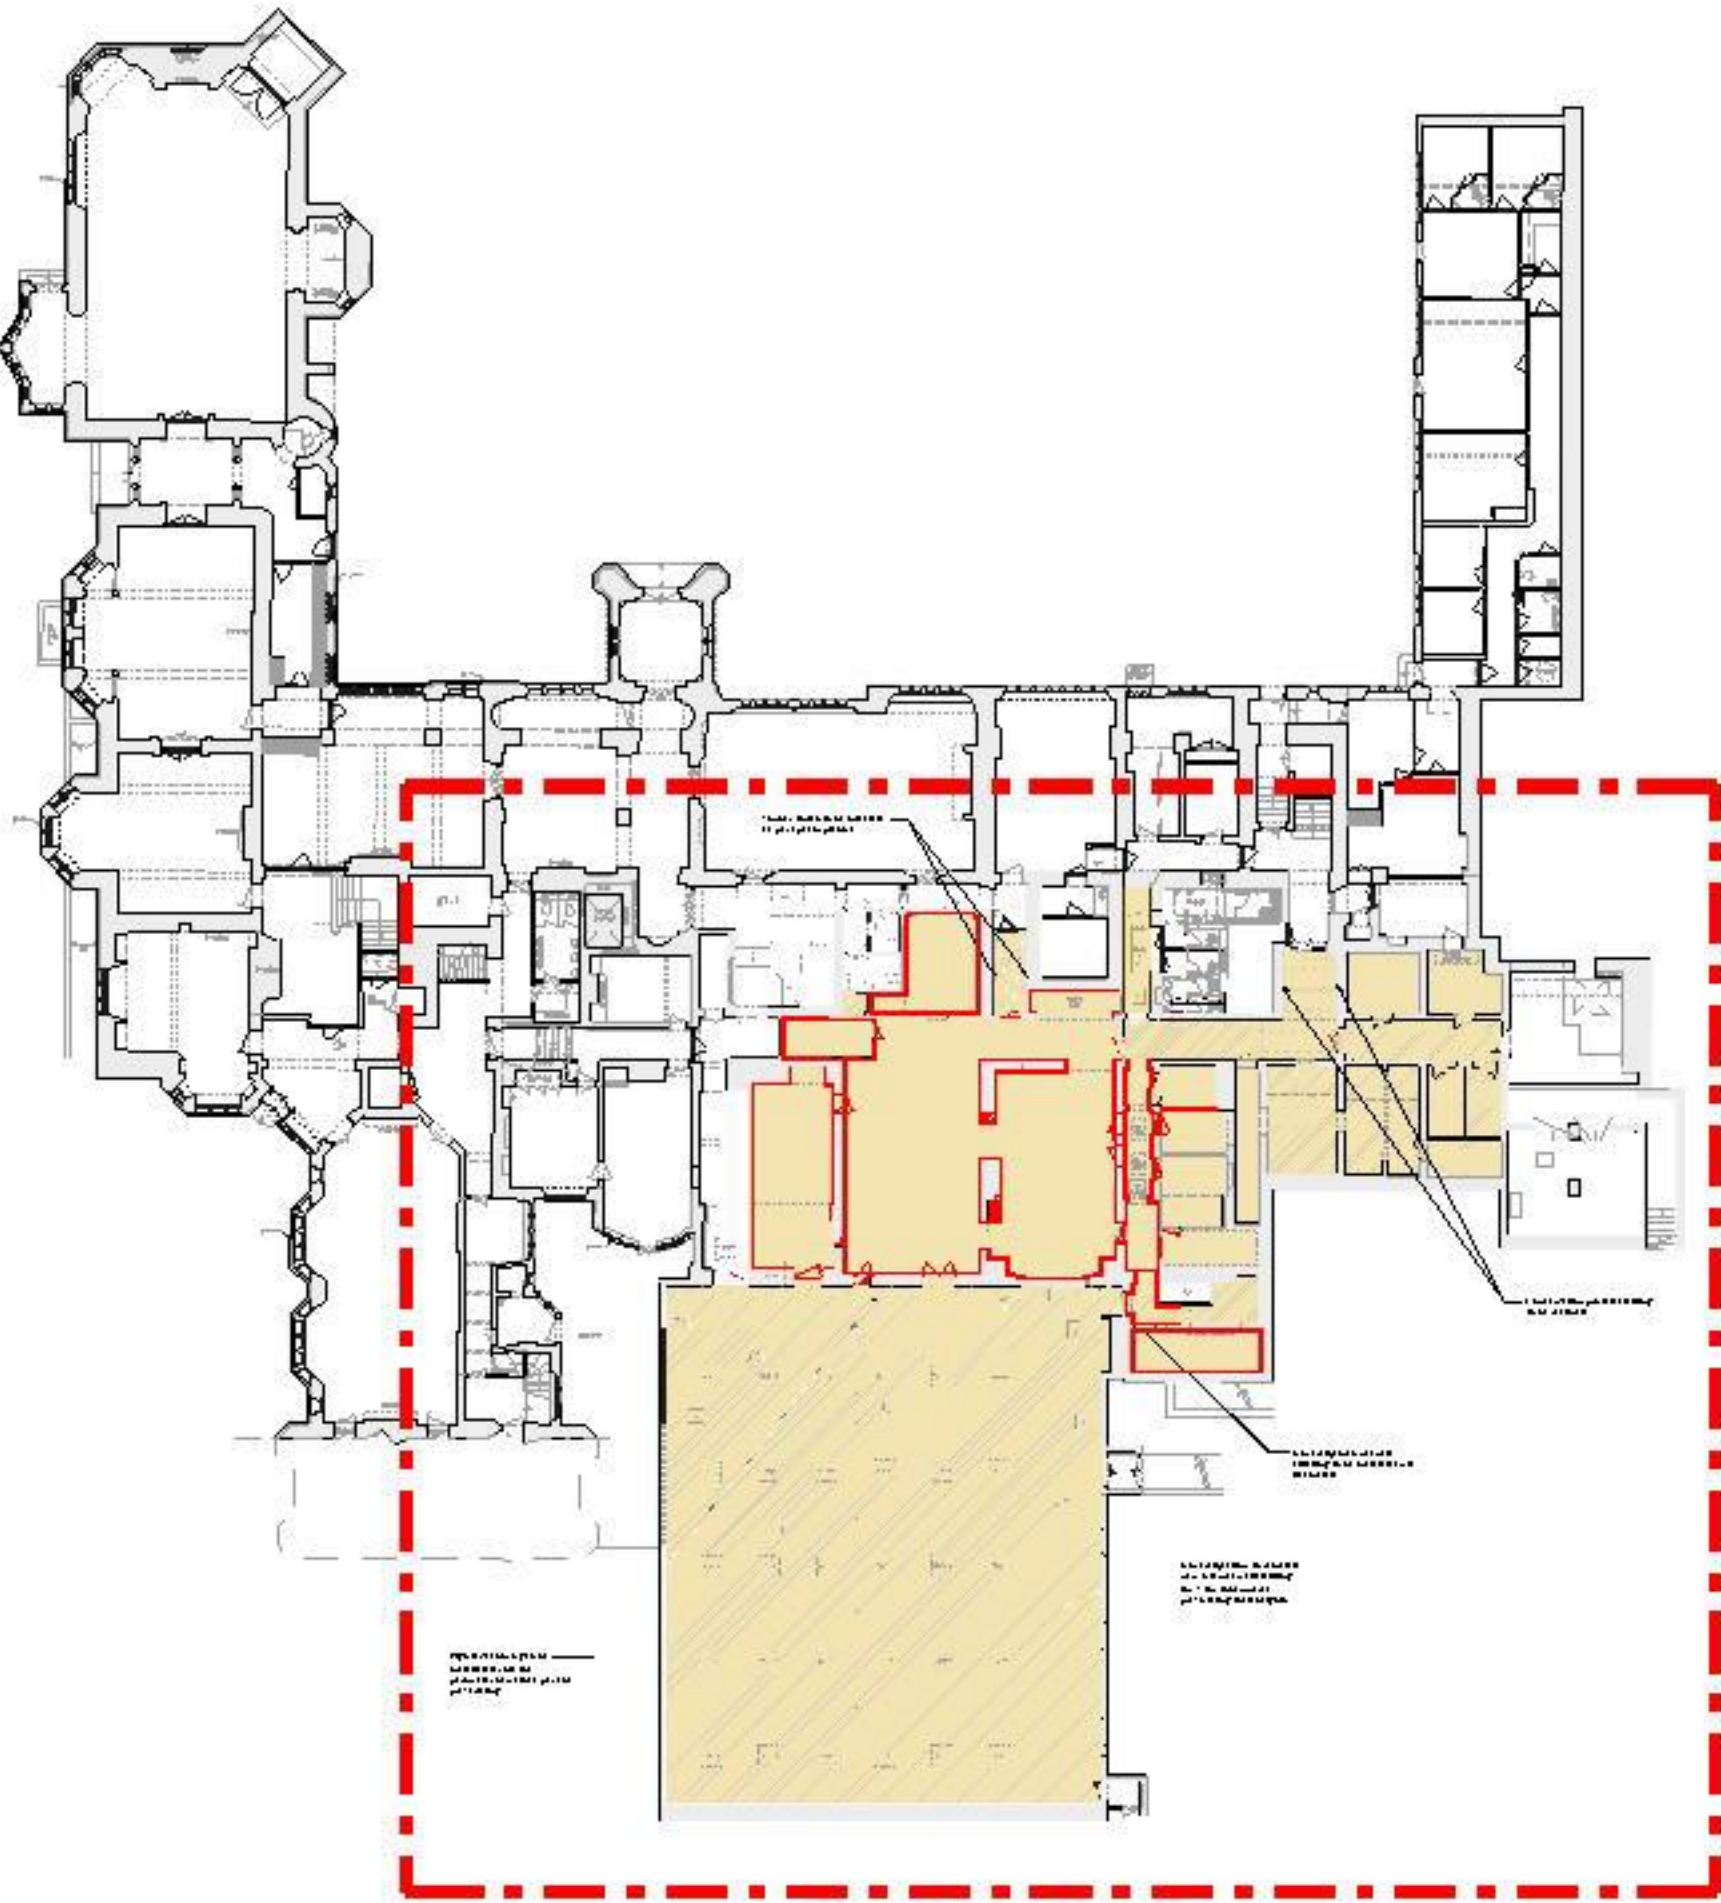

- Area affected by Scope of Works
- Altro White Rock
- Walls to be replastered and redecorated
- Conservation protected tiling to be retained, cleaned only

Generally, internal wall cladding to be installed and decorated

Generally, allow to reinstate new internal wall cladding for 13Nr columns, as pre-existing (half height).

High level boxing to be installed across the perimeter of wall, as per the pre-existing

PROPOSED WALL LININGS to Ground Floor Plan
Scale 1:100



Planning and LBC

P02	Issued for Planning and LBC	03/06/25	JM
P01	Submitted for Pre-App Advice	17/04/25	JM

Rev	Description	Date	By

Majesty House, Avenue West Skyline 120,
Braintree Essex, CM77 7AA
T: 01279 647111
W: www.barker-associates.co.uk
E: mail@barker-associates.co.uk

© THIS DRAWING IS A COPYRIGHT OF BARKER ASSOCIATES.

Client

WORTH SCHOOL

Project Title

KITCHEN FIRE DAMAGE REINSTATEMENT at
Worth School
Paddockhurst Road, Turners Hill
West Sussex, RH10 4SD

Drawing Title

PROPOSED WALL LININGS
GROUND FLOOR PLAN

ARCHITECTURAL

Project No. P25-0252	Date April 2025	Drawn JM	Checked DC
Scale: 1:100 @A1	Status: D2	Revision: P02	
Drawing Number: P25252-BA-A1-00-DR-A-7000			