



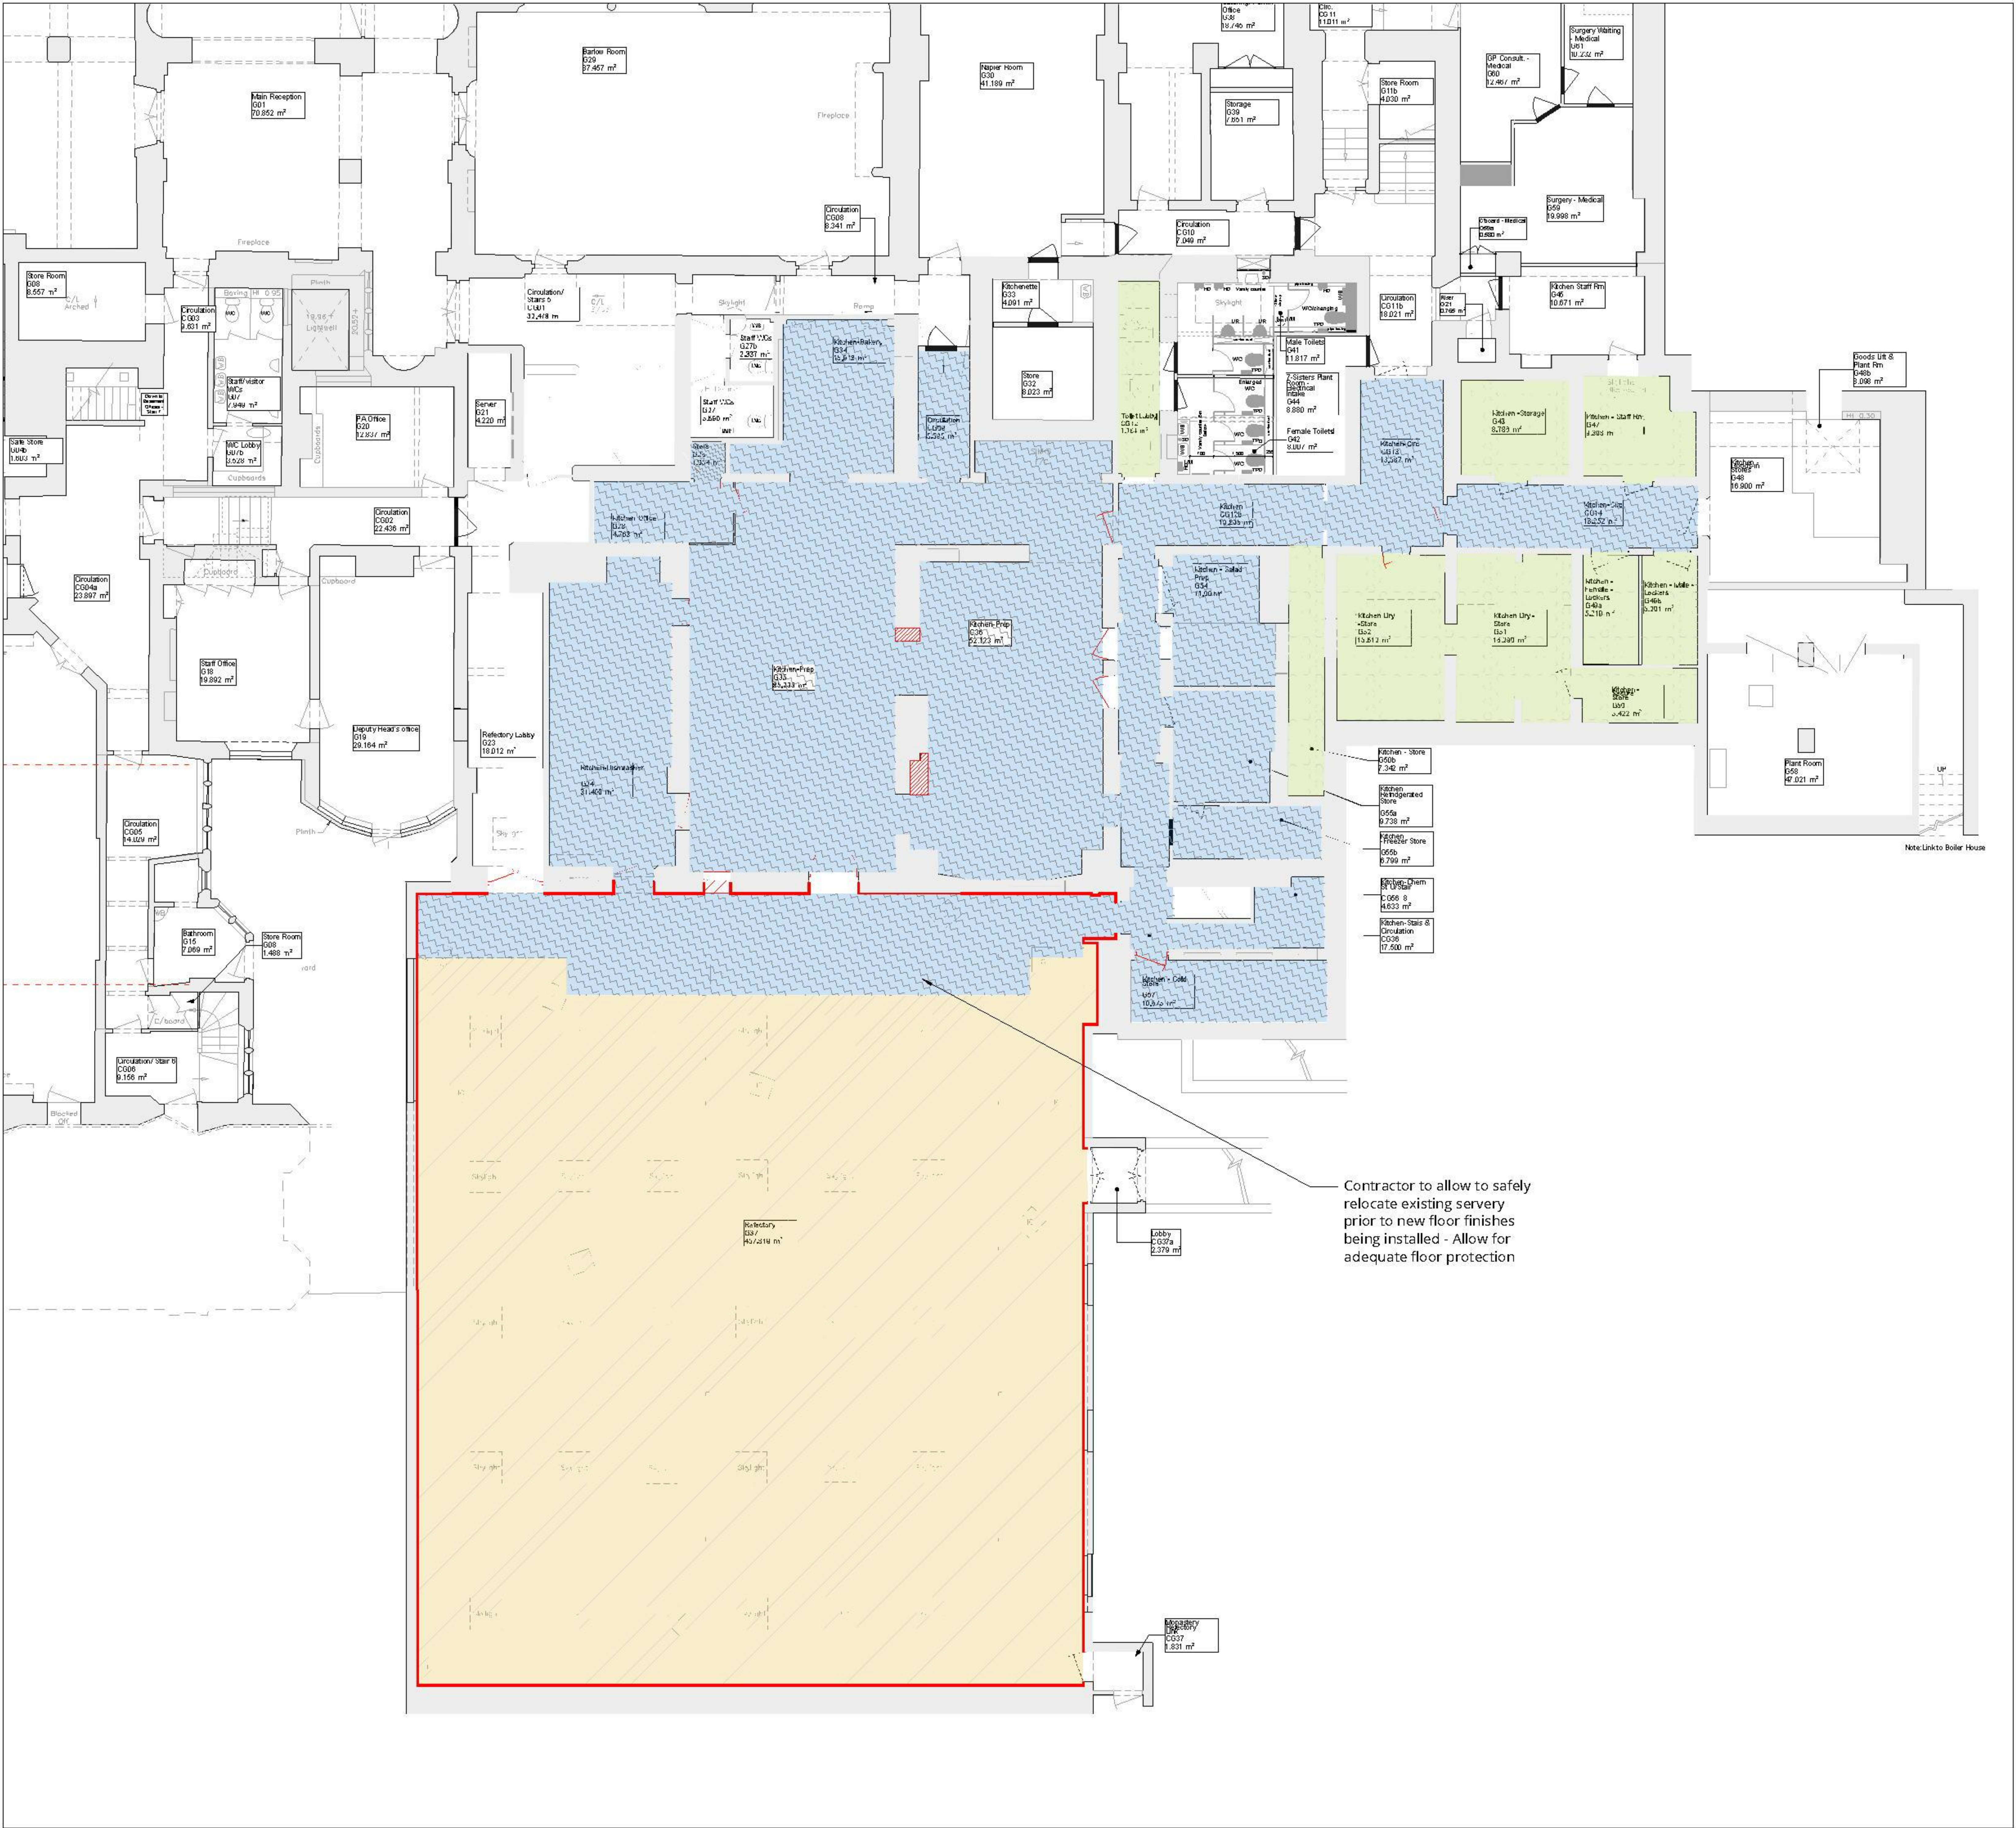

NOTES:
ALL LEVELS, ANGLES AND DIMENSIONS TO BE CHECKED
ON SITE PRIOR TO COMMENCEMENT OF WORKS.

THIS DRAWING IS TO BE READ IN CONJUNCTION WITH ALL
RELEVANT BARKER ASSOCIATES DRAWINGS, SCHEMATICS,
ARCHITECTS, STRUCTURAL AND ALL OTHER SERVICES
DRAWINGS, SPECIFICATIONS AND SCHEDULES.

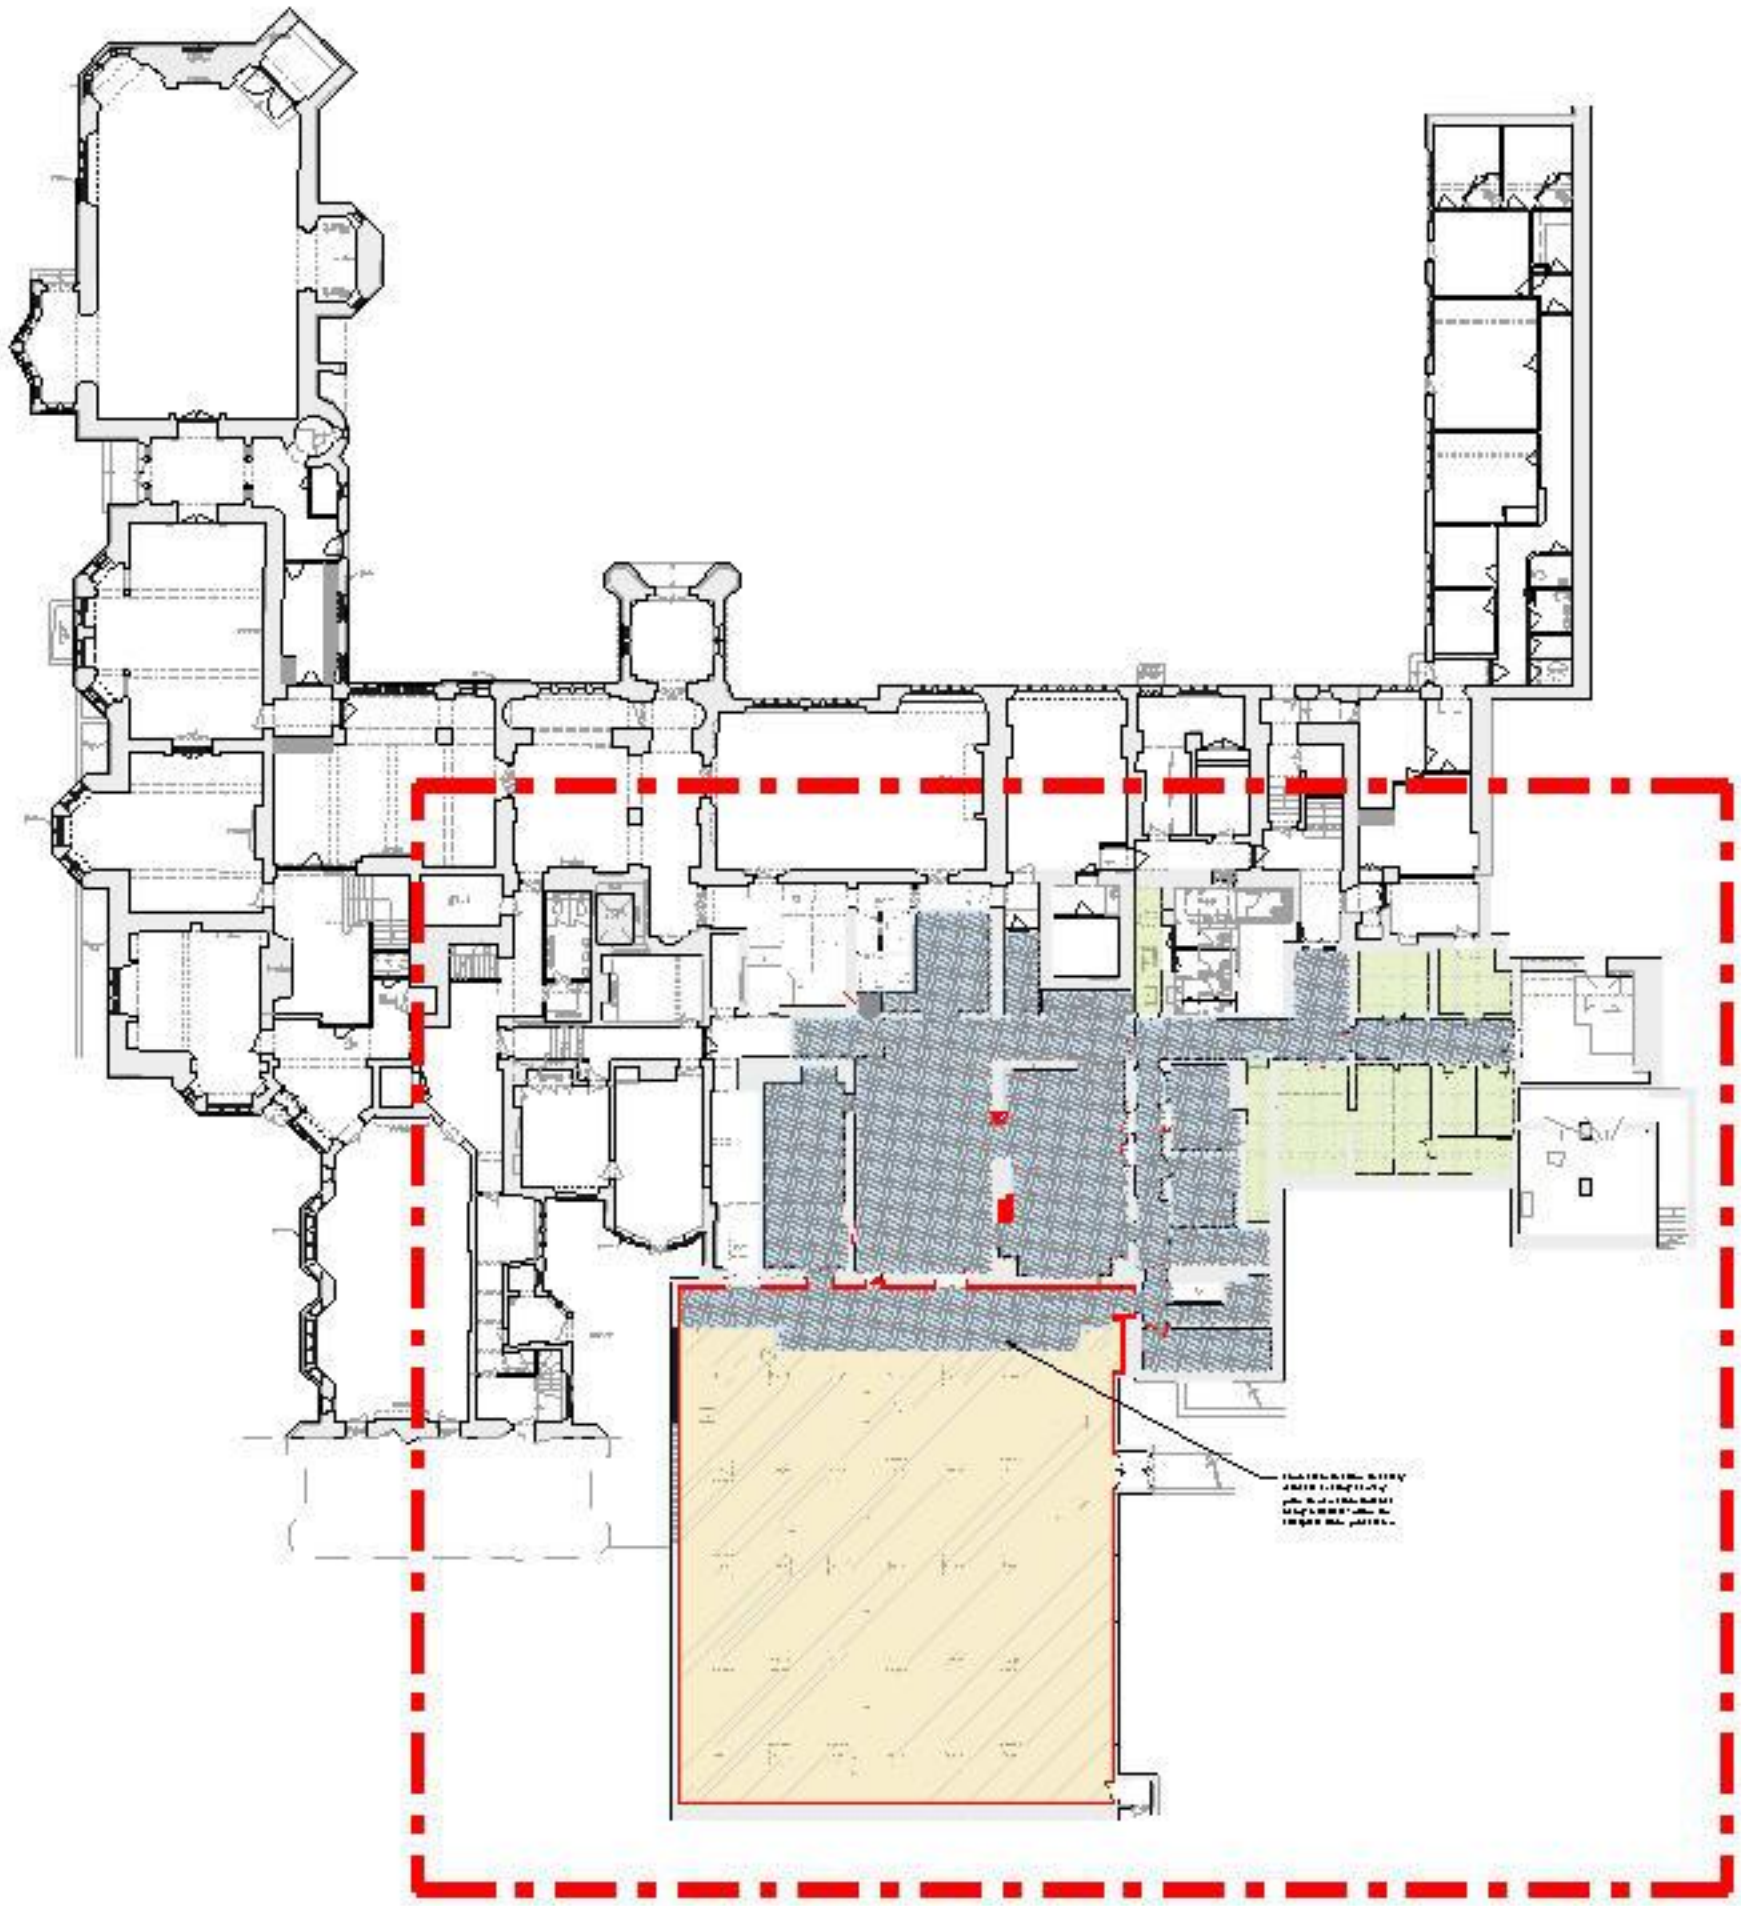

FLOOR FINISHES

- Vinyl Flooring to be Airo Stronghold Star K0912
- Airo Ensemble Vinyl tile (Colour TBC)
- Existing floors to be retained and cleaned by specialist

NOTE:

- Metal transition strips required to all change in floor material at door thresholds
- Generally, covered skittings to match vinyl flooring to all areas where required
- New SW painted timber skirting boards to be installed

Location of new skirting boards to be installed

PLANNING and LBC

P02	Issued for Planning and LBC	03/06/25	JM
P01	Submitted for Pre-App Advice	17/04/25	JM

Rev	Description	Date	By
-----	-------------	------	----



Majesty House, Avenue West Skyline 120,
Braintree Essex, CM77 7AA
T: 01279 647111
W: www.barker-associates.co.uk
E: mail@barker-associates.co.uk

© THIS DRAWING IS A COPYRIGHT OF BARKER ASSOCIATES.

Client
WORTH SCHOOL

Project Title
KITCHEN FIRE DAMAGE REINSTATEMENT at
Worth School
Paddockhurst Road, Turners Hill
West Sussex, RH10 4SD

Drawing Title
PROPOSED FLOOR FINISHES
GROUND FLOOR PLAN

ARCHITECTURAL

Project No. P25-0252	Date April 2025	Drawn JM	Checked DC
Scale: 1:100 @A1	Status: D2	Revision: P02	
Drawing Number P25252-BA-A1-00-DR-A-7200			

PROPOSED FLOOR FINISHES Ground Floor Plan
Scale 1:100

