




NOTES:
ALL LEVELS, ANGLES AND DIMENSIONS TO BE CHECKED
ON SITE PRIOR TO COMMENCEMENT OF WORKS.

THIS DRAWING IS TO BE READ IN CONJUNCTION WITH ALL
RELEVANT BARKER ASSOCIATES DRAWINGS, SCHEMATICS,
ARCHITECTS, STRUCTURAL AND ALL OTHER SERVICES
DRAWINGS, SPECIFICATIONS AND SCHEDULES.

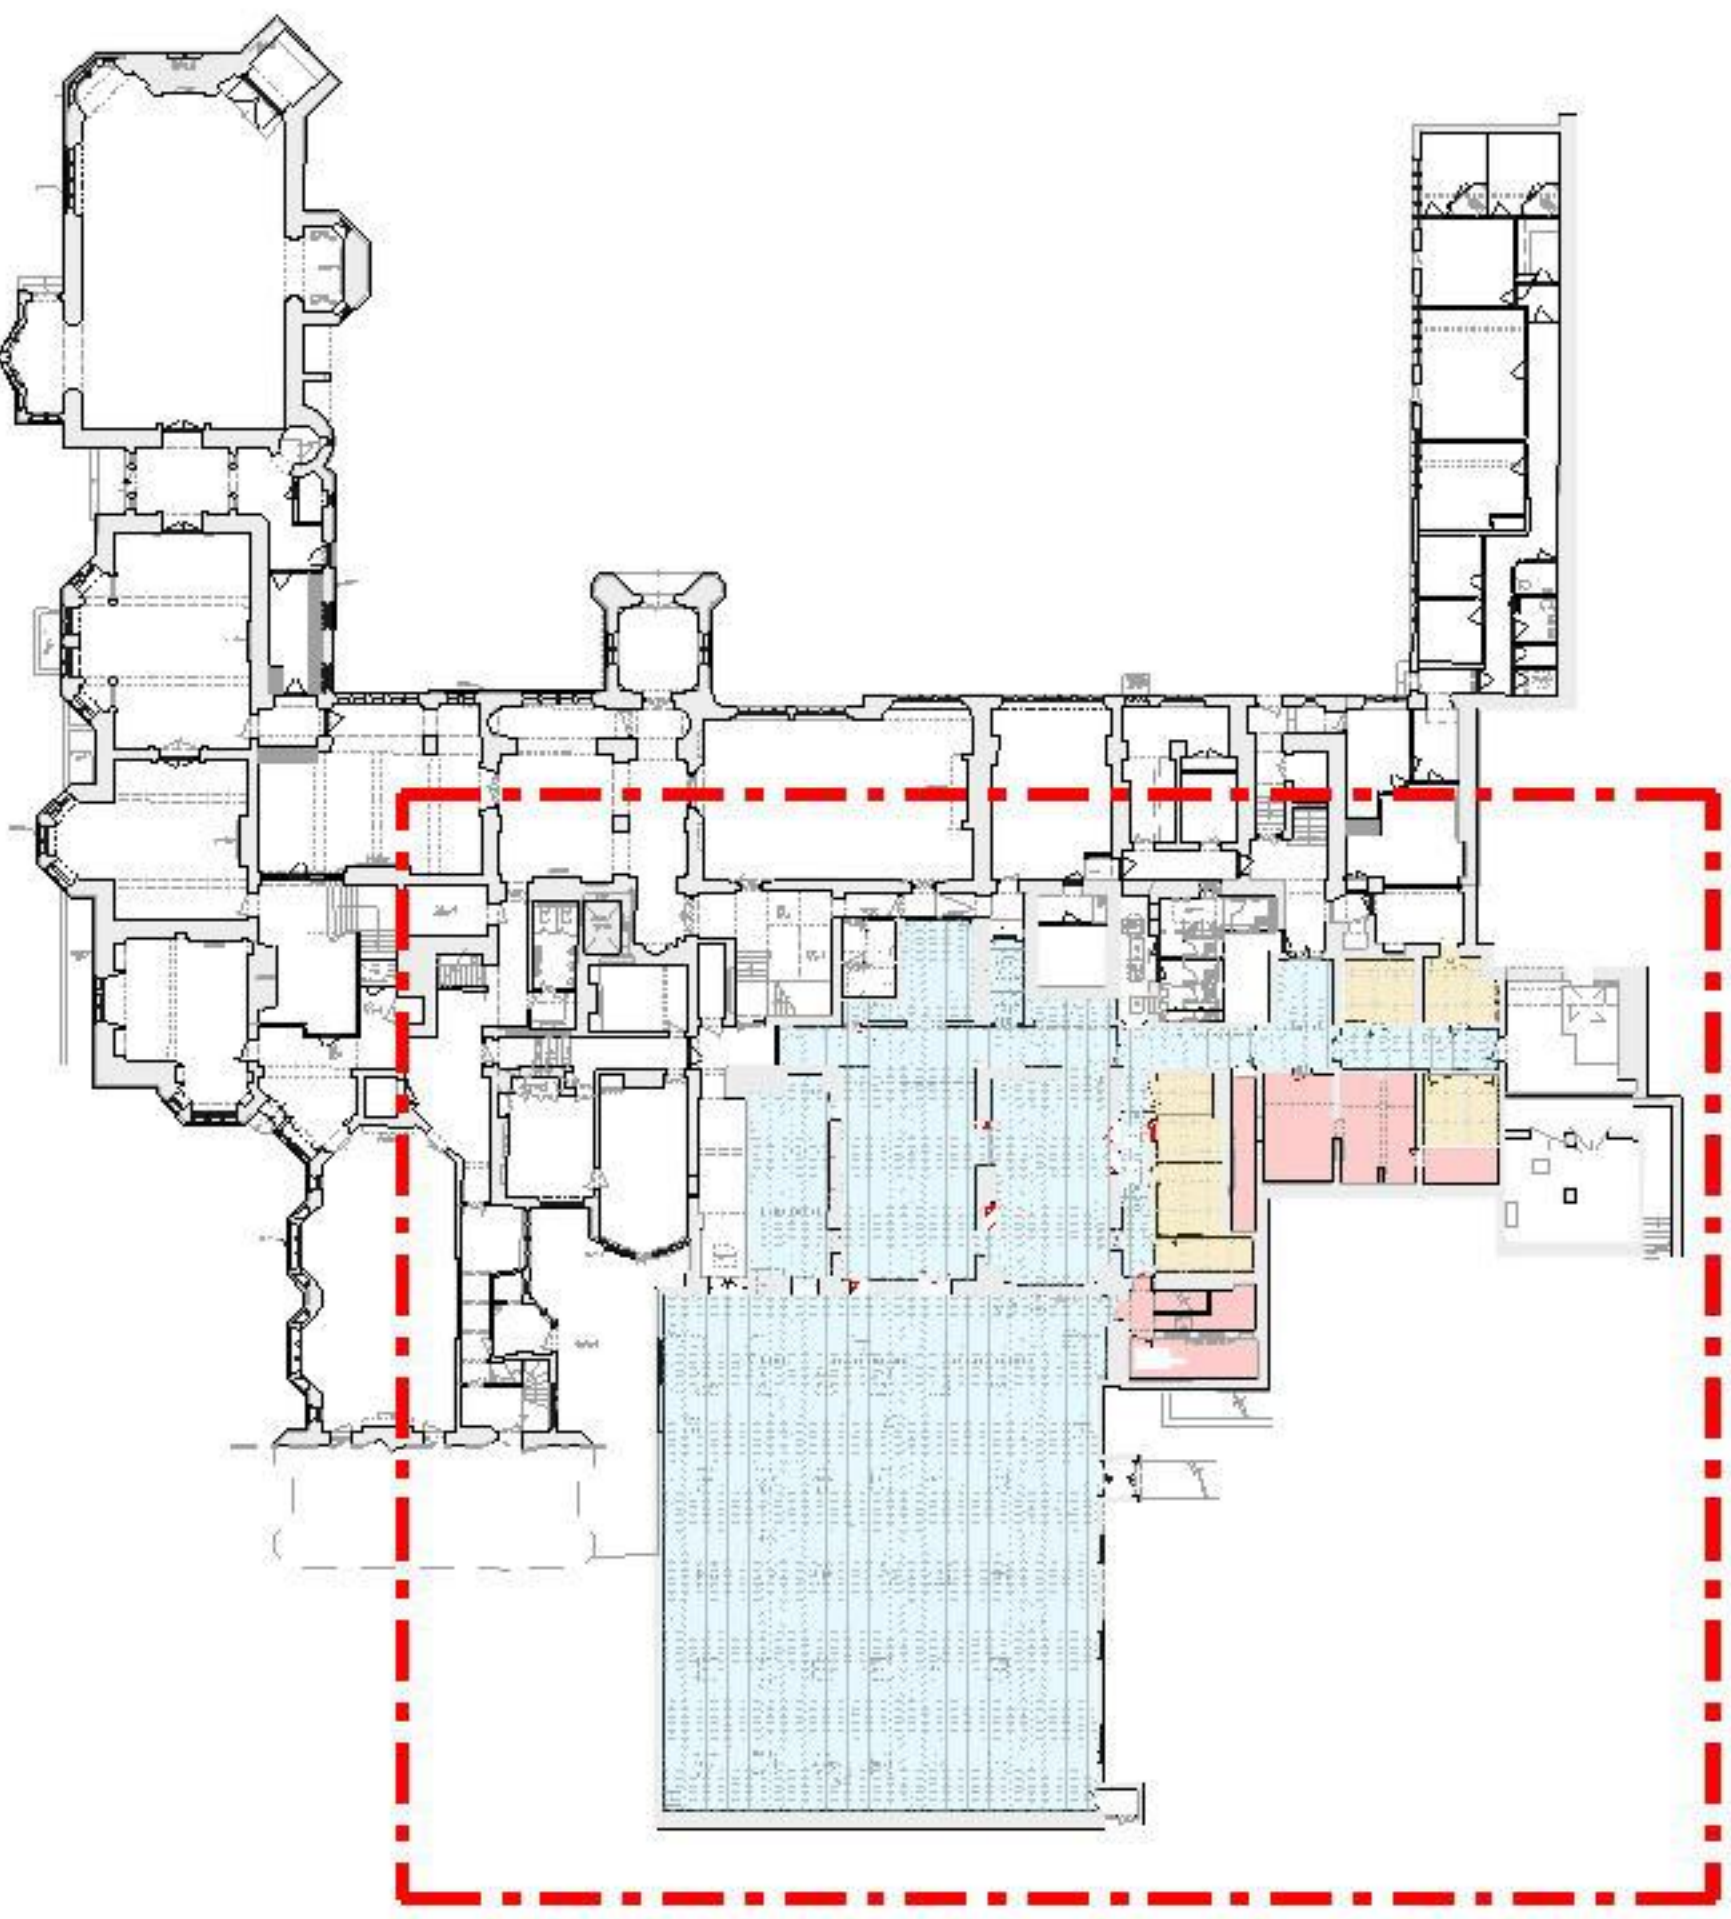

- CEILING FINISHES
- New suspended ceiling grid with British Gypsum Satin Spar (rip-sable)
600x600mm square edge ceiling tiles
 - No Ceiling finish - to be installed via IP SE as part of cold/freezer room stores
 - Plastered ceiling and redecorated

PROPOSED CEILINGS to Ground Floor Plan
Scale 1:100



Drawing status:

PLANNING and LBC

P02	Issued for Planning and LBC	03/06/25	JM
P01	Submitted for Pre-App Advice	17/04/25	JM

Rev	Description	Date	By

Majesty House, Avenue West Skyline 120,
Braintree Essex, CM77 7AA
T: 01279 647111
W: www.barker-associates.co.uk
E: email@barker-associates.co.uk

© THIS DRAWING IS A COPYRIGHT OF BARKER ASSOCIATES.

Client

WORTH SCHOOL

Project Title

KITCHEN FIRE DAMAGE REINSTATEMENT at
Worth School
Paddockhurst Road, Turners Hill
West Sussex, RH10 4SD

Drawing Title

PROPOSED CEILINGS
GROUND FLOOR PLAN

ARCHITECTURAL

Project No. P25-0252	Date April 2025	Drawn JM	Checked DC
Scale: 1:100 @A1	Status D2	Revision P02	

Drawing Number

P25252-BA-A1-00-DR-A-7300