




West Elevation - Existing

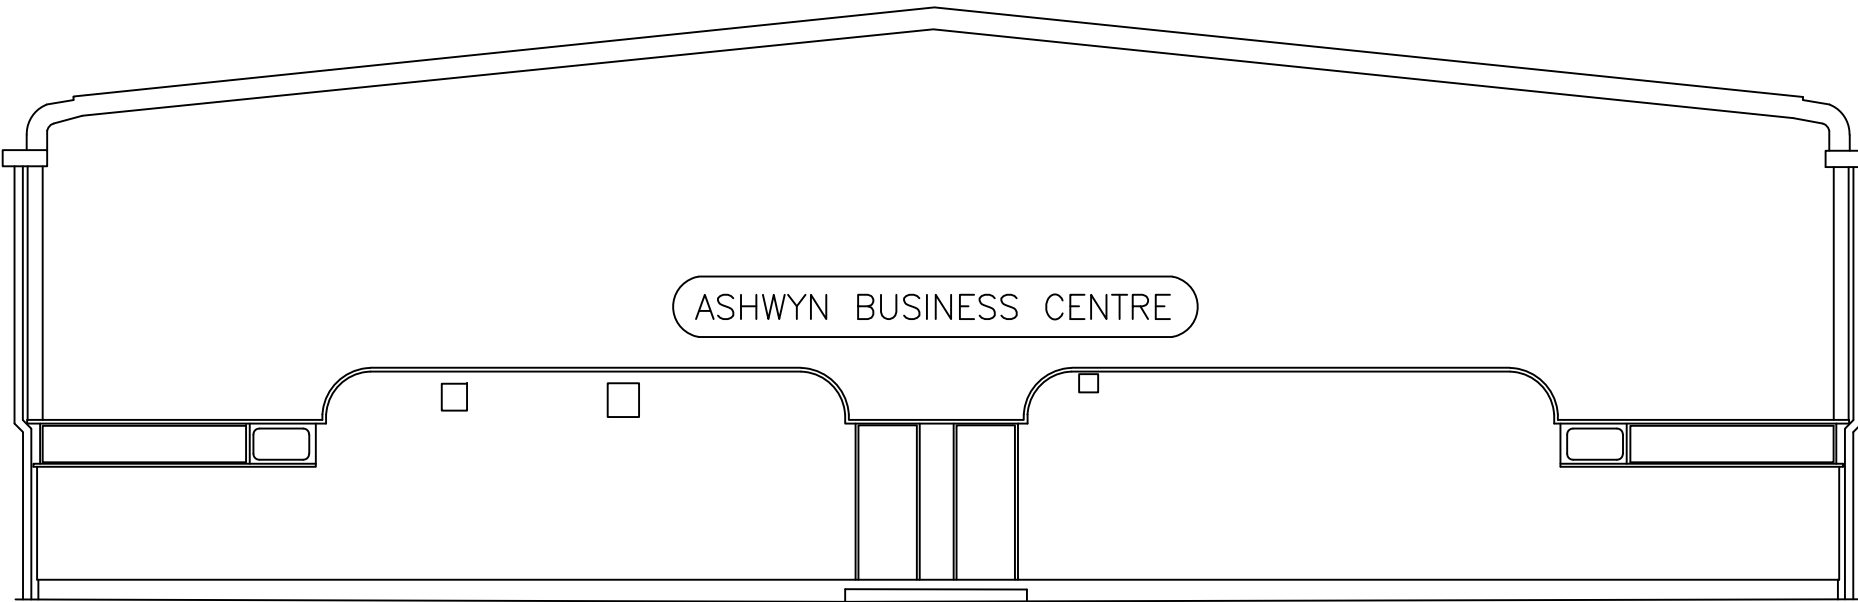

NorthElevation - Existing - Remains Unchanged

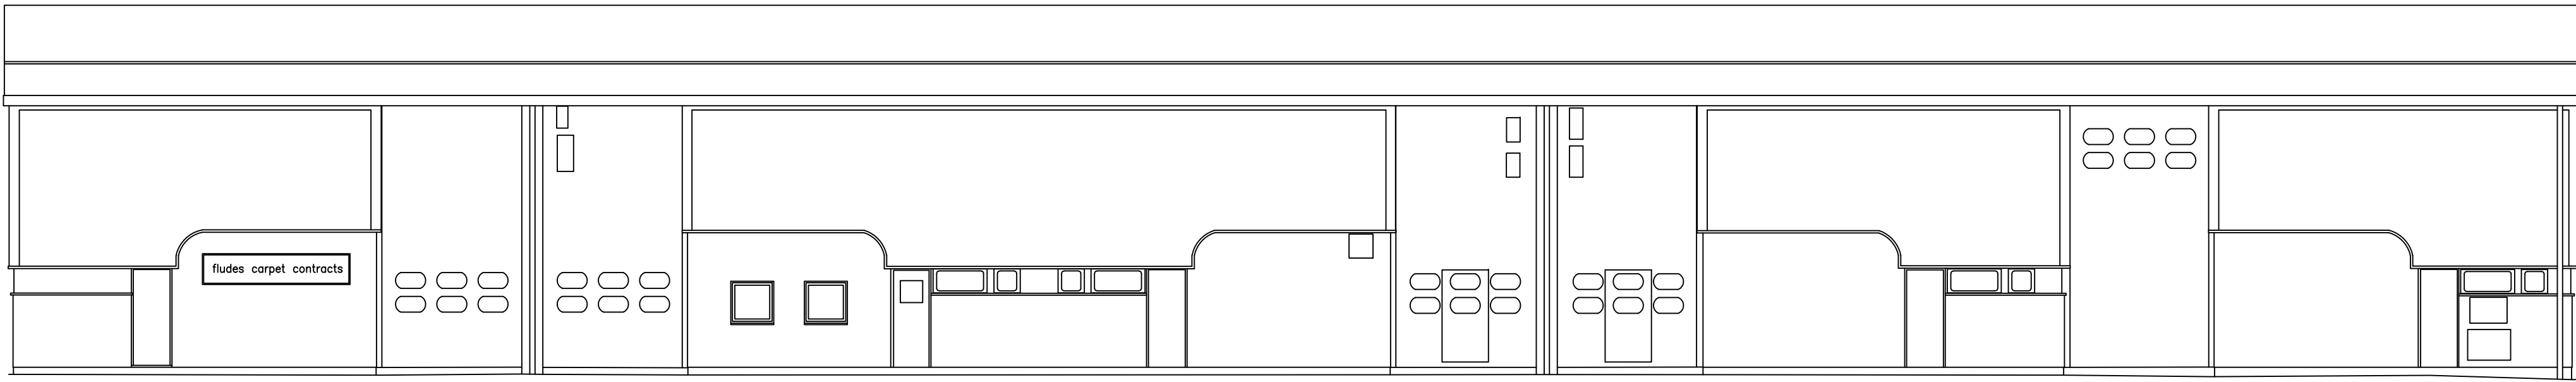

East Elevation - Existing

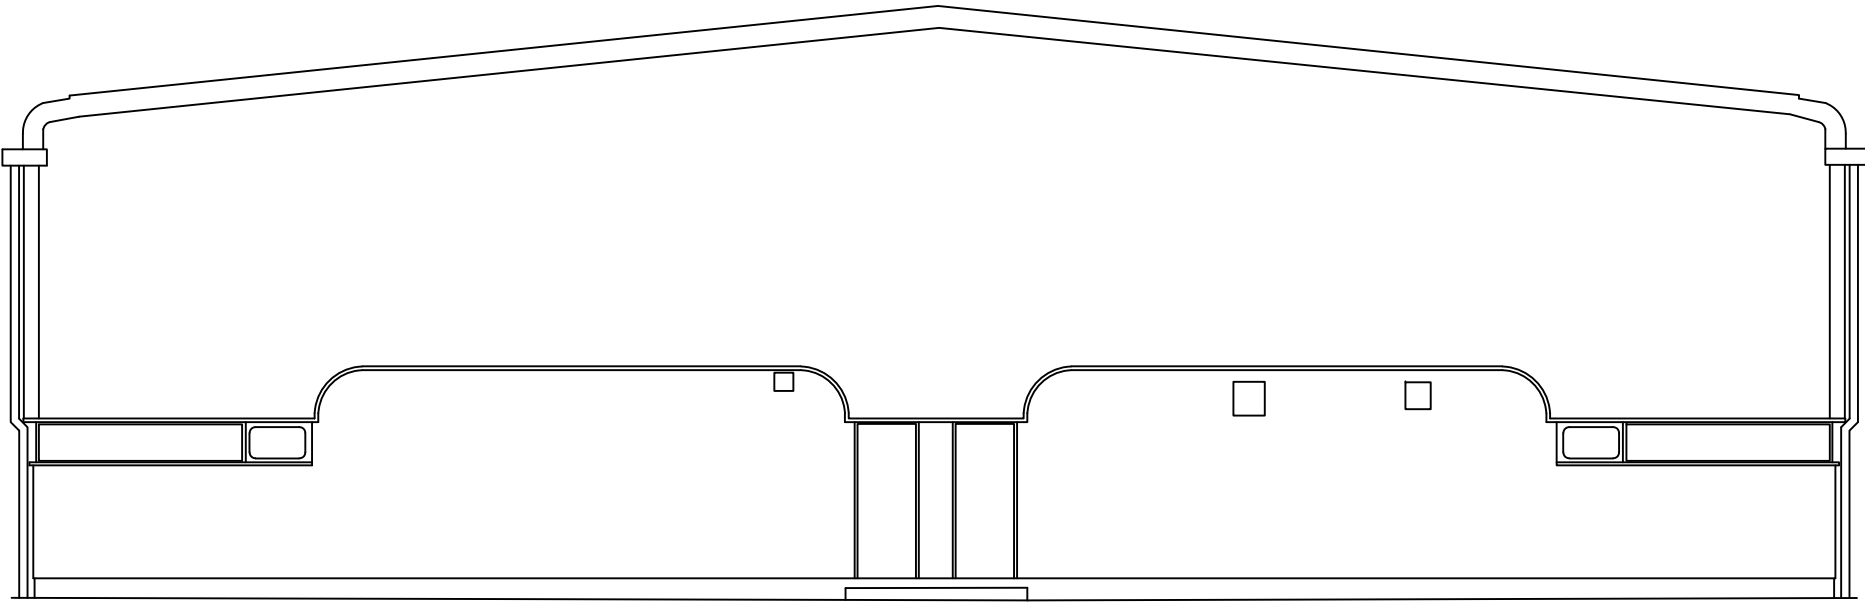

South Elevation - Existing - Remains Unchanged



Title:	Campersales-Ashwyn
Drawing No.:	RS_CampSIs_Exist_01
Project:	Ashwyn Building
Date:	23/04/26
Revision:	00
Paper Size:	A1
Scale:	1:100