

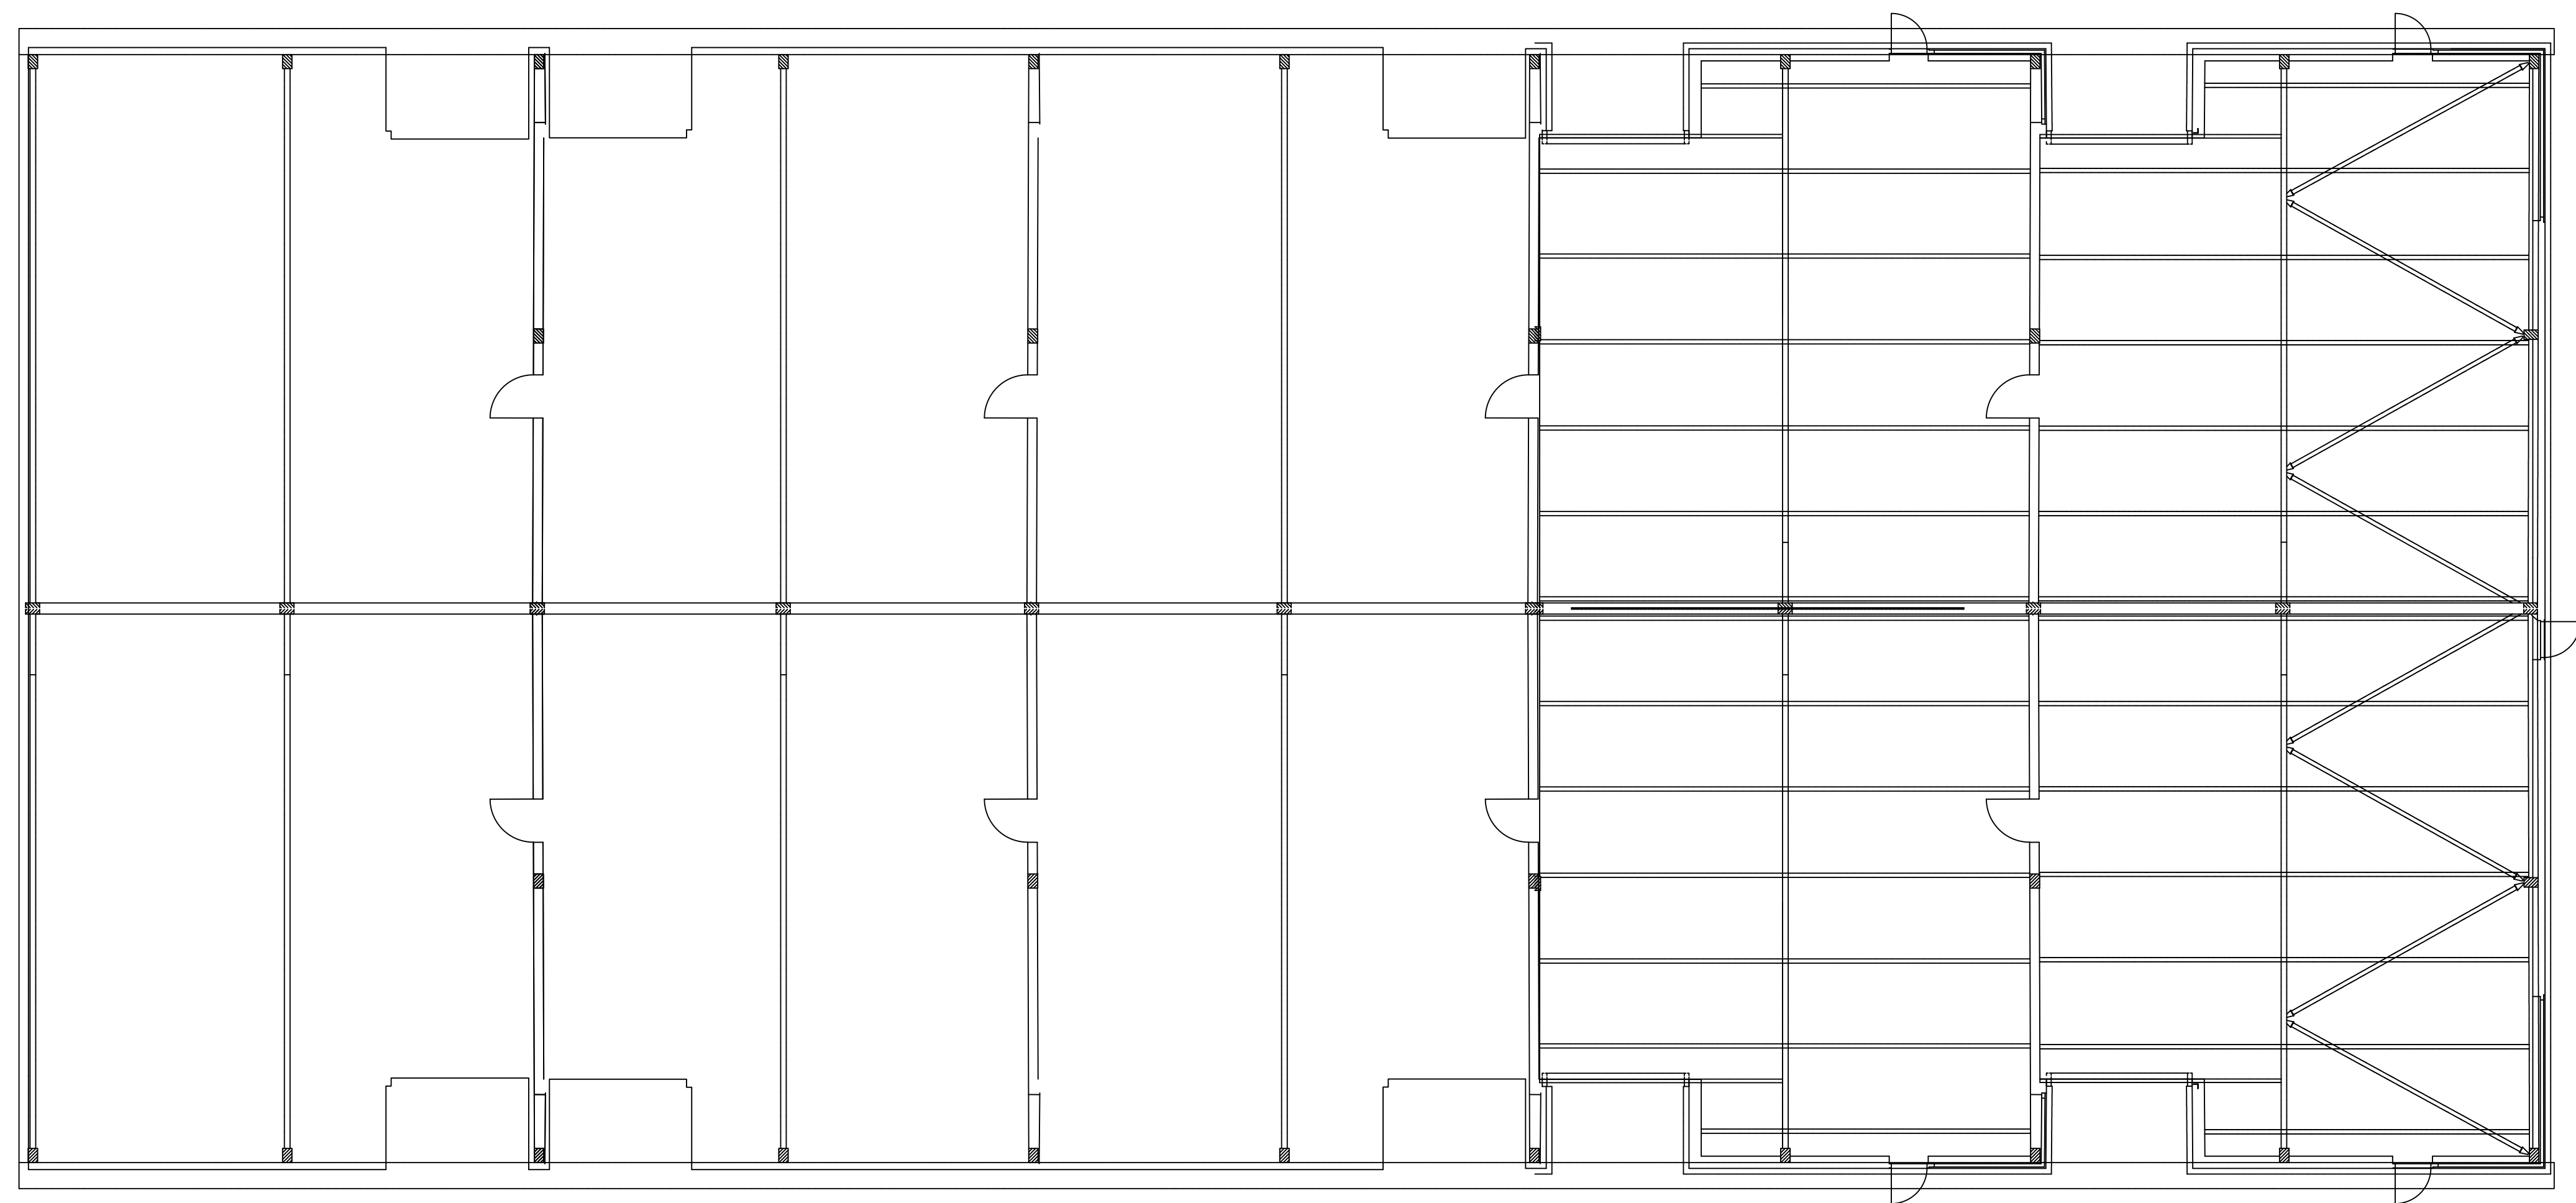
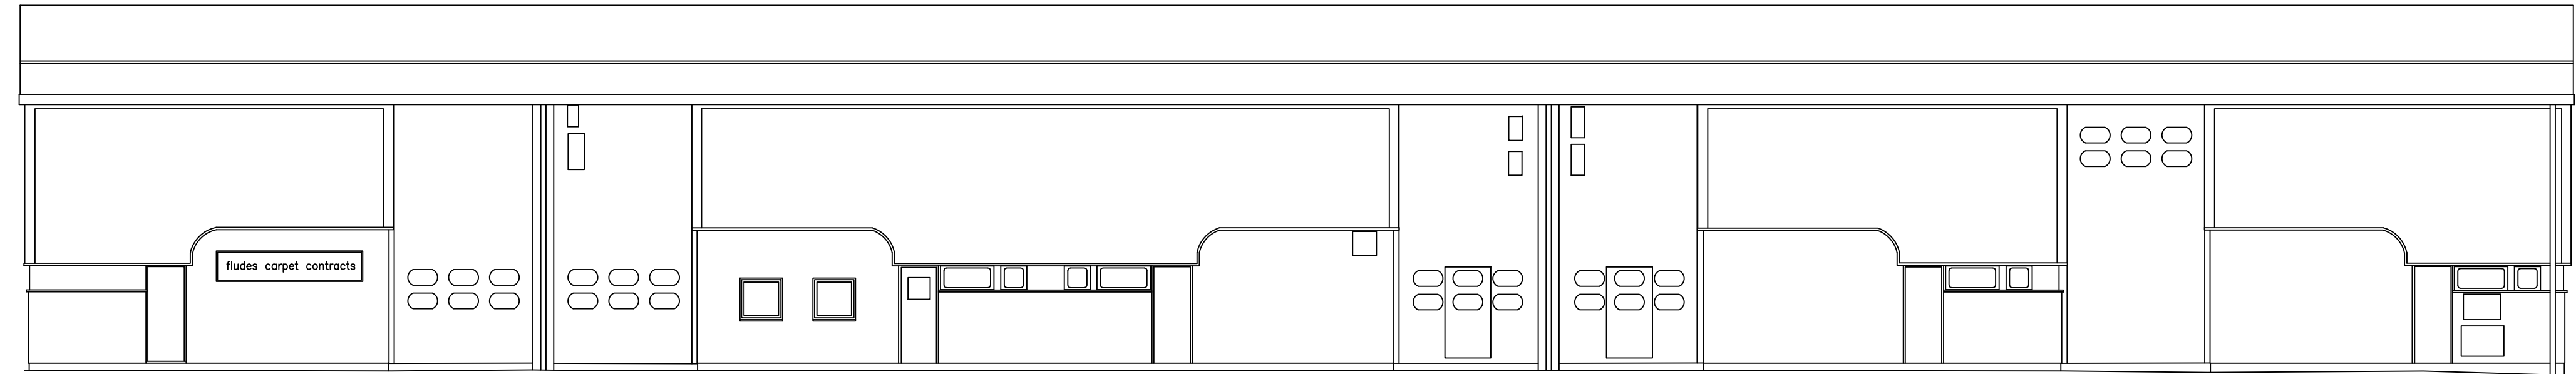


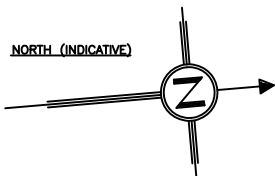

Floor Plan - Existing

 

East Elevation - Existing
West Elevation Similar

Title:	Campersales-Ashwyn
Drawing No:	RS_CampSIs_FPEL_Existing_Rev00
Project:	Ashwyn Building Reconfigure
Date:	08/04/2026
Revision:	00
Paper Size:	A1
Scale:	1:100