
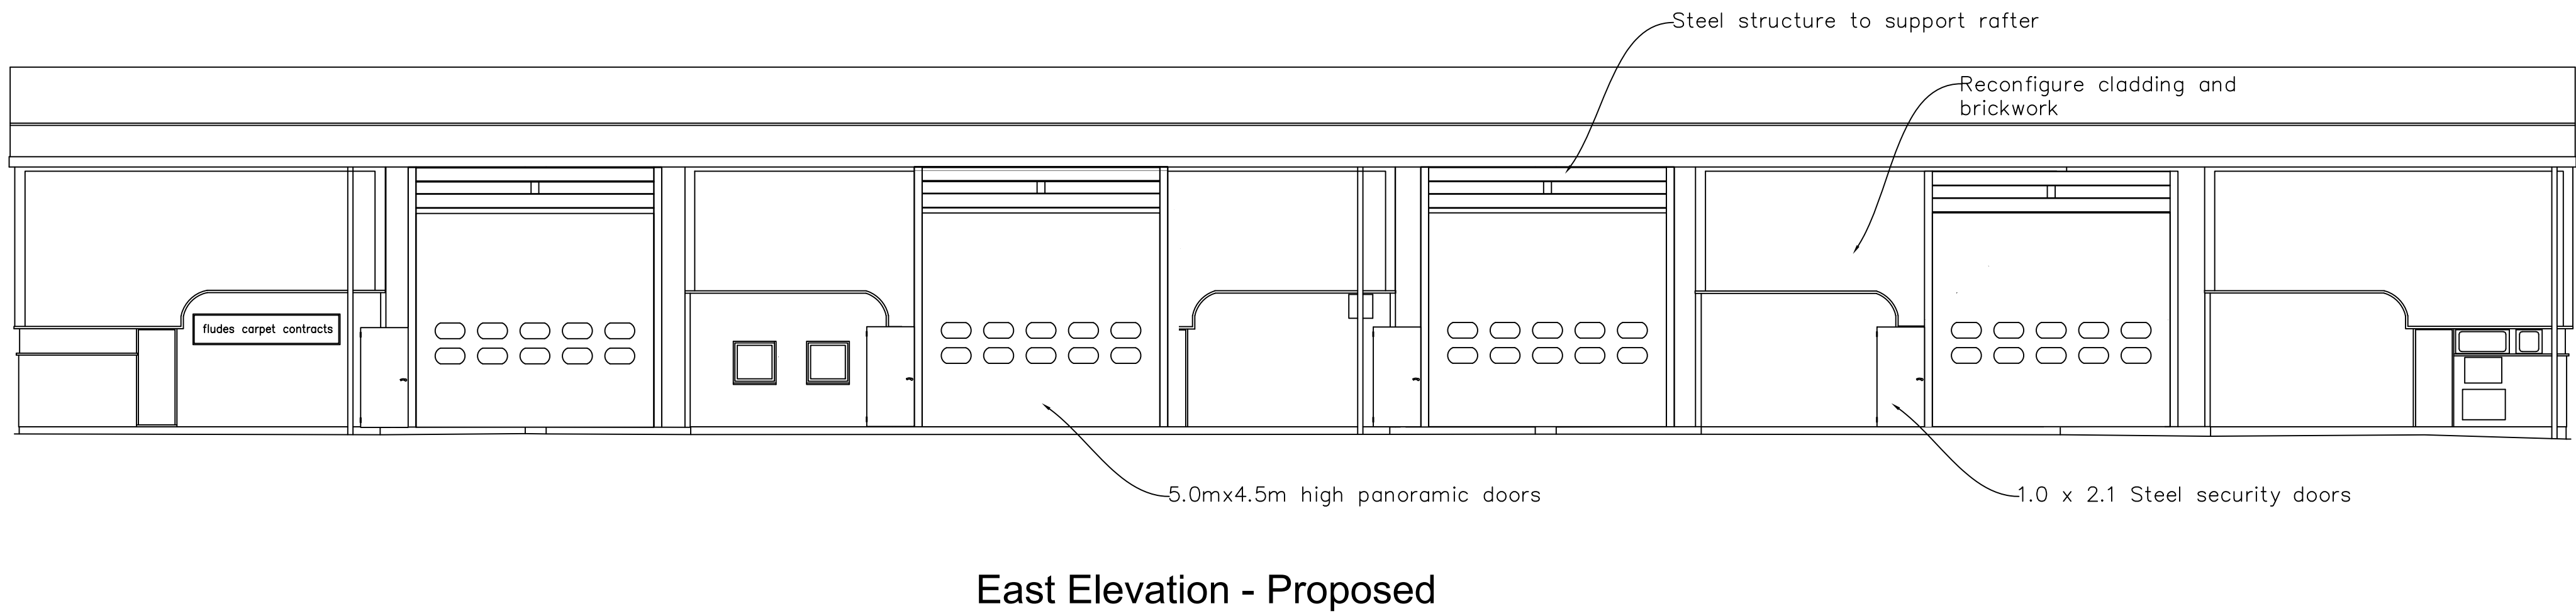


Project
Reconfigure both East & West elevations of Ashwyn Building to improve access and increas usable space internally

Demolition
Exiting RS doors
Cladding & external brickwork
Internal blockwork walls

Construction
Install new roller shutter panoramic doors as shown, design spec TBA.
Install new steel security doors as shown
Install new cladding to make good to new door locations
Install brickwork to make good to new door locations
Closing up of existing resessed roller shutter door arrangement/locations

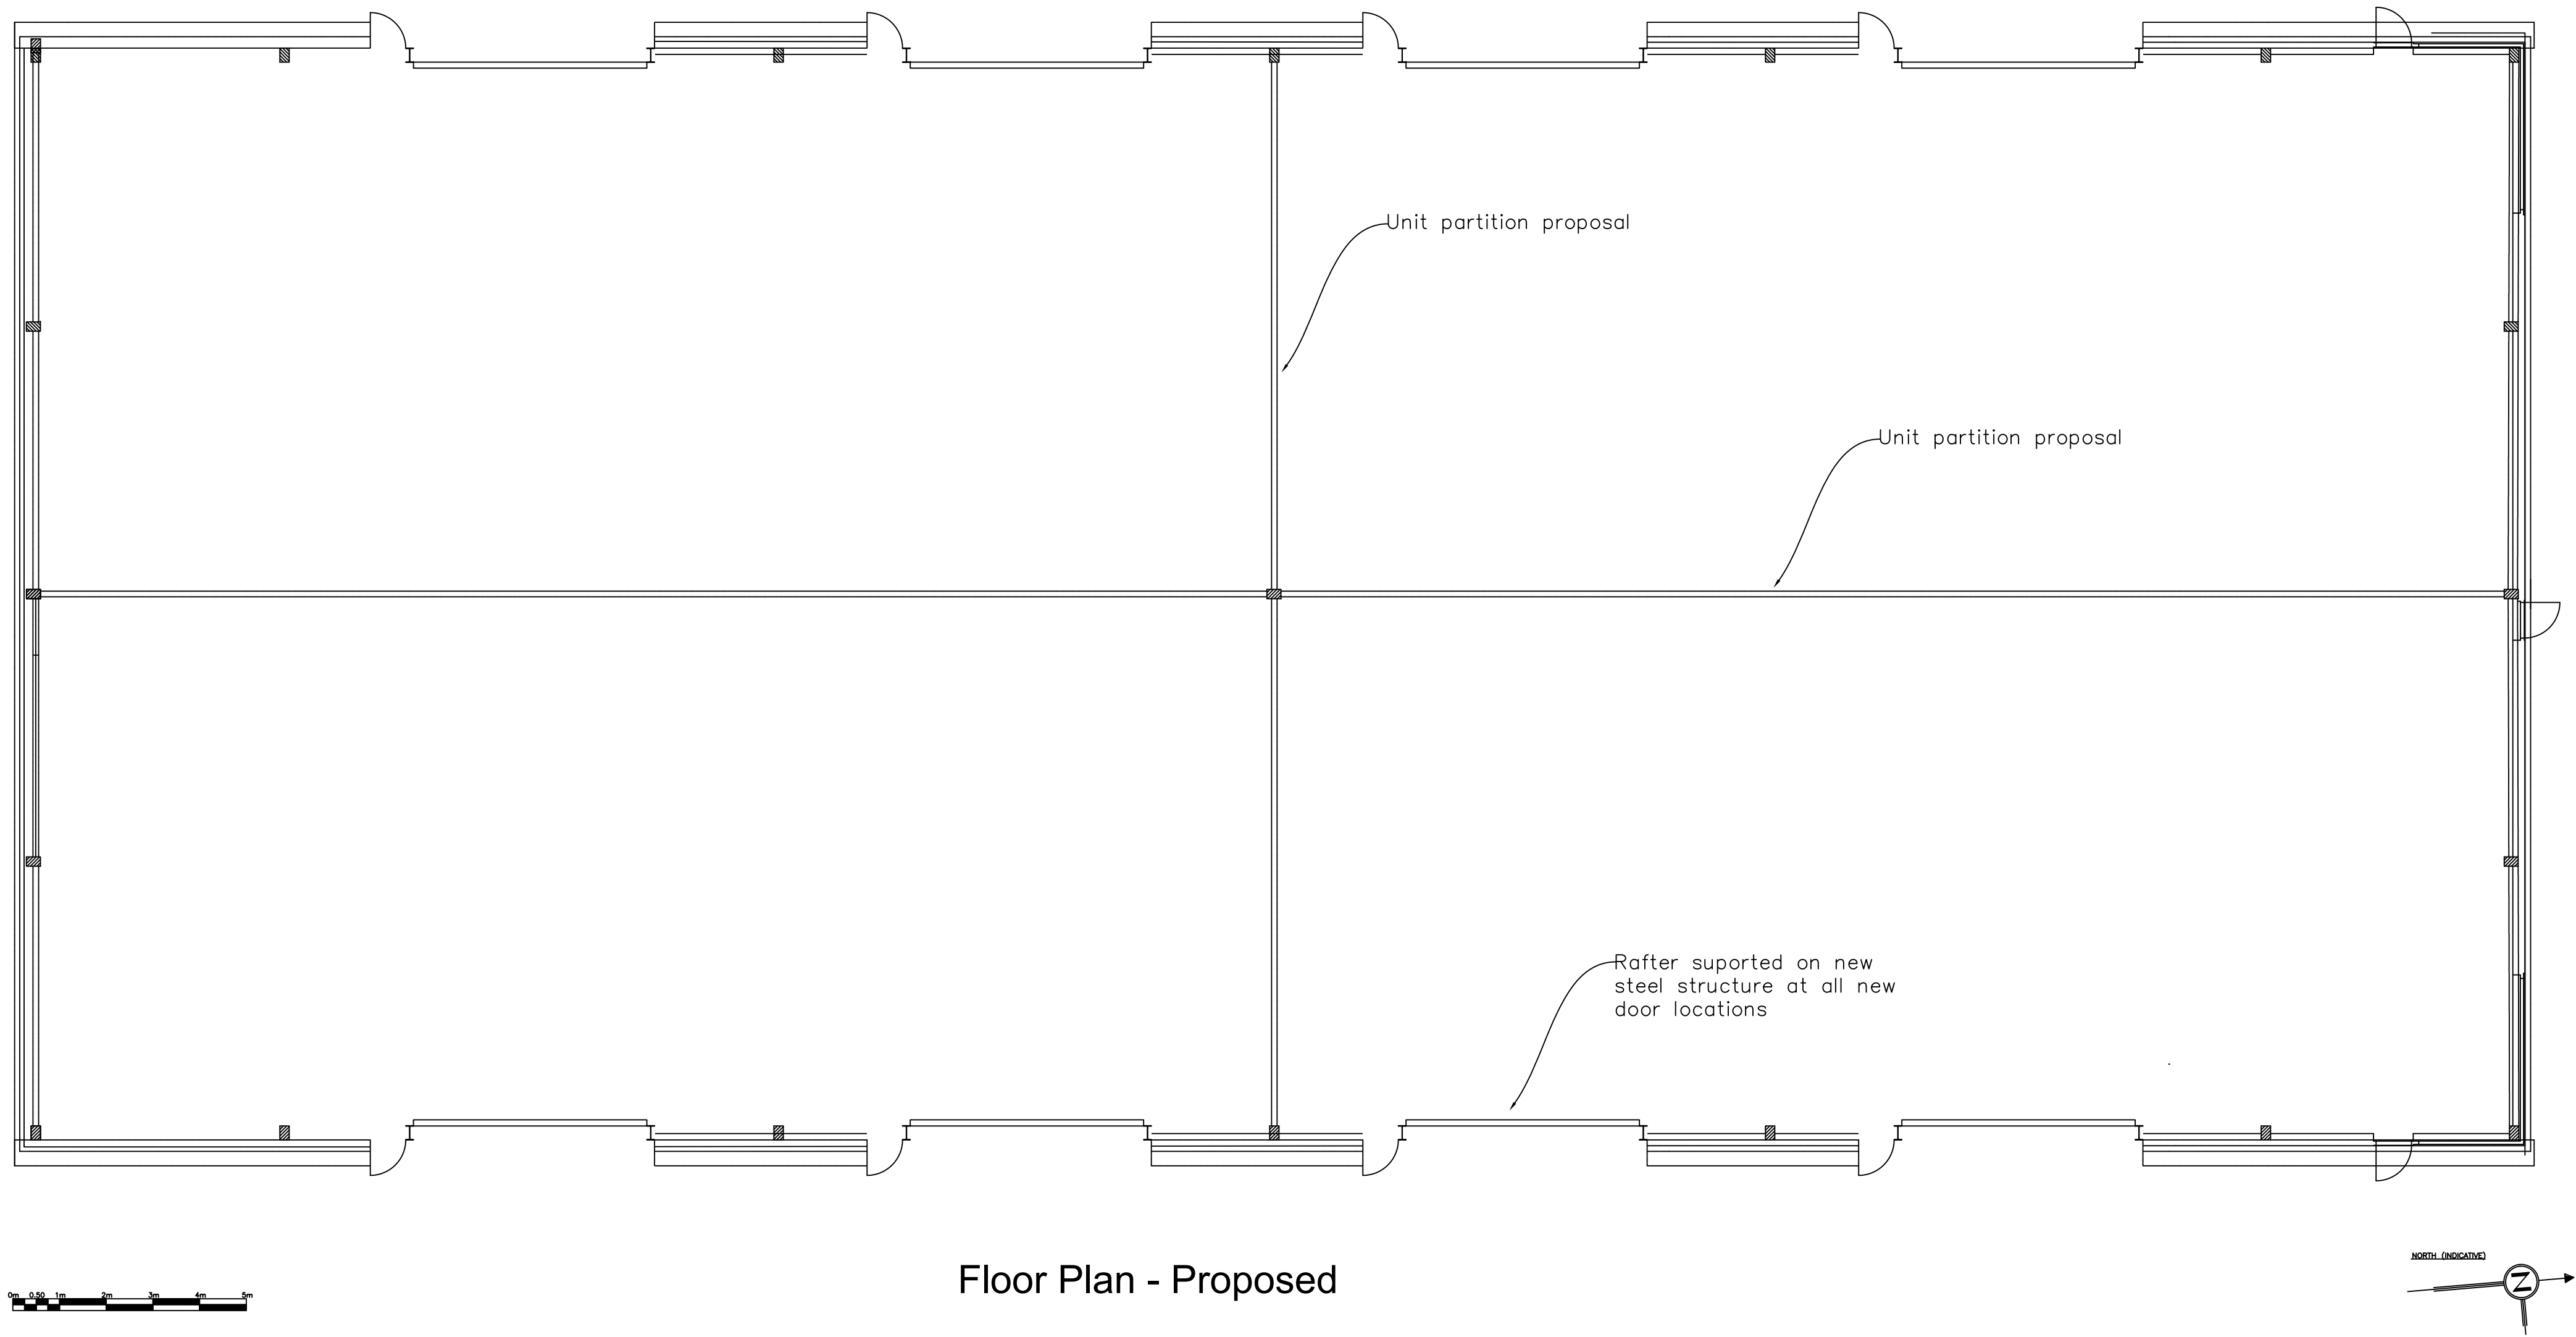

Campersales-Ashwyn	
Title:	RS_CampSIs_FPEL_Proposed_03
Drawing No:	Ashwyn Building Reconfigure
Project:	23/04/2026
Date:	00
Revision:	A1
Paper Size:	1:100
Scale:	