



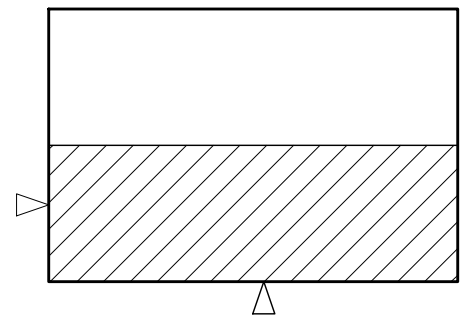


ROOF PROFILE - 1:200




FRONT ELEVATION  
\* OBSCURE GLAZED WINDOW

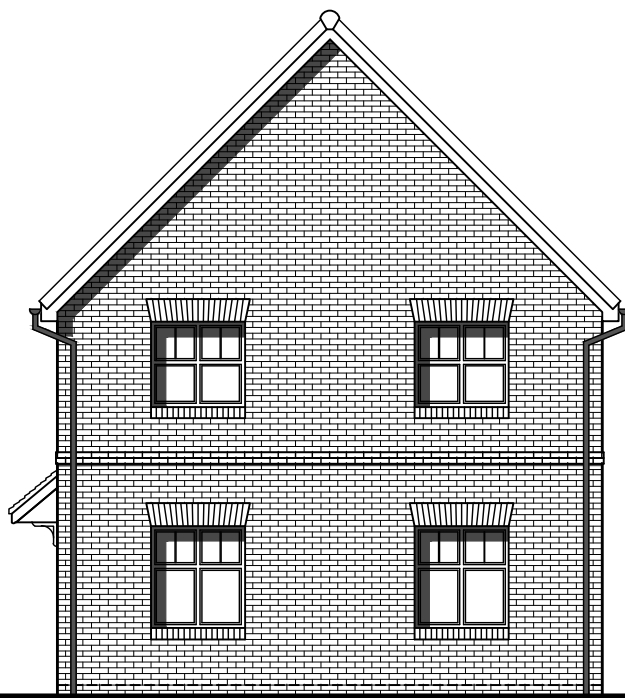


SIDE ELEVATION

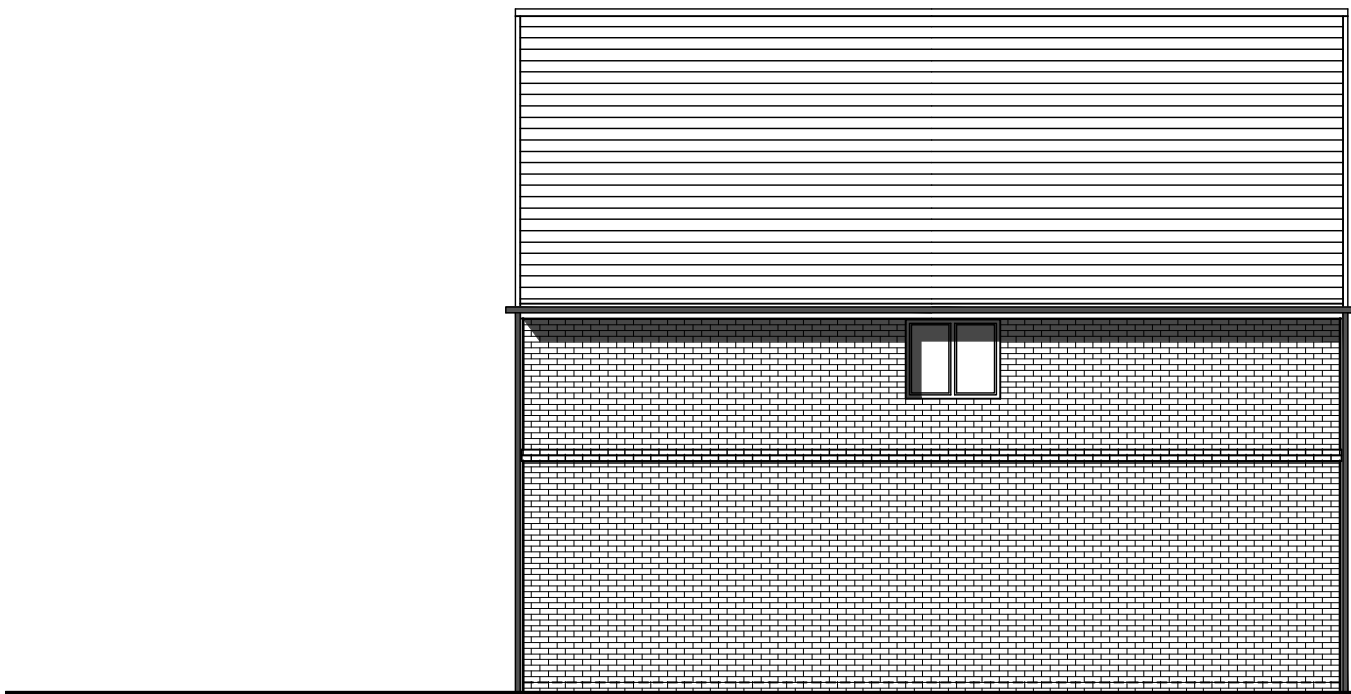


REAR ELEVATION

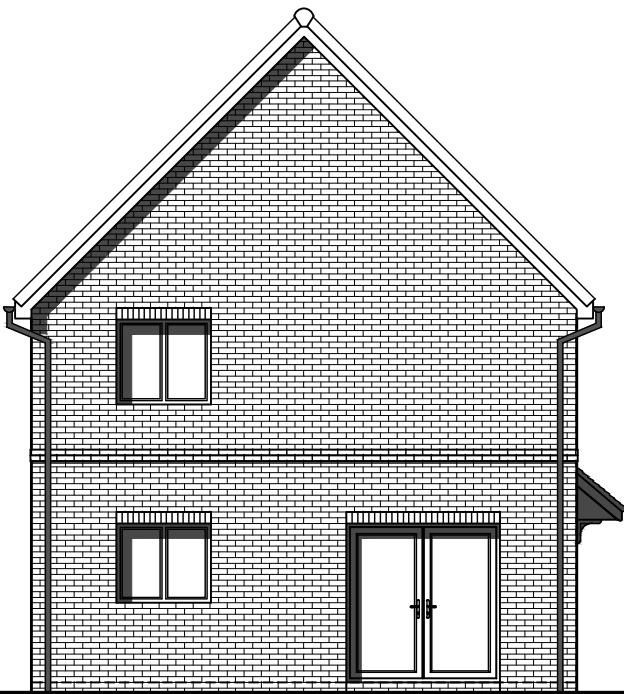

SIDE ELEVATION

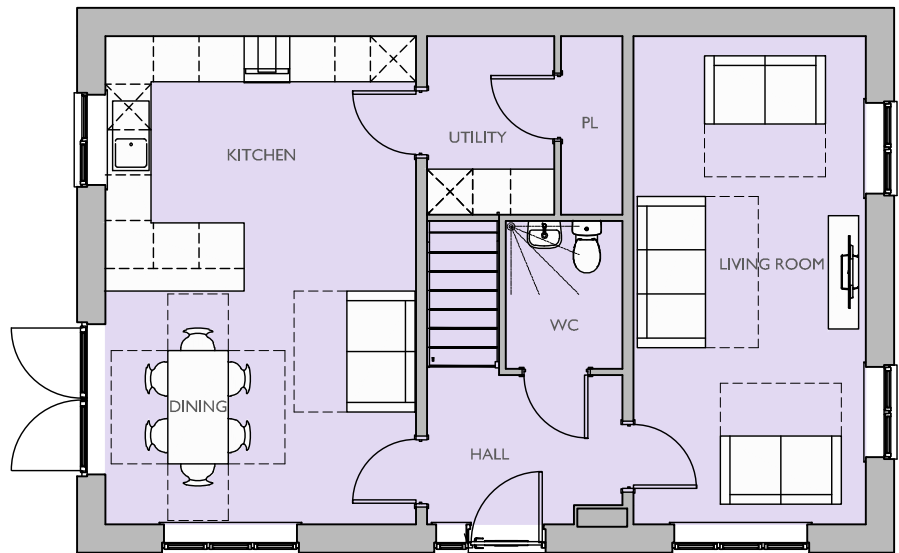

GROUND FLOOR PLAN

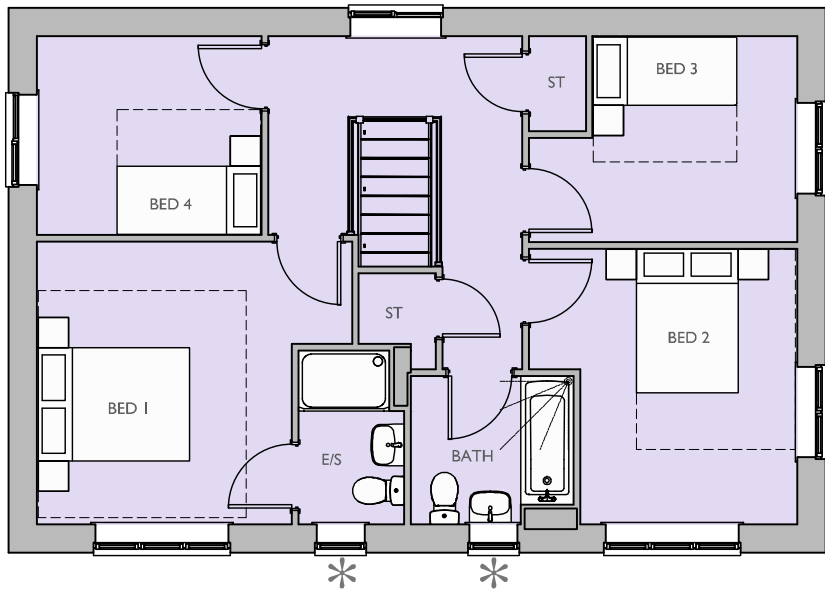


FIRST FLOOR PLAN  
\* OBSCURE GLAZED WINDOW

|                 |                |                  |              |
|-----------------|----------------|------------------|--------------|
| Housetype Name: |                | M466             |              |
| Occupancy:      |                | 4 BED / 6 PERSON |              |
| Gross Area ft²: | Gross Area m²: | Net Area ft²:    | Net Area m²: |
| 1435.18         | 133.33         | 1397.26          | 129.81       |

|                                                                      |                                                                                       |
|----------------------------------------------------------------------|---------------------------------------------------------------------------------------|
| For Colours of Material See External Finishes Layout (CB_96_282_008) |                                                                                       |
| Primary Material:                                                    | STRETCHER BOND MASONRY BRICKWORK.                                                     |
| Feature Material:                                                    |                                                                                       |
| Architectural Detail:                                                | SPLAYED HEADERS AND SOLDIER COURSE CILLS<br>15MM PROJECTING STRING STRETCHER COURSE.  |
| Window & Door Frames:                                                | UPVC CASEMENT WINDOW, WITH GLAZING BARS<br>COMPOSITE FRONT DOOR.<br>UPVC FRENCH DOOR. |
| Fascia, Soffit & Bargeboard:                                         | WHITE UPVC BOXED EAVES ROOFING SYSTEM.                                                |
| Architectural Ornaments:                                             |                                                                                       |
| Guttering & Drainage:                                                | BLACK UPVC DRAINAGE SYSTEM.                                                           |

|               |
|---------------|
| Plot Numbers: |
| 265 (AS)      |

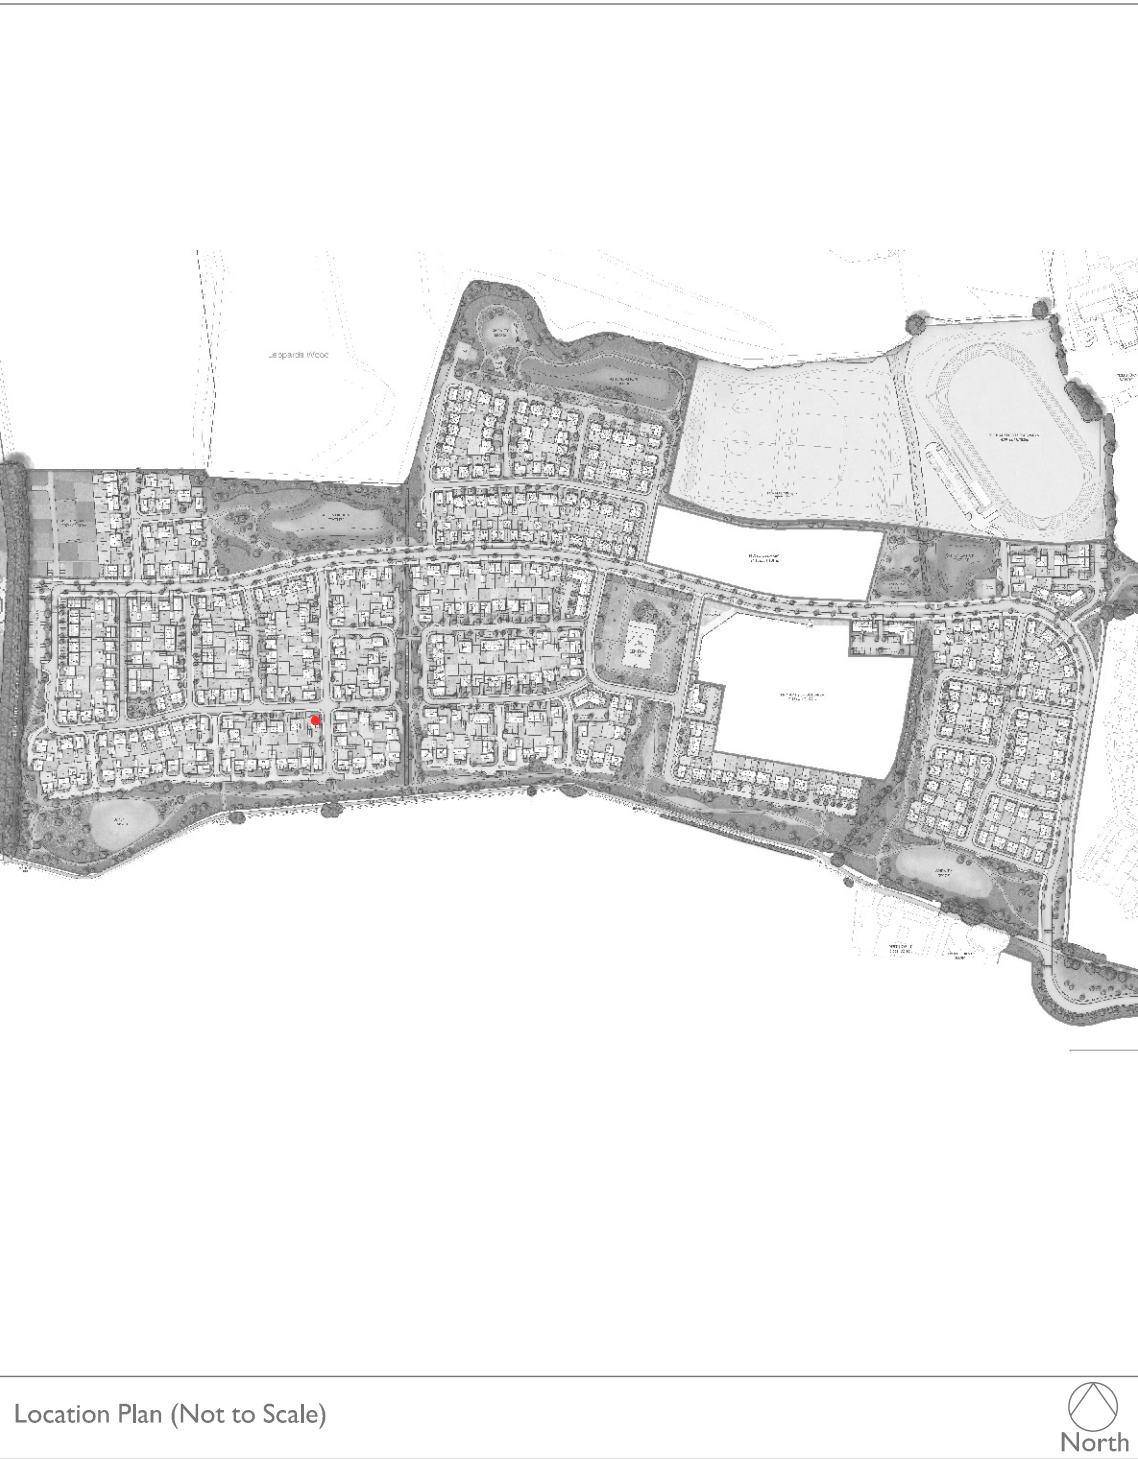

|                                                             |          |                |         |
|-------------------------------------------------------------|----------|----------------|---------|
| Scale @ A1:<br>0 1 2 3 4 5m<br>Scale 1:100                  |          |                |         |
| Rev                                                         | Date     | Drawn          | Checked |
| B                                                           | 20.04.26 | LRD            | BB      |
| PLOT NUMBERS UPDATED TO LATEST LAYOUT.                      |          |                |         |
| Project:<br>LAND WEST OF IMBERHORNE LANE,<br>EAST GRINSTEAD |          |                |         |
| Title:<br>M466<br>ELEVATIONS & FLOOR PLANS                  |          |                |         |
| Client:<br>Bovis Homes Vistry Homes                         |          |                |         |
| Date: NOVEMBER 2025                                         |          |                |         |
| Drawn by: LRD                                               |          | Checked by: BB |         |
| Dwg No: CB_96_282_B_CA_M466_01                              |          | Rev: B         |         |

Please note these drawings are not for construction but for concept design and planning applications purposes only.  
Cooper Baillie Limited - Cornhill House, 24 Guildford Road, Bagshot, Surrey GU24 0JN - Telephone 01276 400039 - www.cooperbaillie.co.uk  
This drawing and the works depicted are the copyright of Cooper Baillie Ltd and may not be reproduced or amended without written permission. No liability will be accepted for any damage made by other persons.