




GARDEN BUILDING

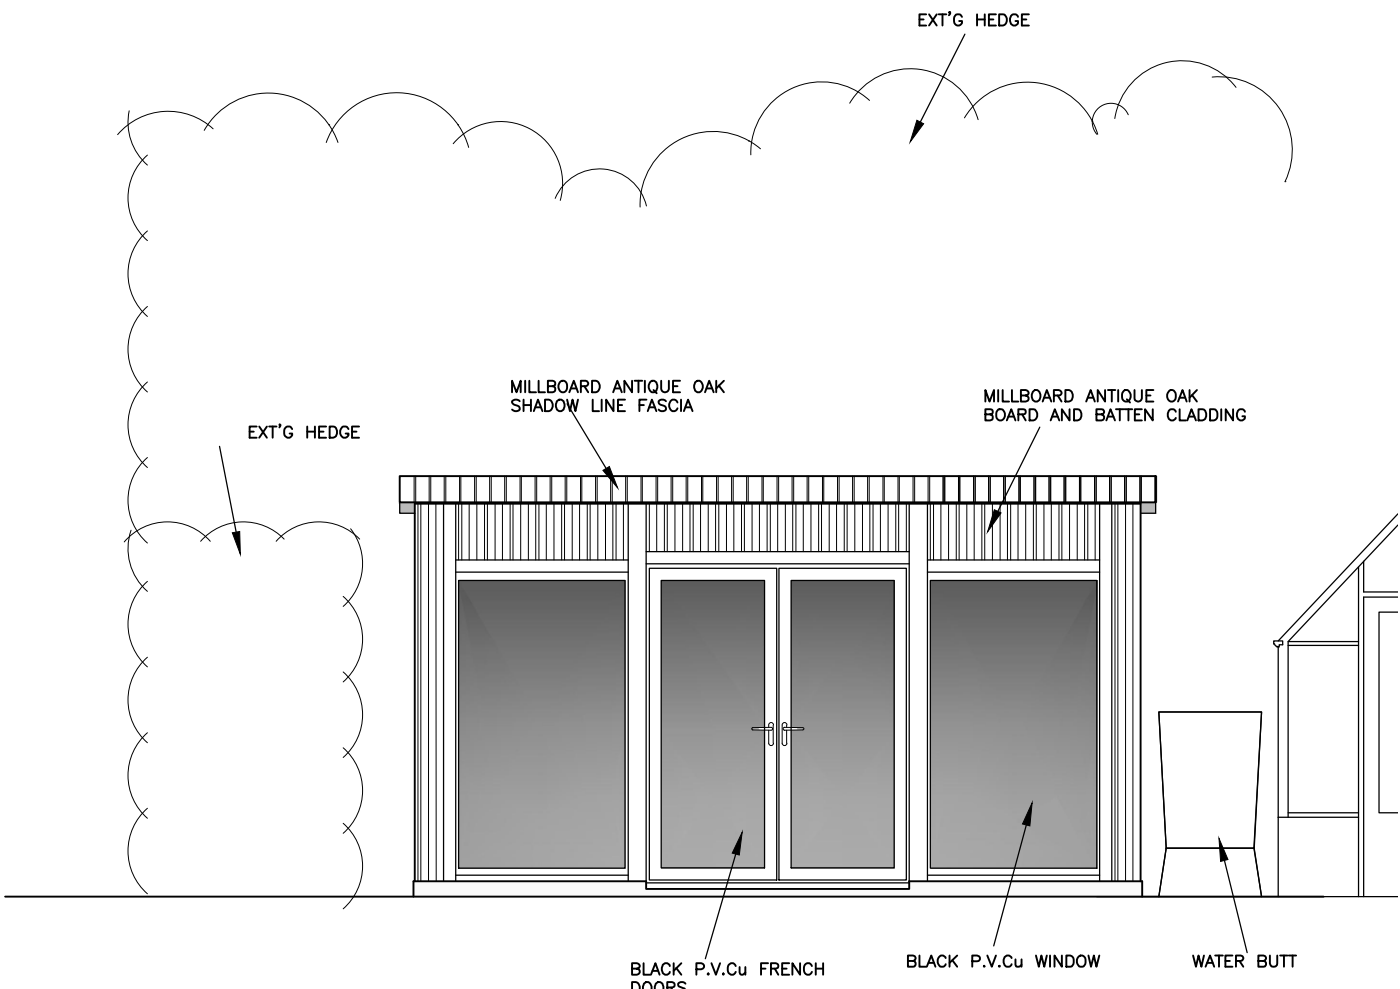


- NORTH WEST (FRONT) ELEVATION - 1:50 -

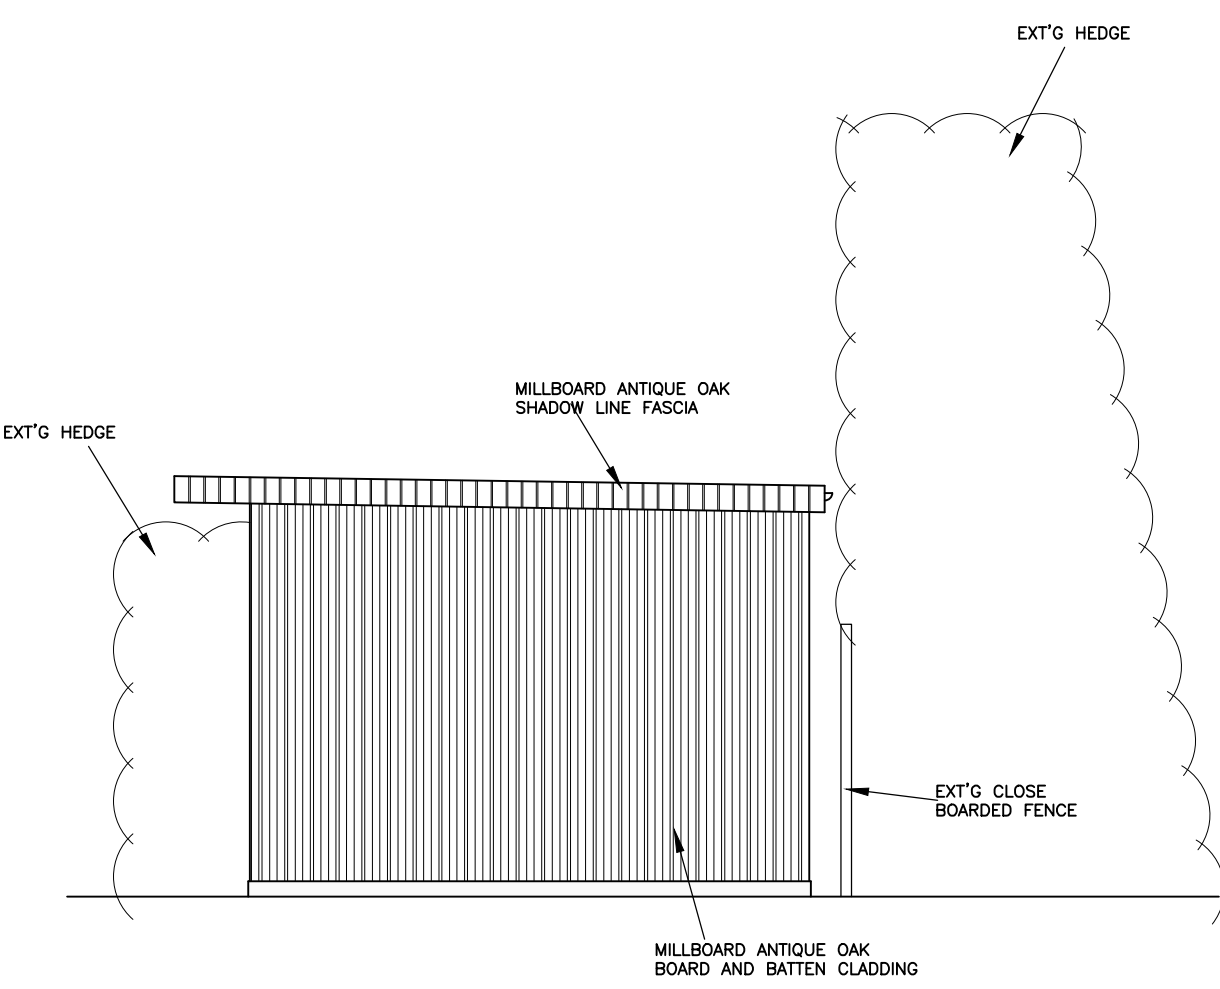


- SOUTH WEST ELEVATION -

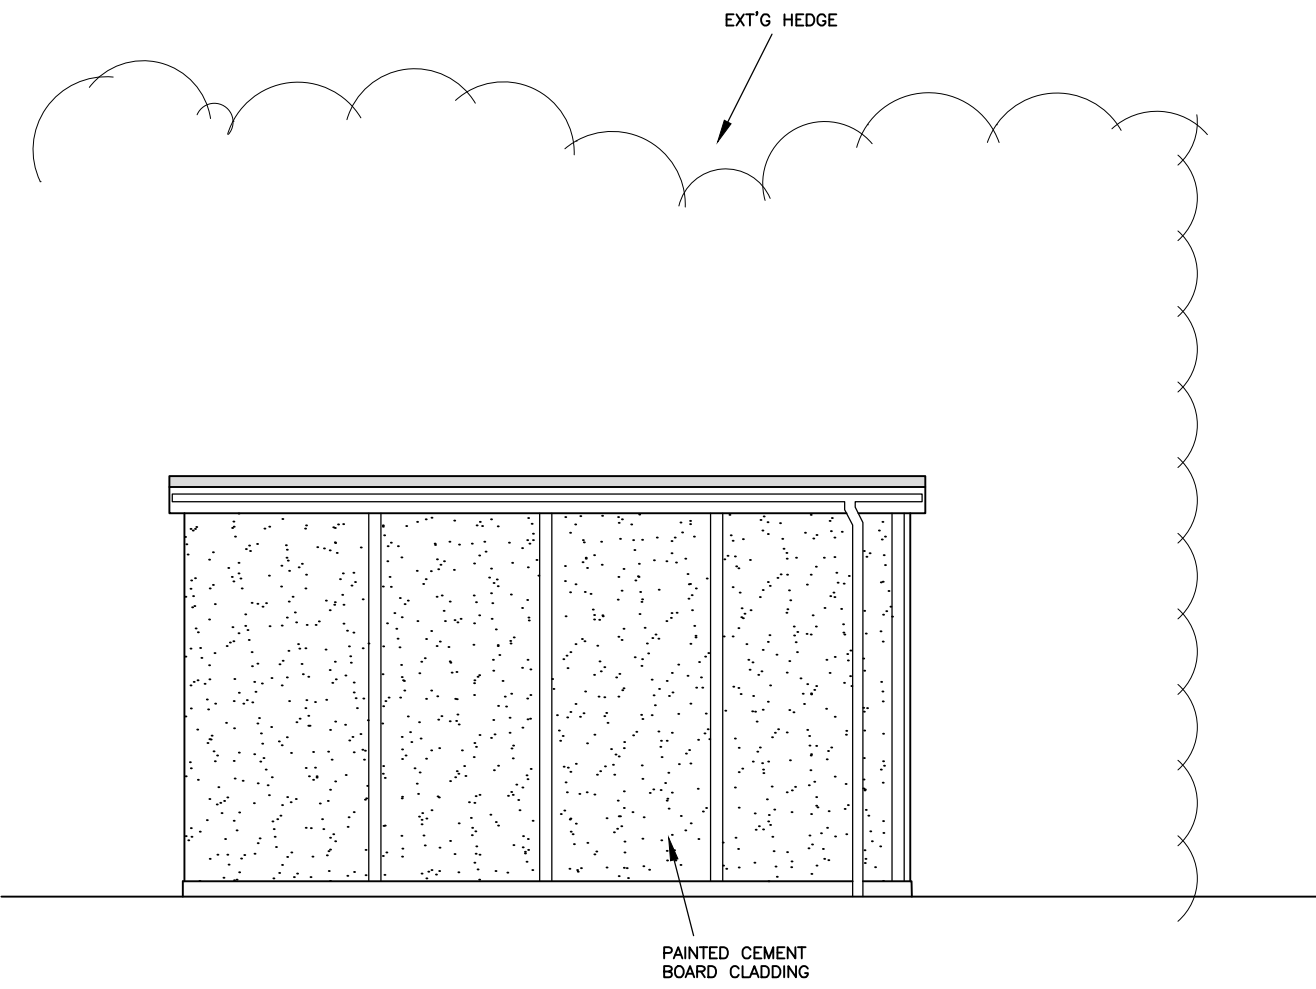


- SOUTH EAST ELEVATION -

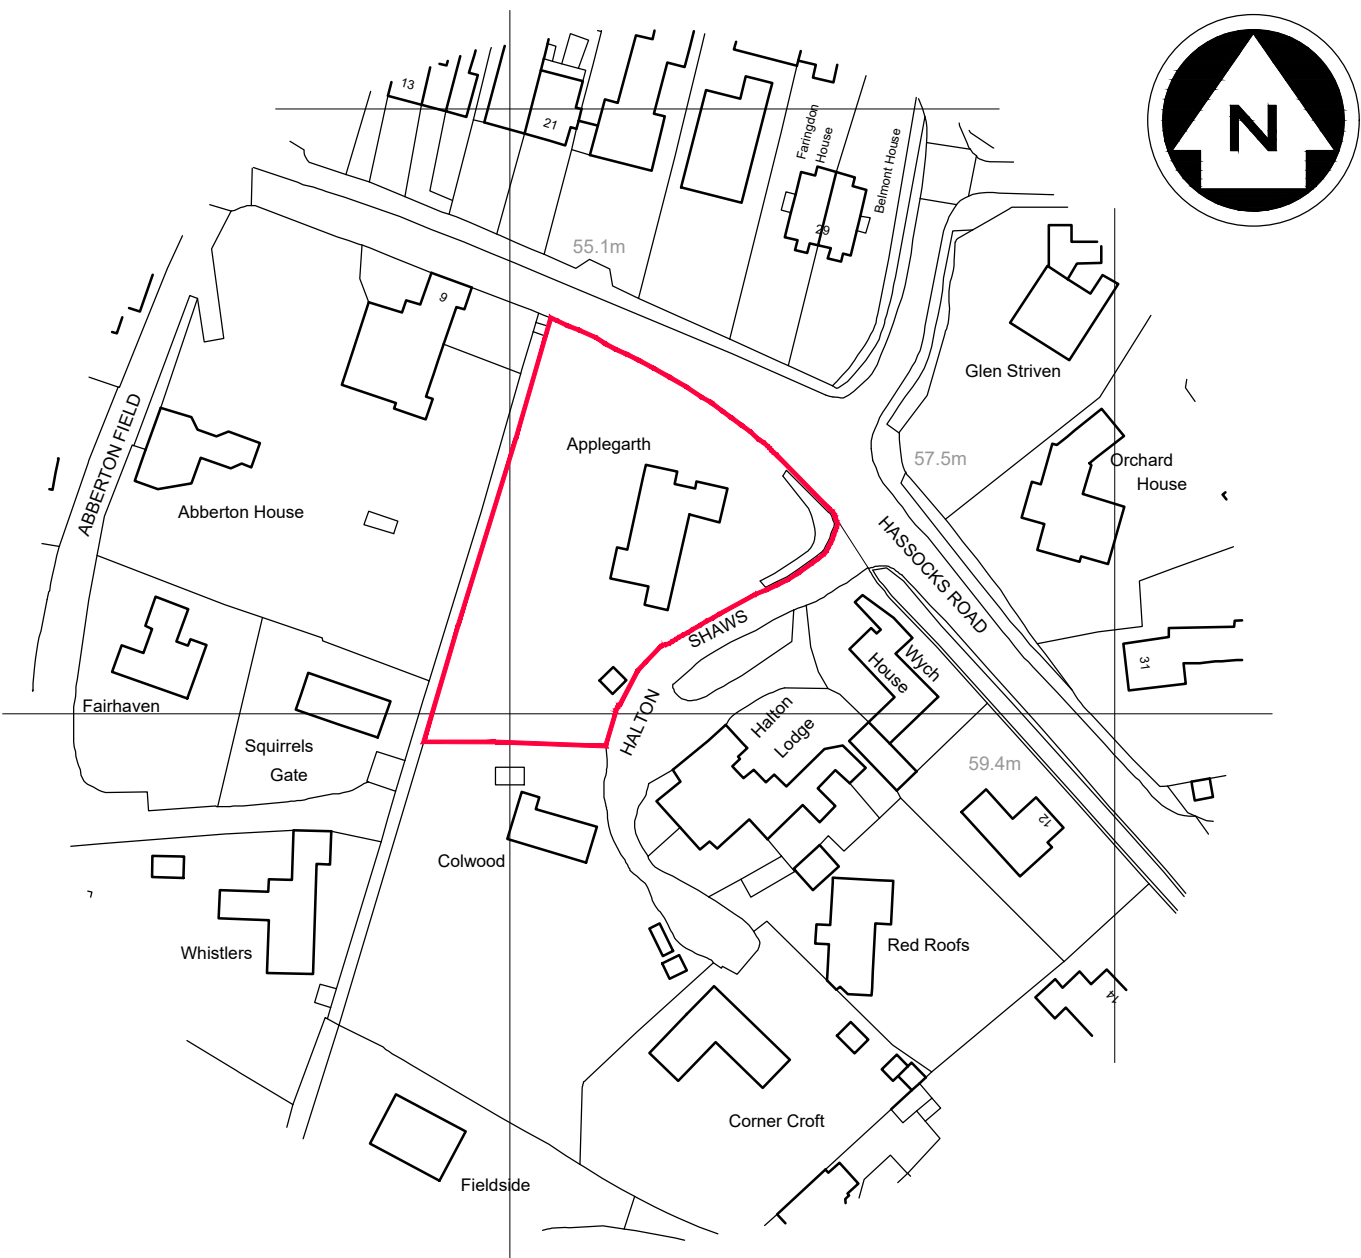


- LOCATION PLAN - 1:1250 -

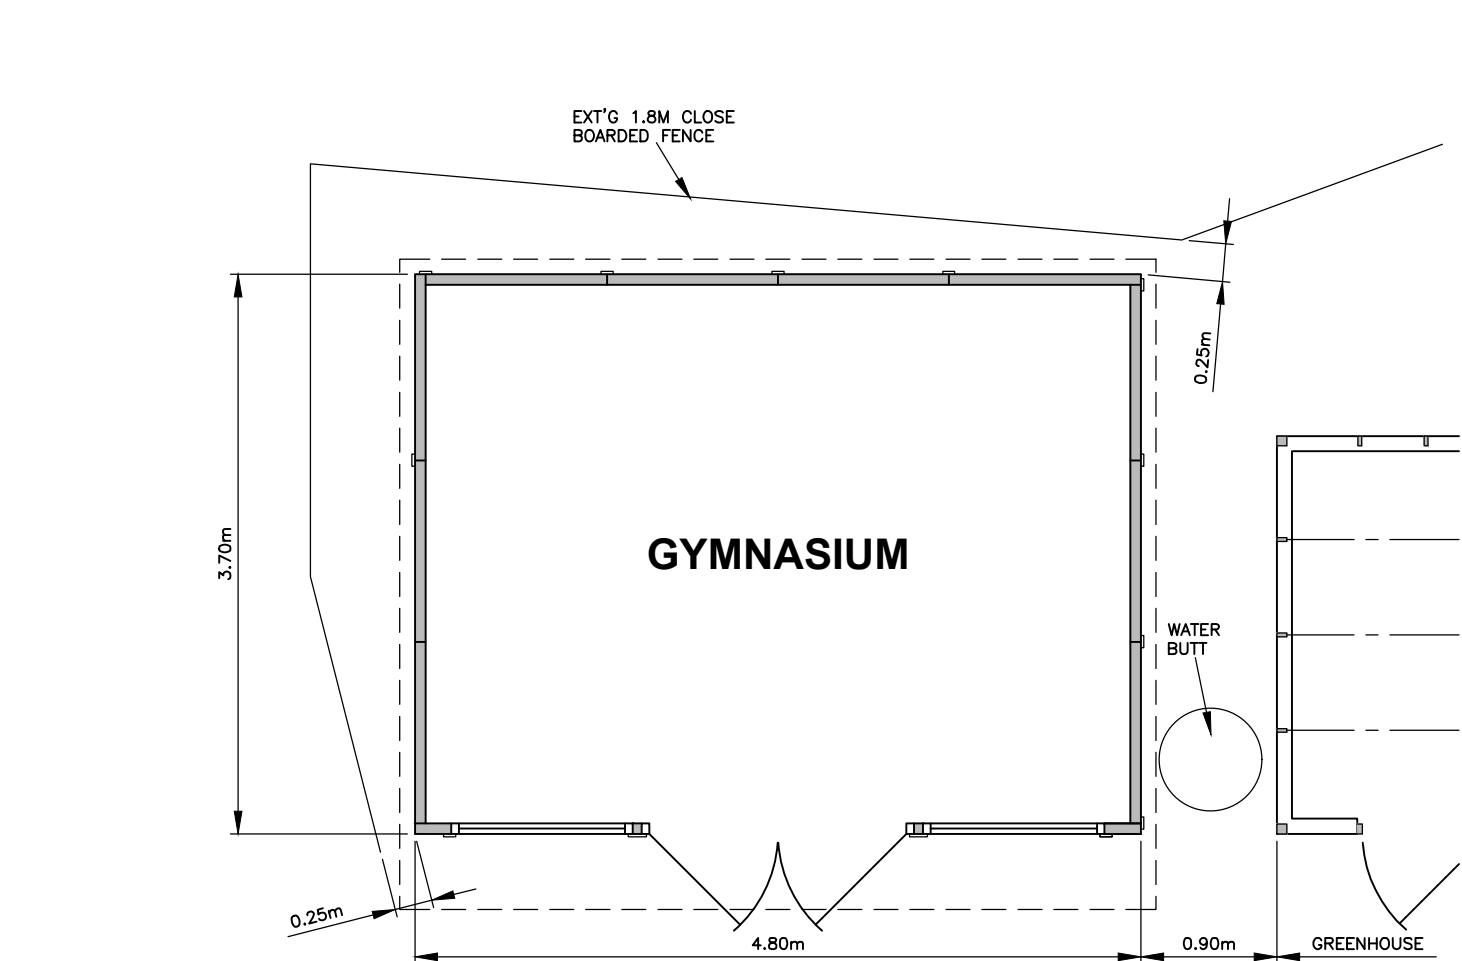


- FLOOR PLAN - 1:50 -

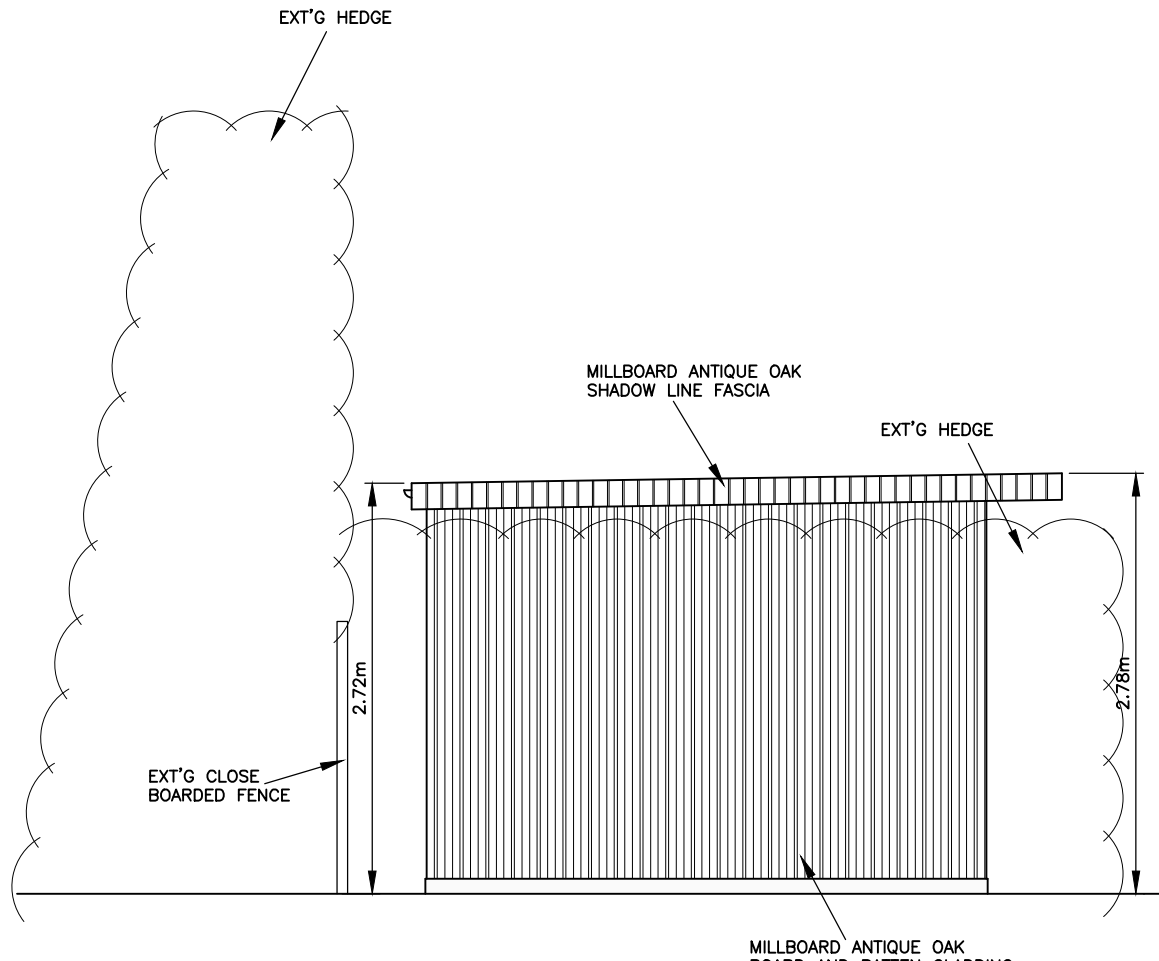

- NORTH EAST ELEVATION -

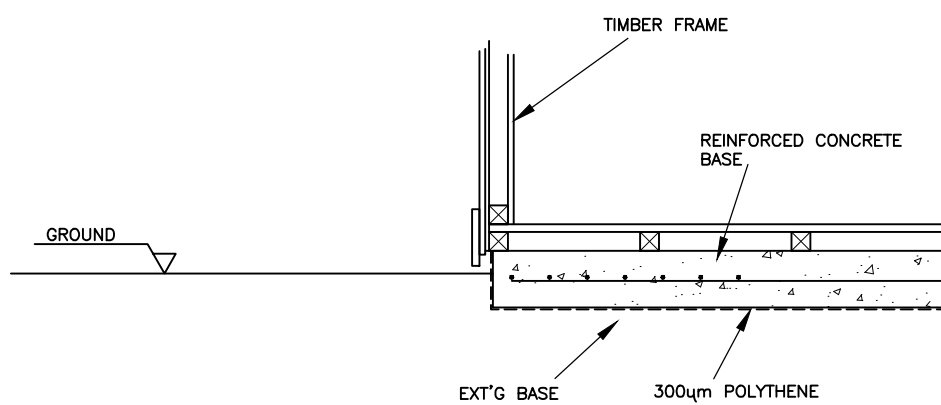


- BASE CONSTRUCTION - 1:20 -

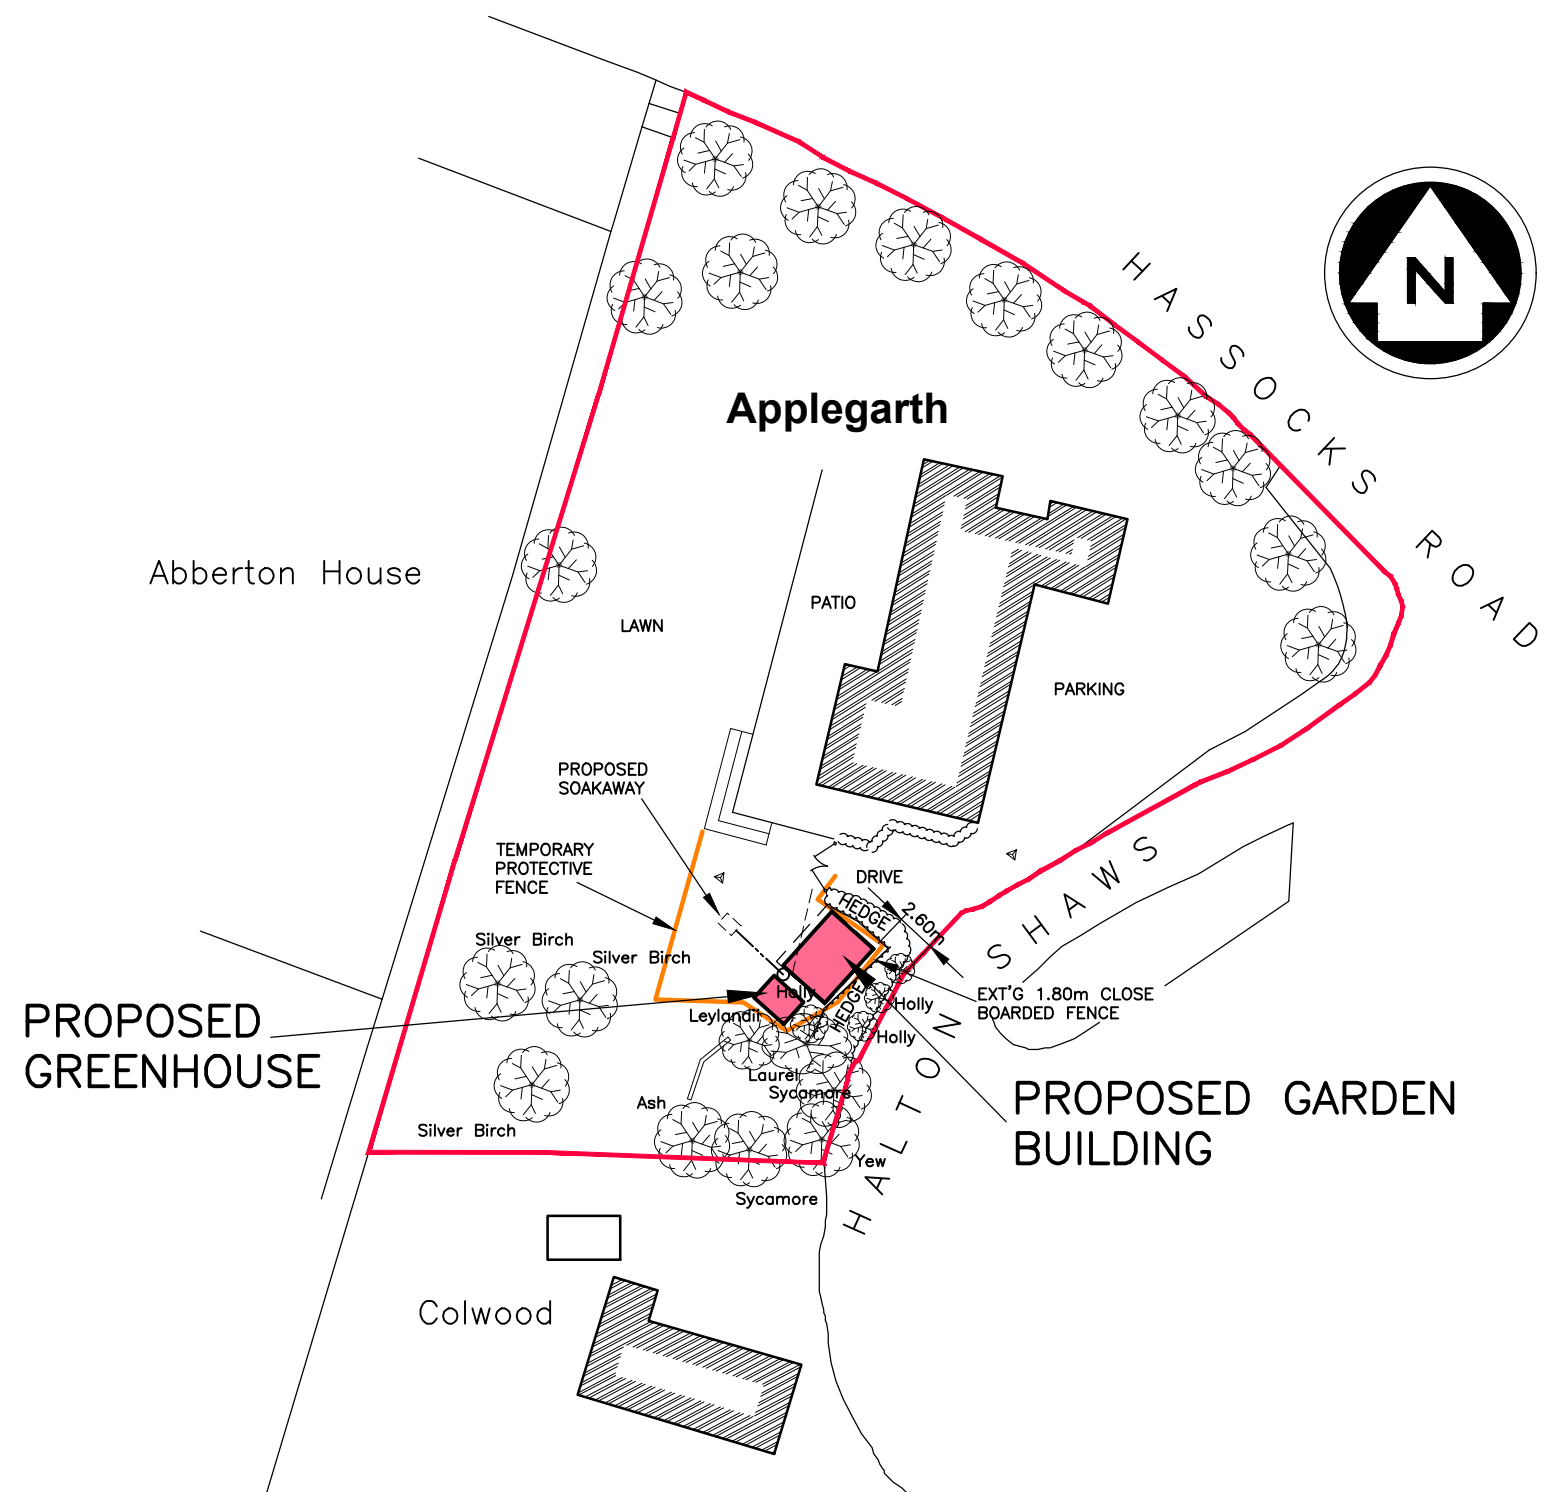


- SITE PLAN - 1:500 -


GREENHOUSE

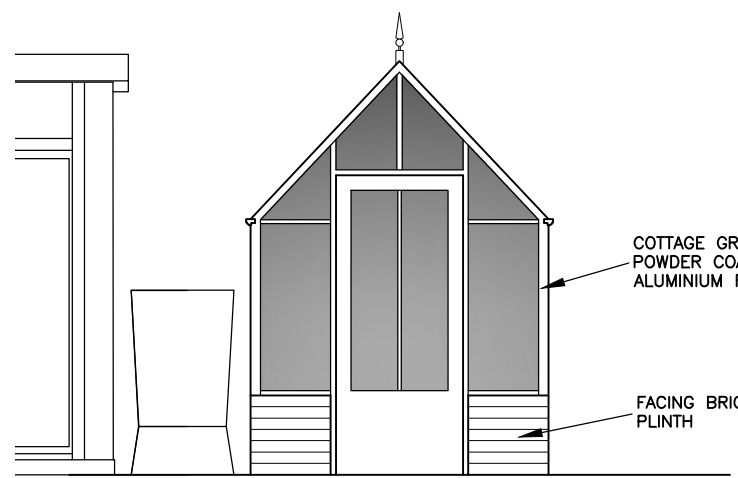


- NORTH WEST (FRONT) ELEVATION - 1:50 -

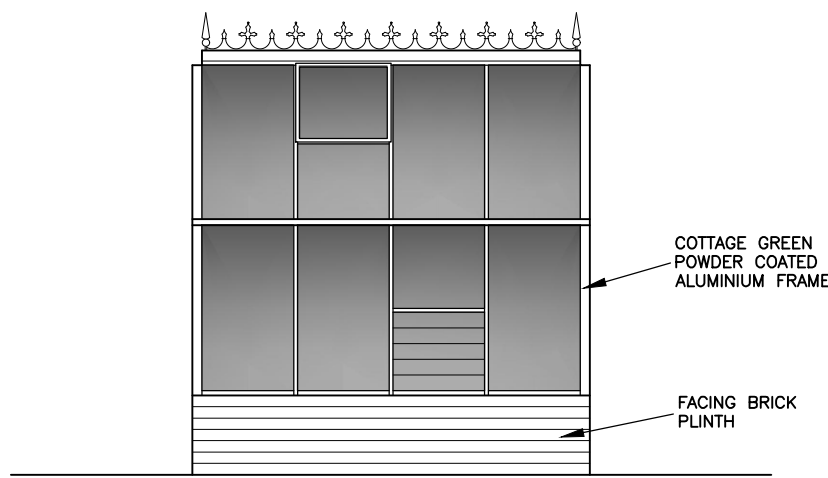


- SOUTH WEST ELEVATION -

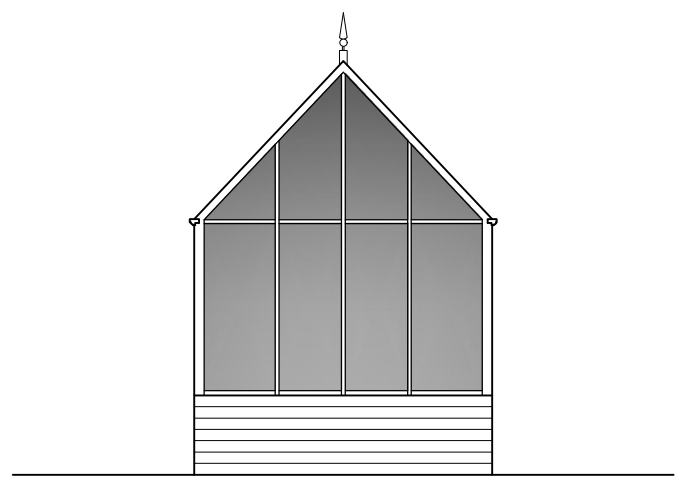

- SOUTH EAST ELEVATION -

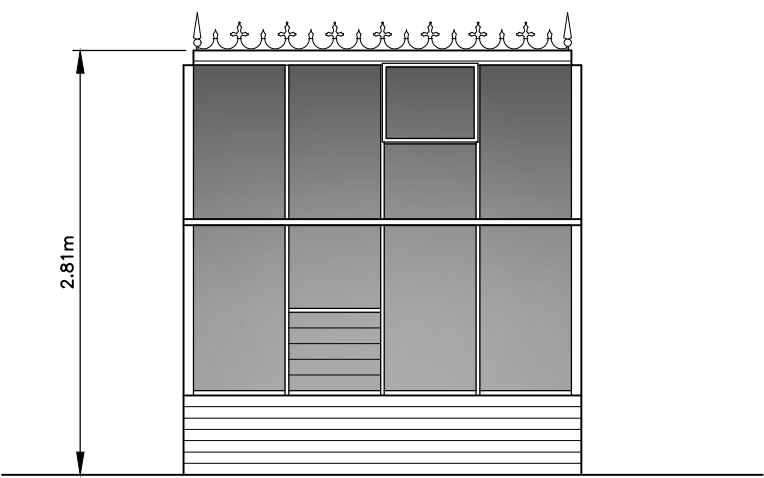

- NORTH EAST ELEVATION -

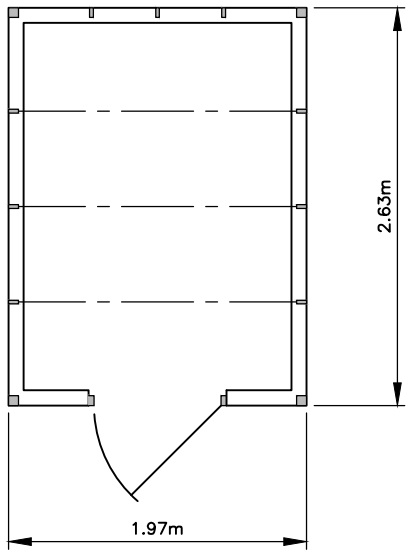

- FLOOR PLAN - 1:50 -

Revisions		
Rev A	01.06.26	ARBORIST'S DETAILS INCORPORATED
Client		
Mr & Mrs M Johnson		
Job Title		
PROPOSED GARDEN BUILDING & GREENHOUSE		
Drawing Title		
GENERAL ARRANGEMENT		
BAKERS		
Bakers Garden Buildings Units 28-29 Boiney Grange Business Park Boiney, West Sussex Tel: 01444 247192		
Date	Paper Size	
April 2026	A1	
Drawing Number		
526/012/01		A