


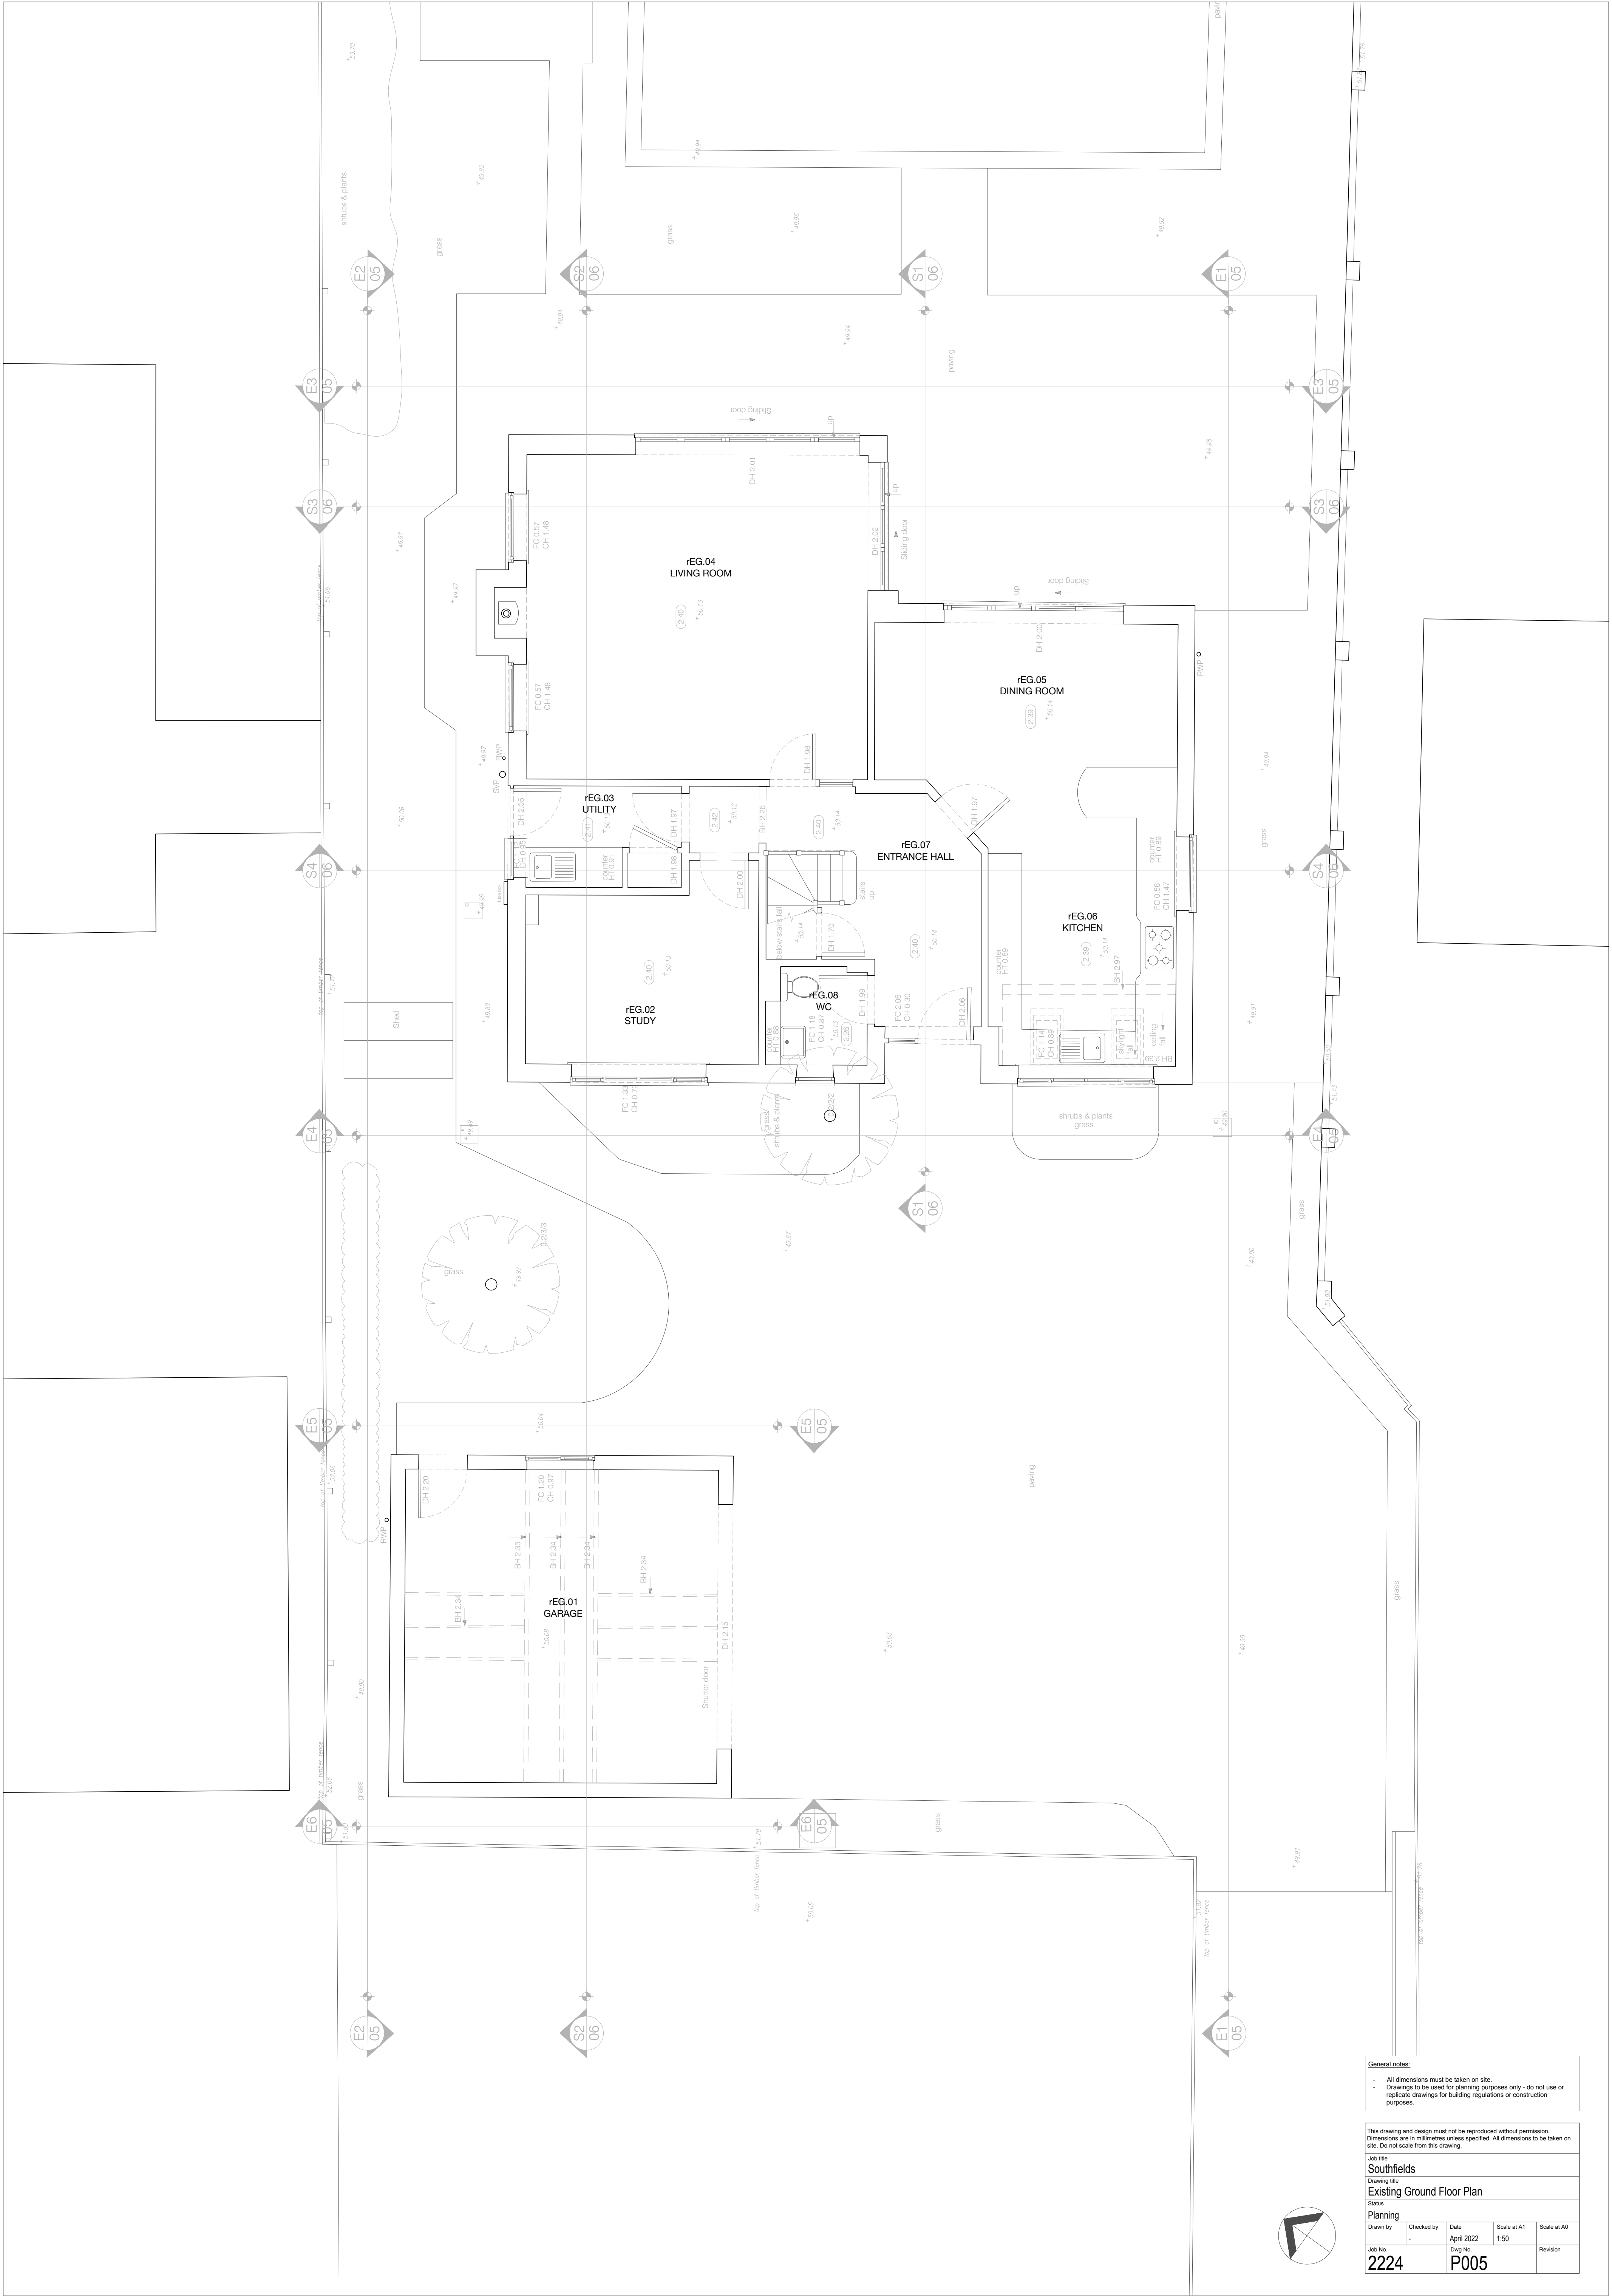

General notes:

- All dimensions must be taken on site.
- Drawings to be used for planning purposes only - do not use or replicate drawings for building regulations or construction purposes.

This drawing and design must not be reproduced without permission. Dimensions are in millimetres unless specified. All dimensions to be taken on site. Do not scale from this drawing.				
Job title				
Southfields				
Drawing title				
Existing Ground Floor Plan				
Status				
Planning				
Drawn by	Checked by	Date	Scale at A1	Scale at A0
-	-	April 2022	1:50	
Job No.	Dep No.	Revision		
2224	P005			