




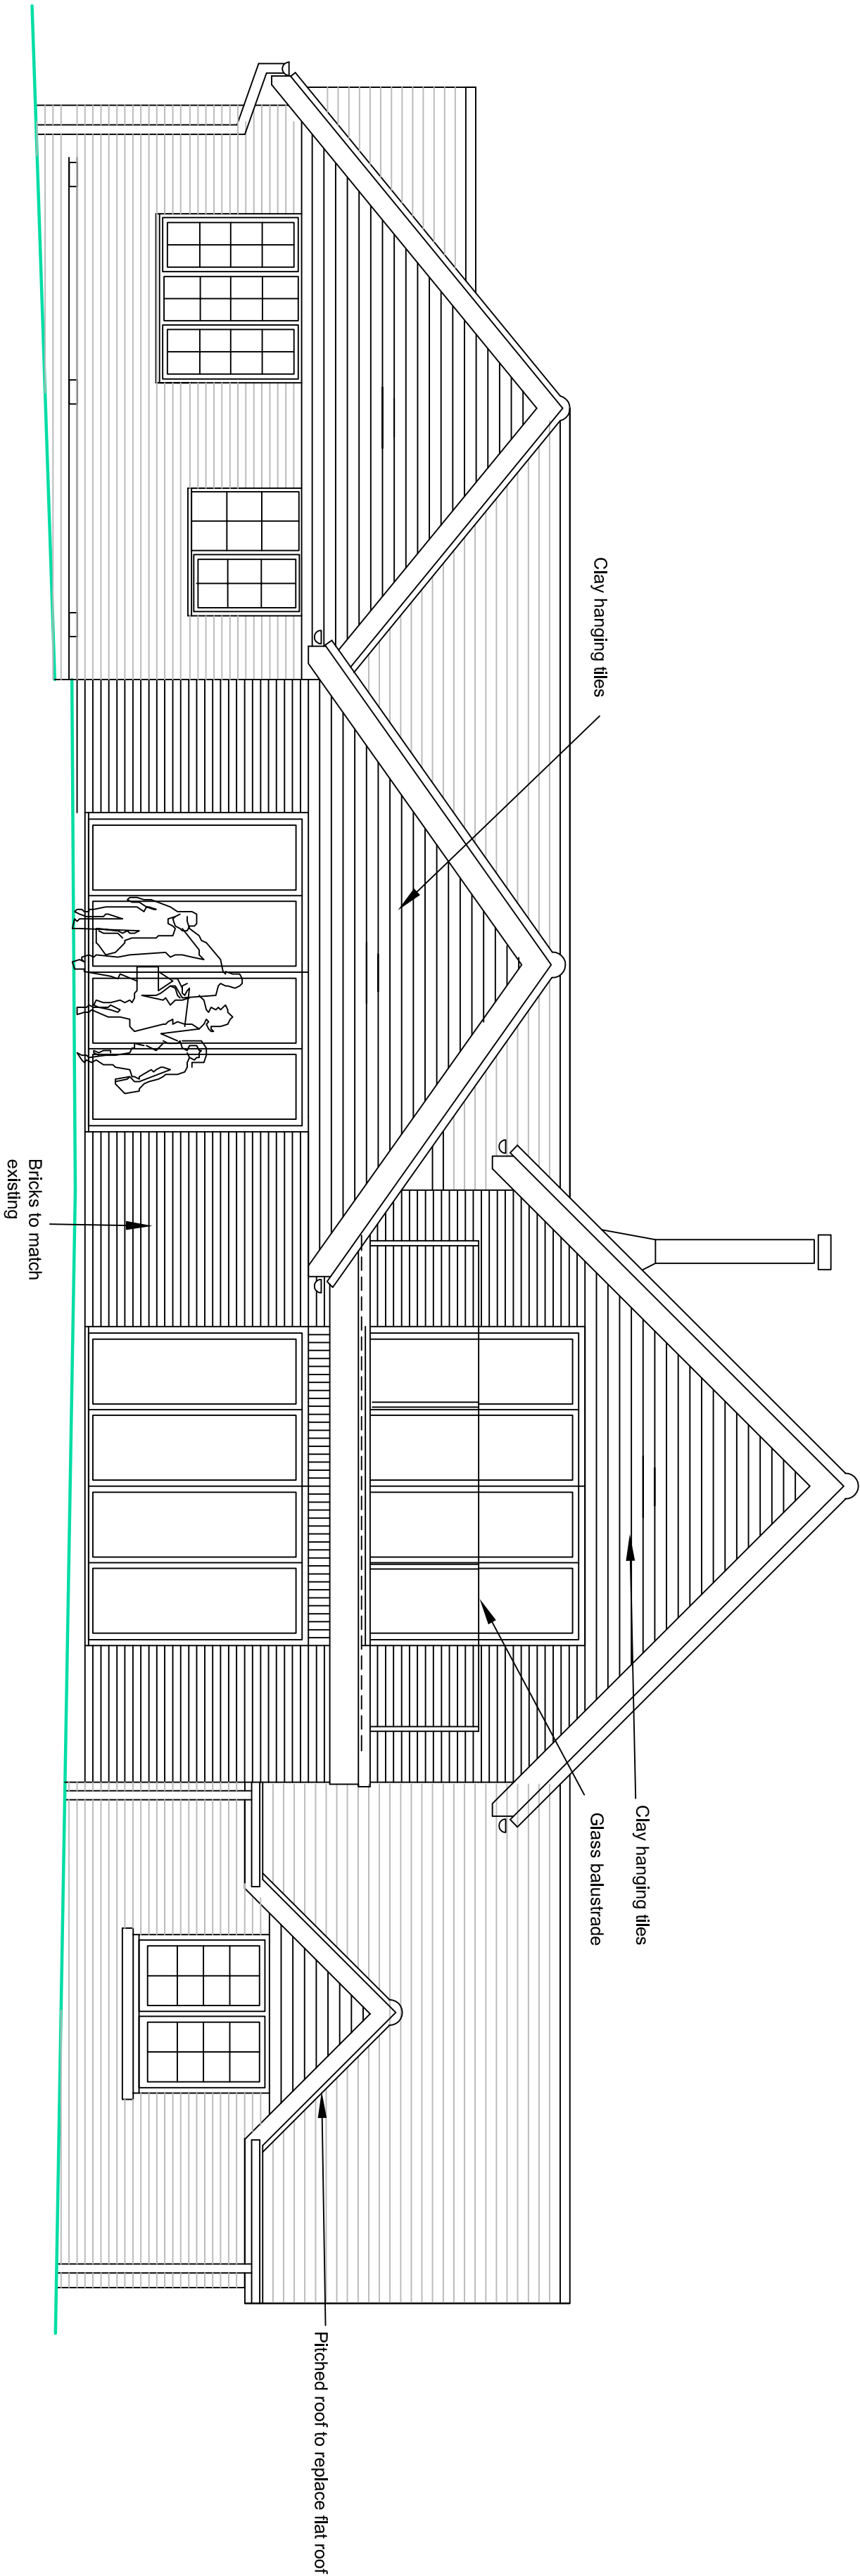


SOUTH ELEVATION

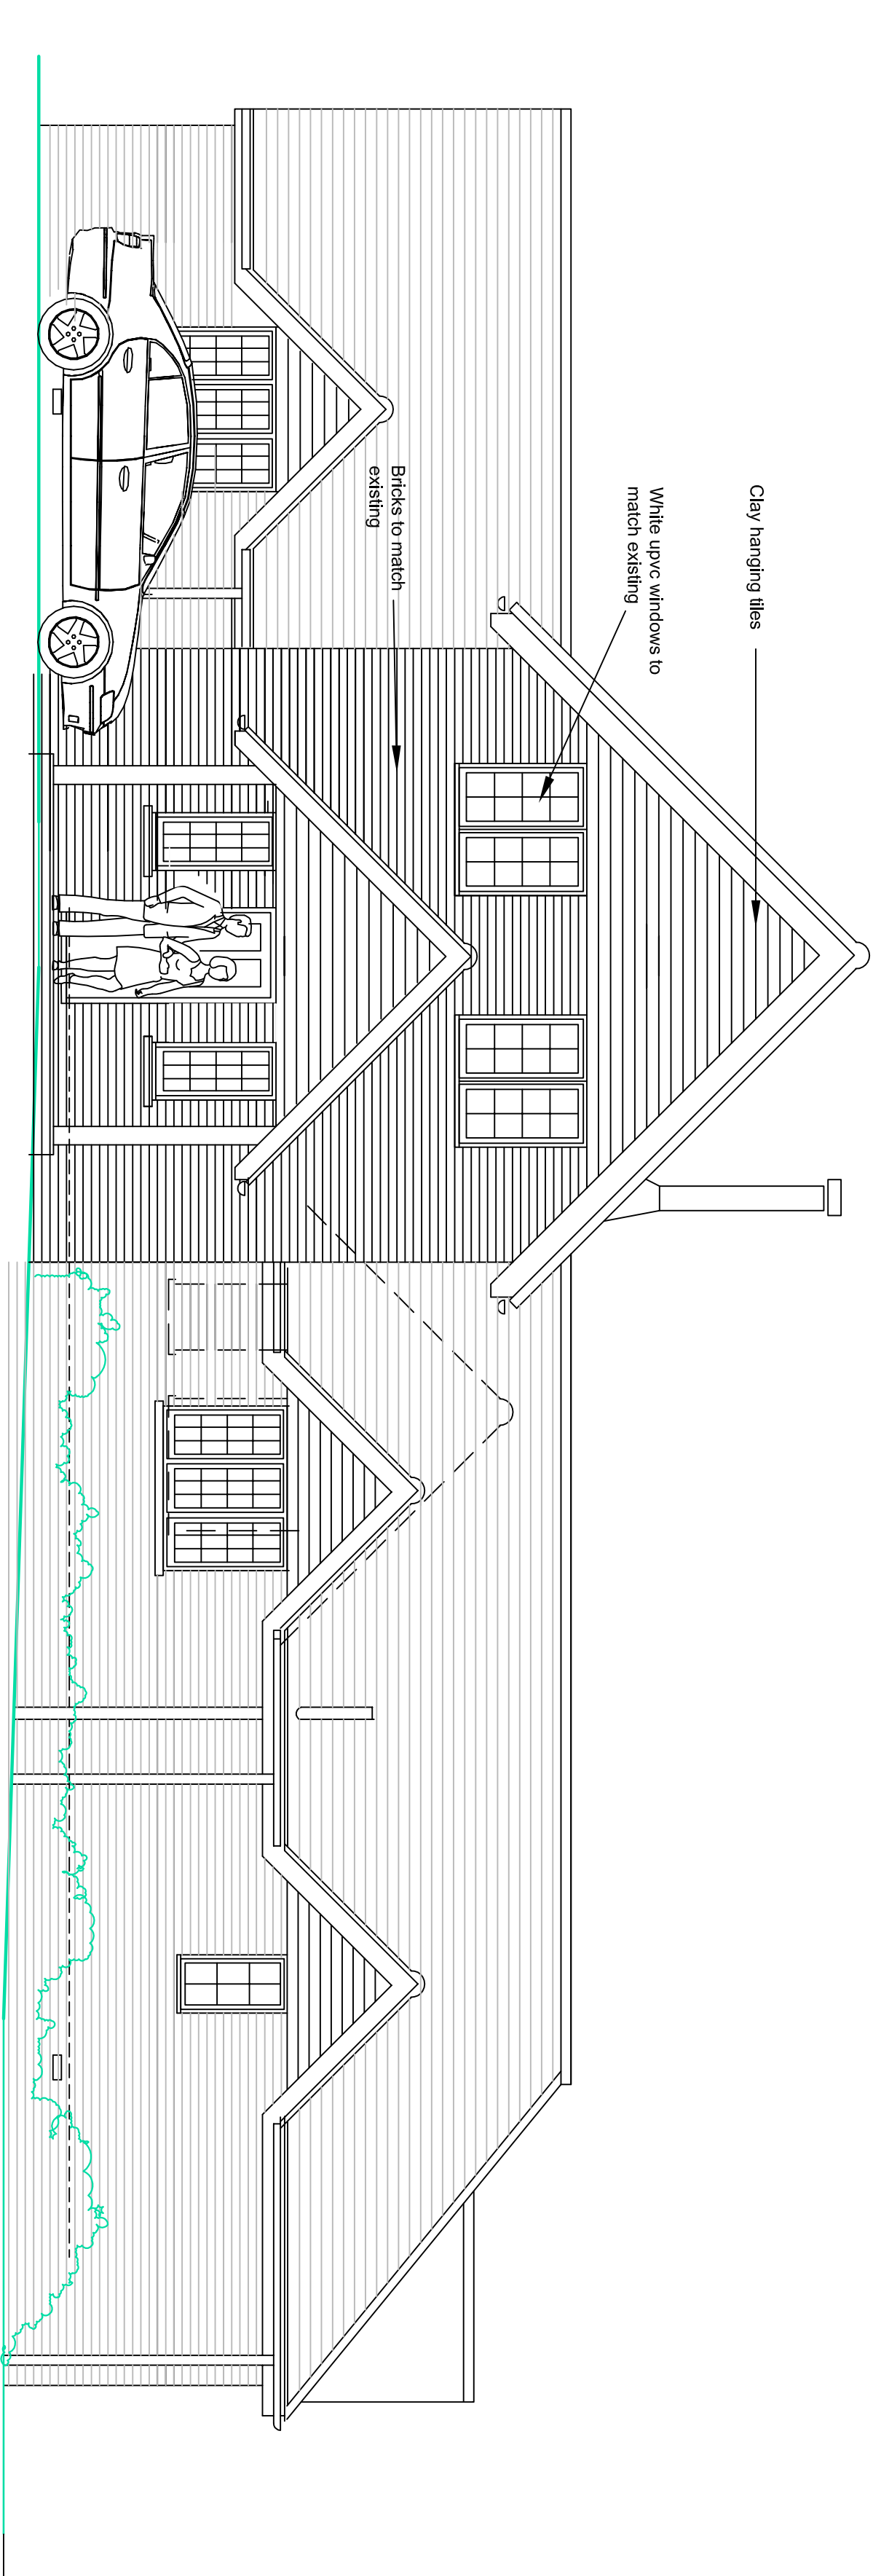

NORTH ELEVATION

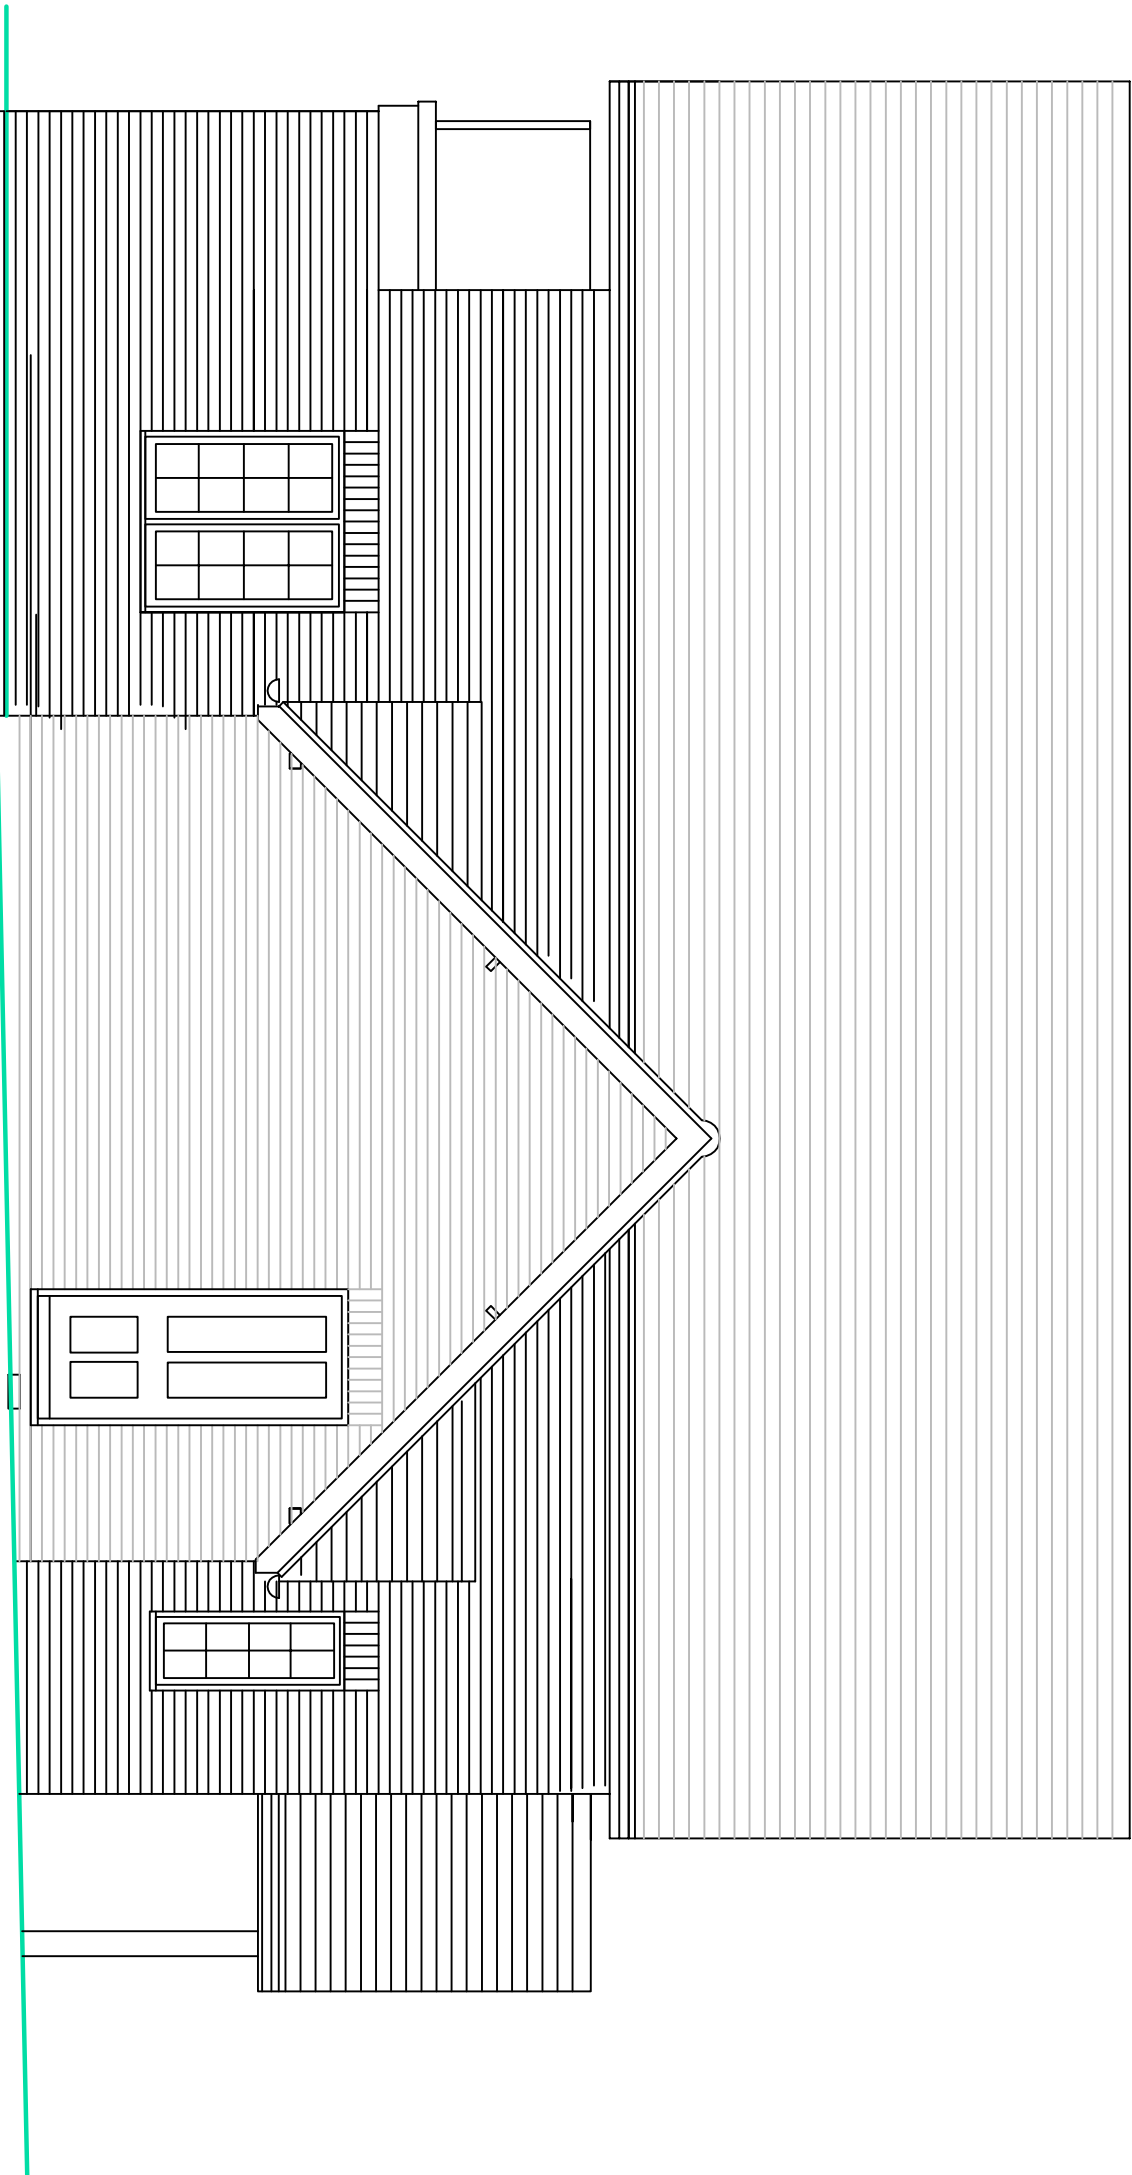

EAST ELEVATION

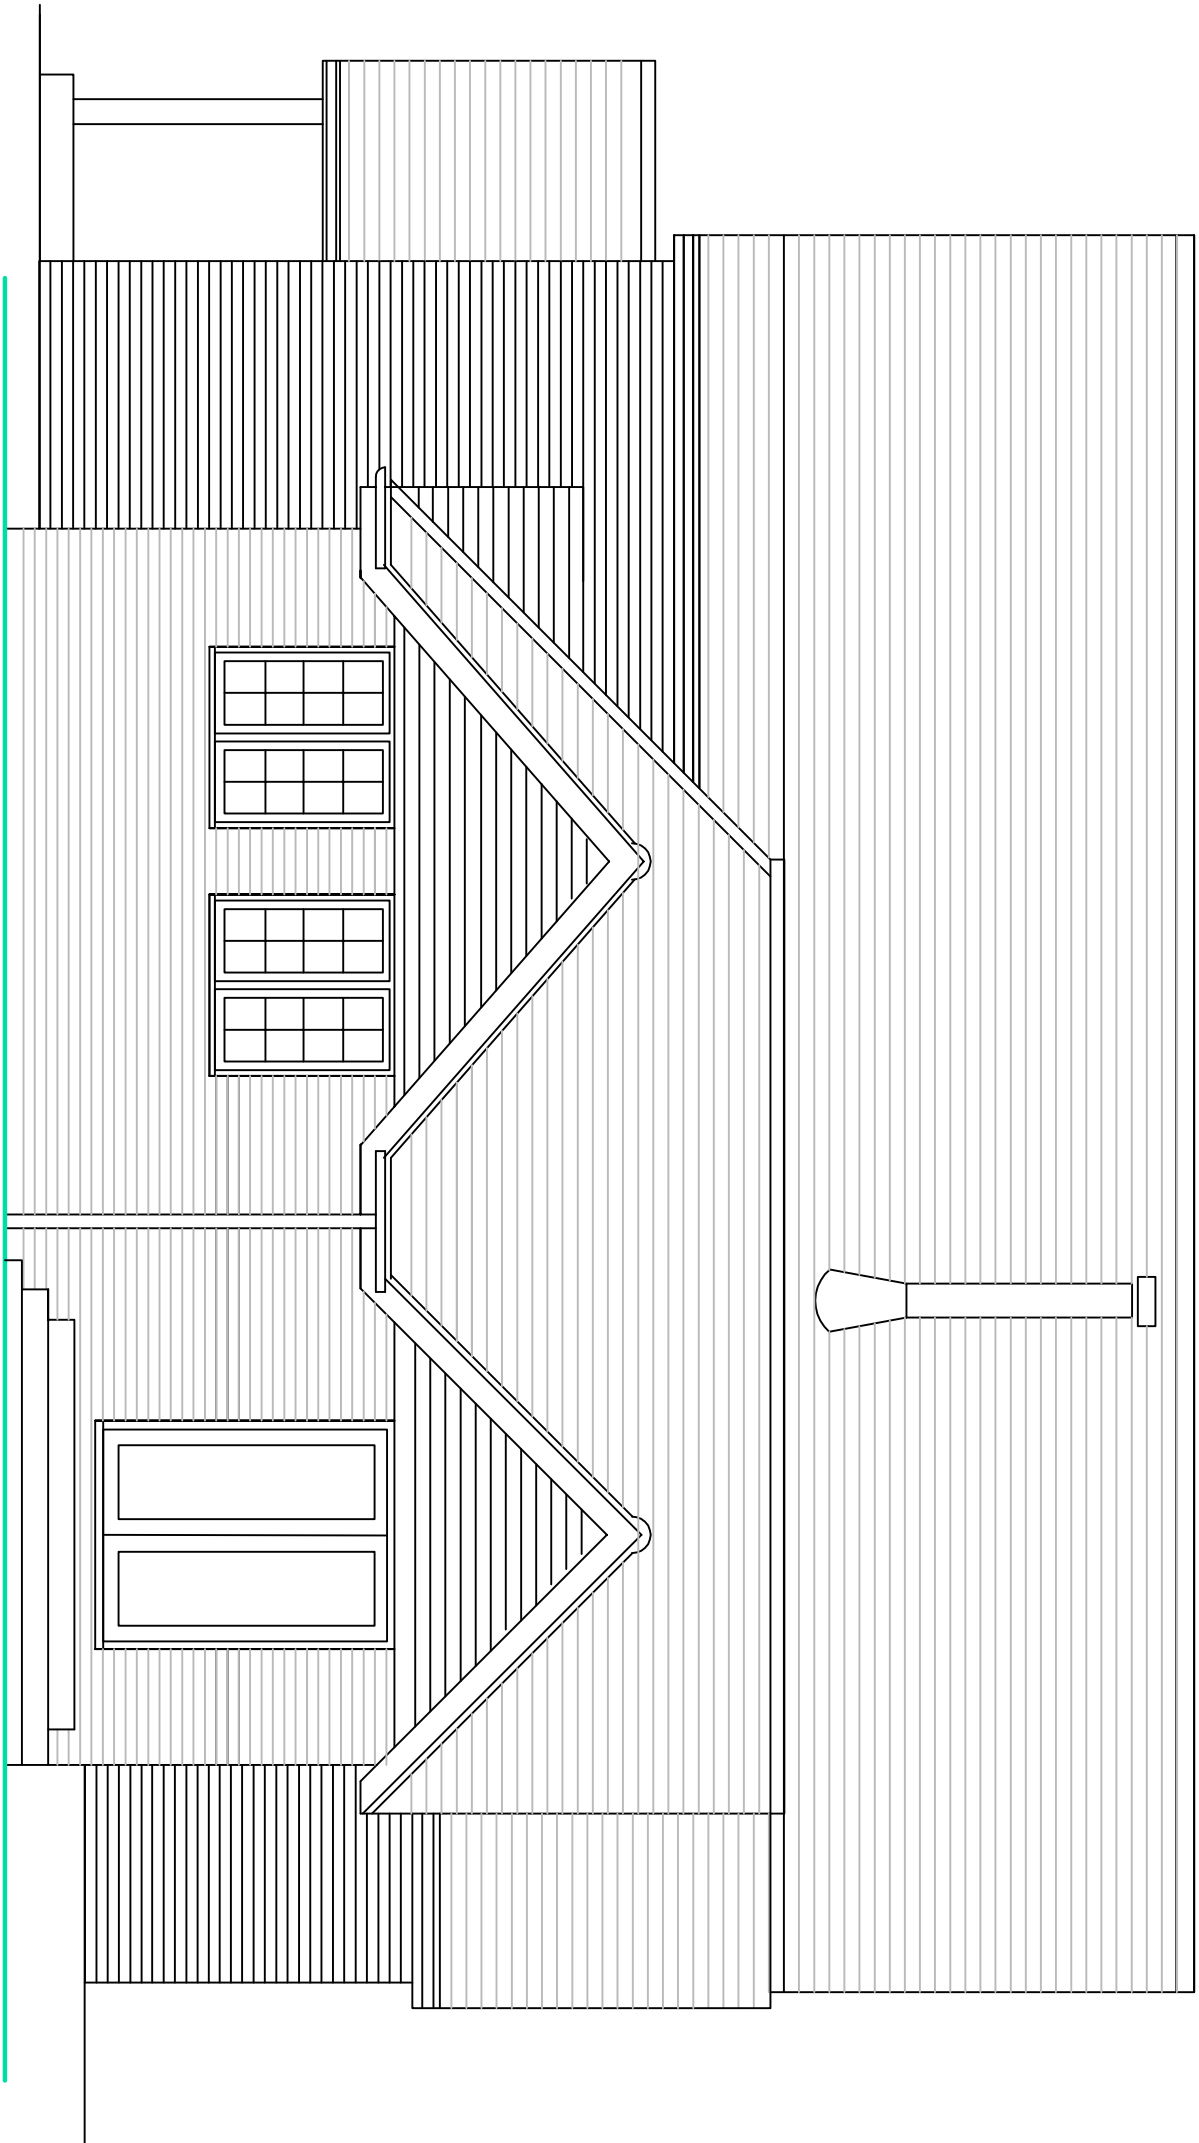

WEST ELEVATION

REVISIONS.	DATE.

MIKE HILL

ARCHITECTURAL SERVICES

Croom Cottage London Road East Hoathly Levens East Sussex BN9 6SL
Tel : 01850 640386 e-mail: bill@hillinteract.com

Project : Alterations & Additions

HOLLY HEDGE COTTAGE,
Slugwash Lane, Seaynes Hill.

Client : MR P. SMYTH

Drawing : Elevations as Proposed Drawn By : MGH
Scale : 1:50 @ A1 Drawing No : 1026/4
Date : April 2026 Revision :

