

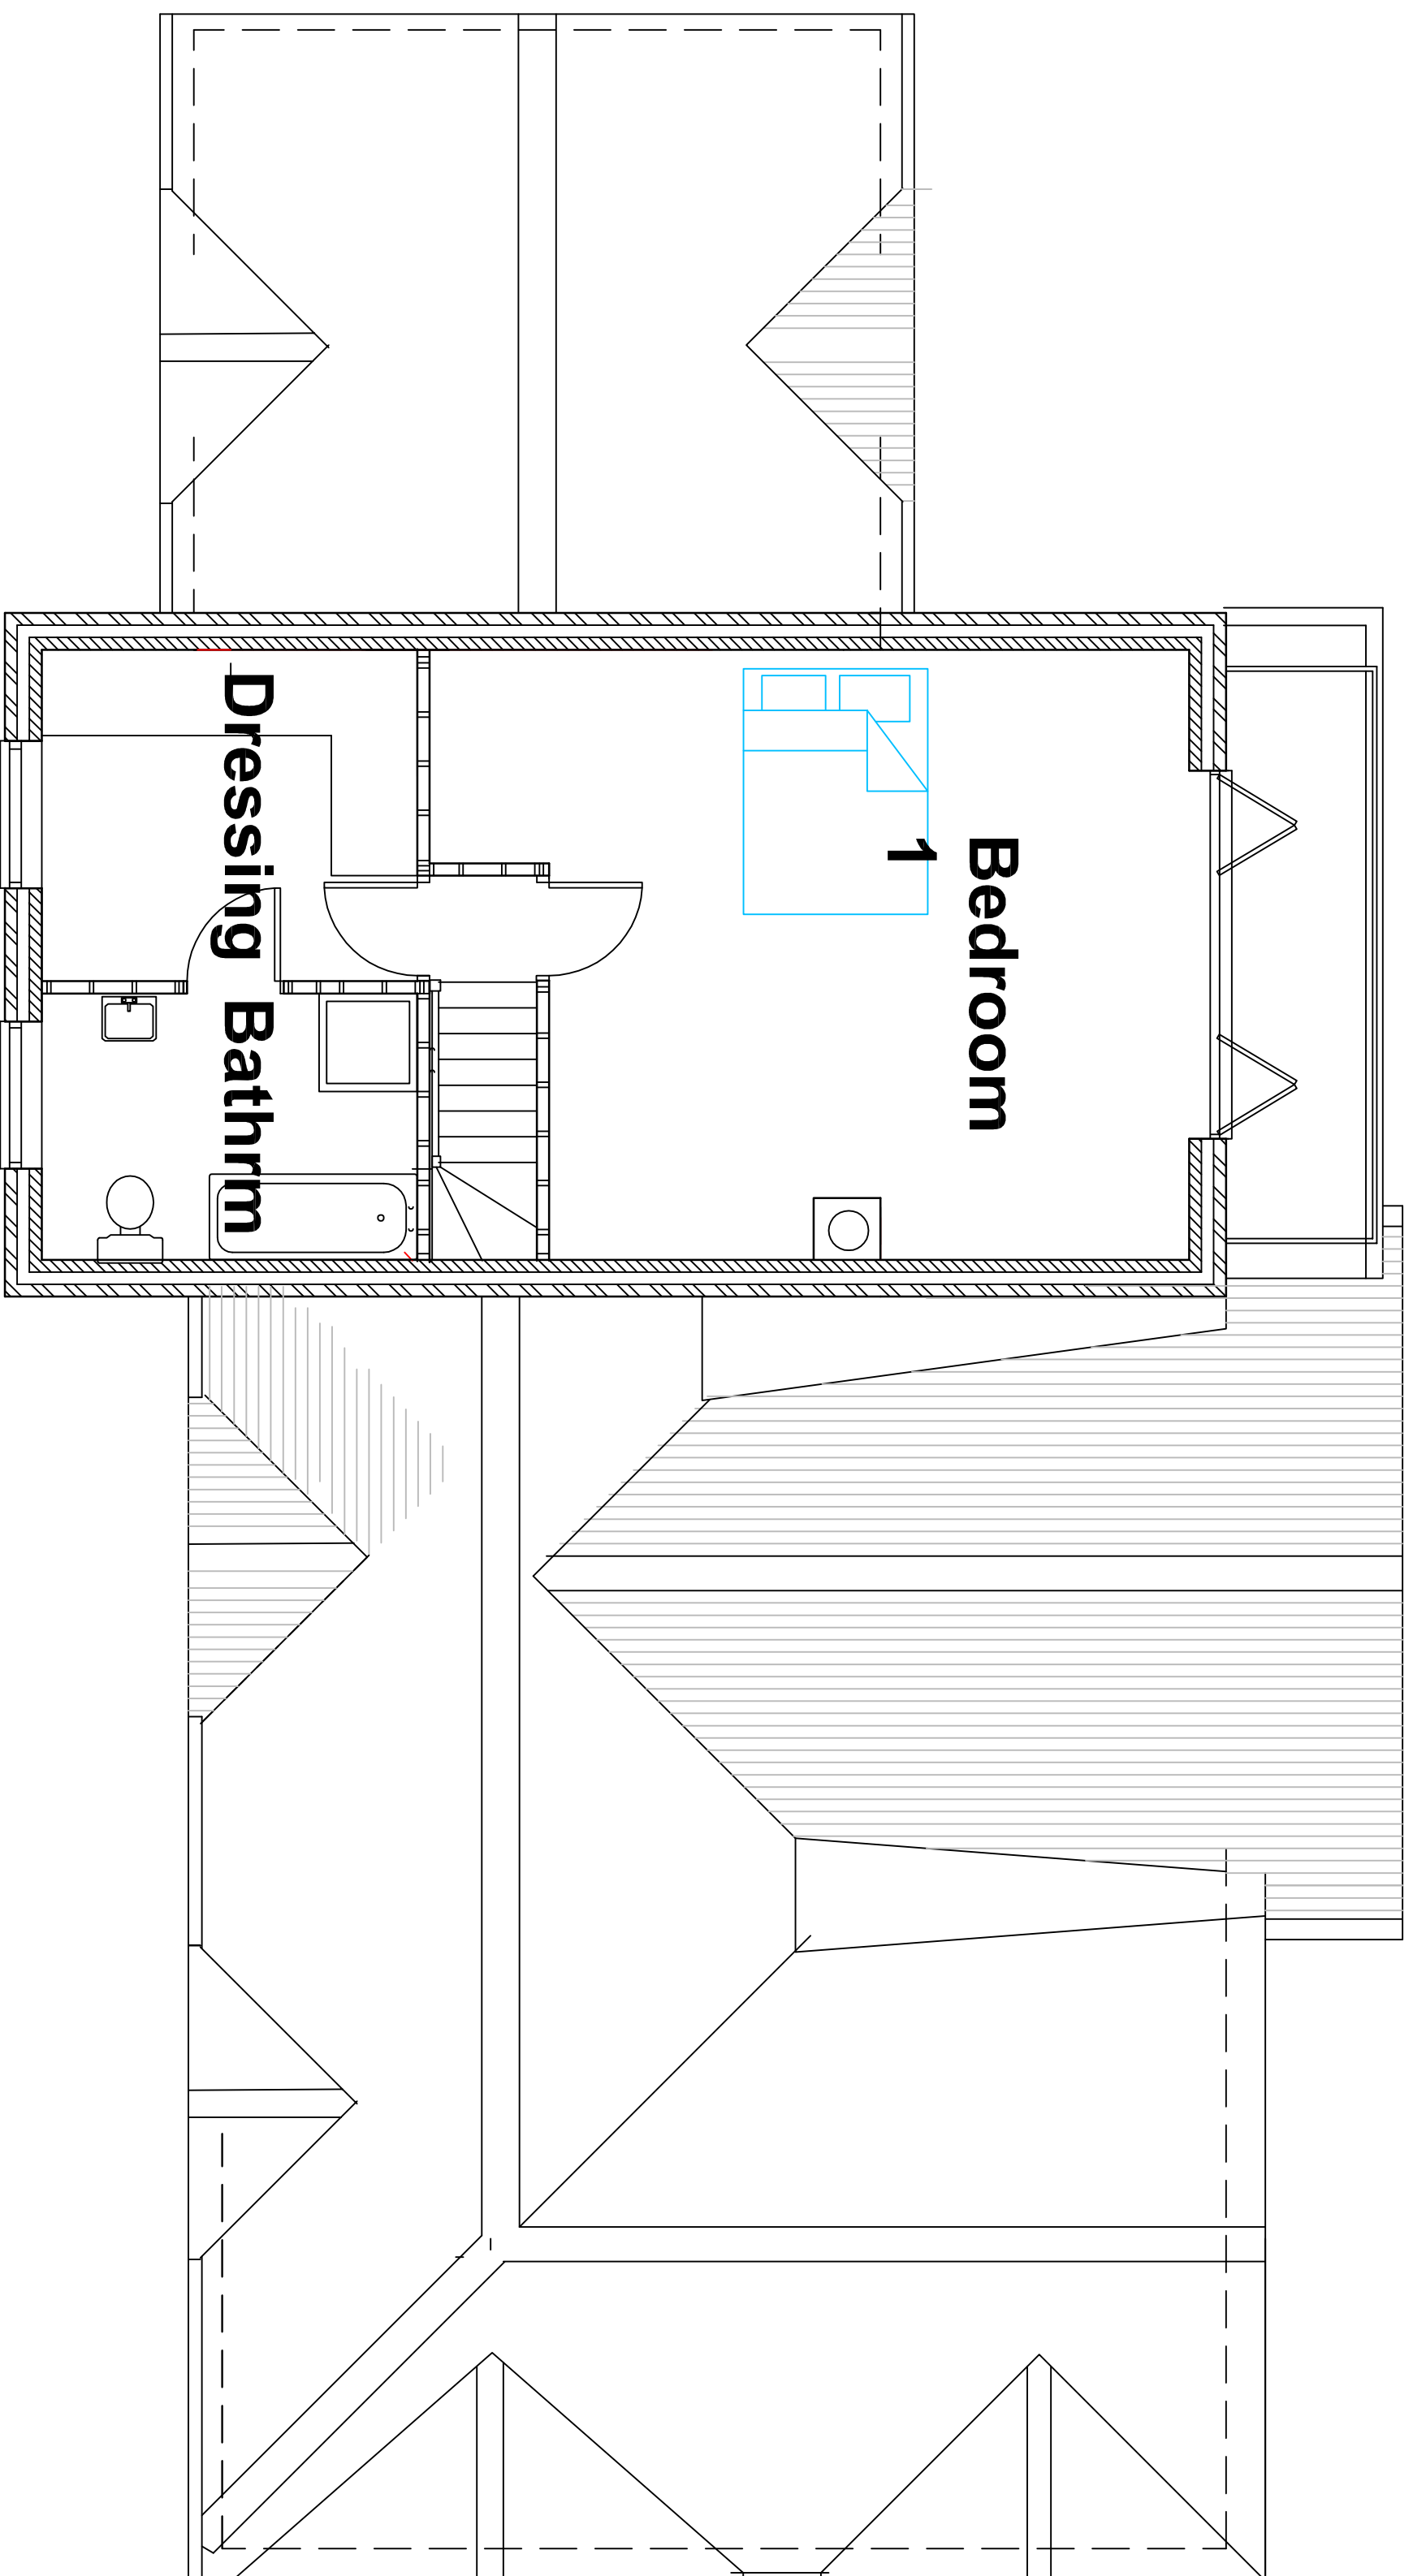
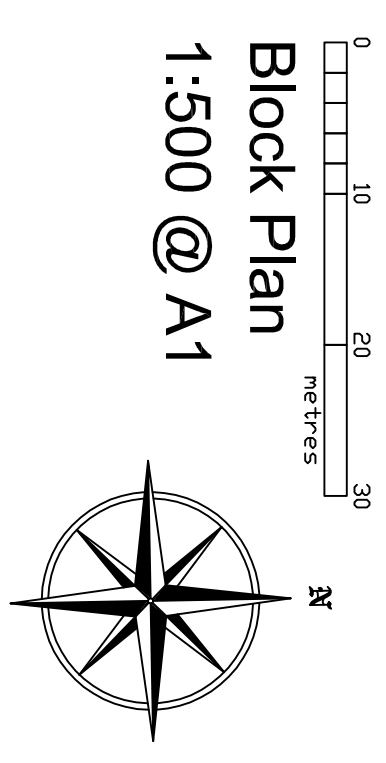


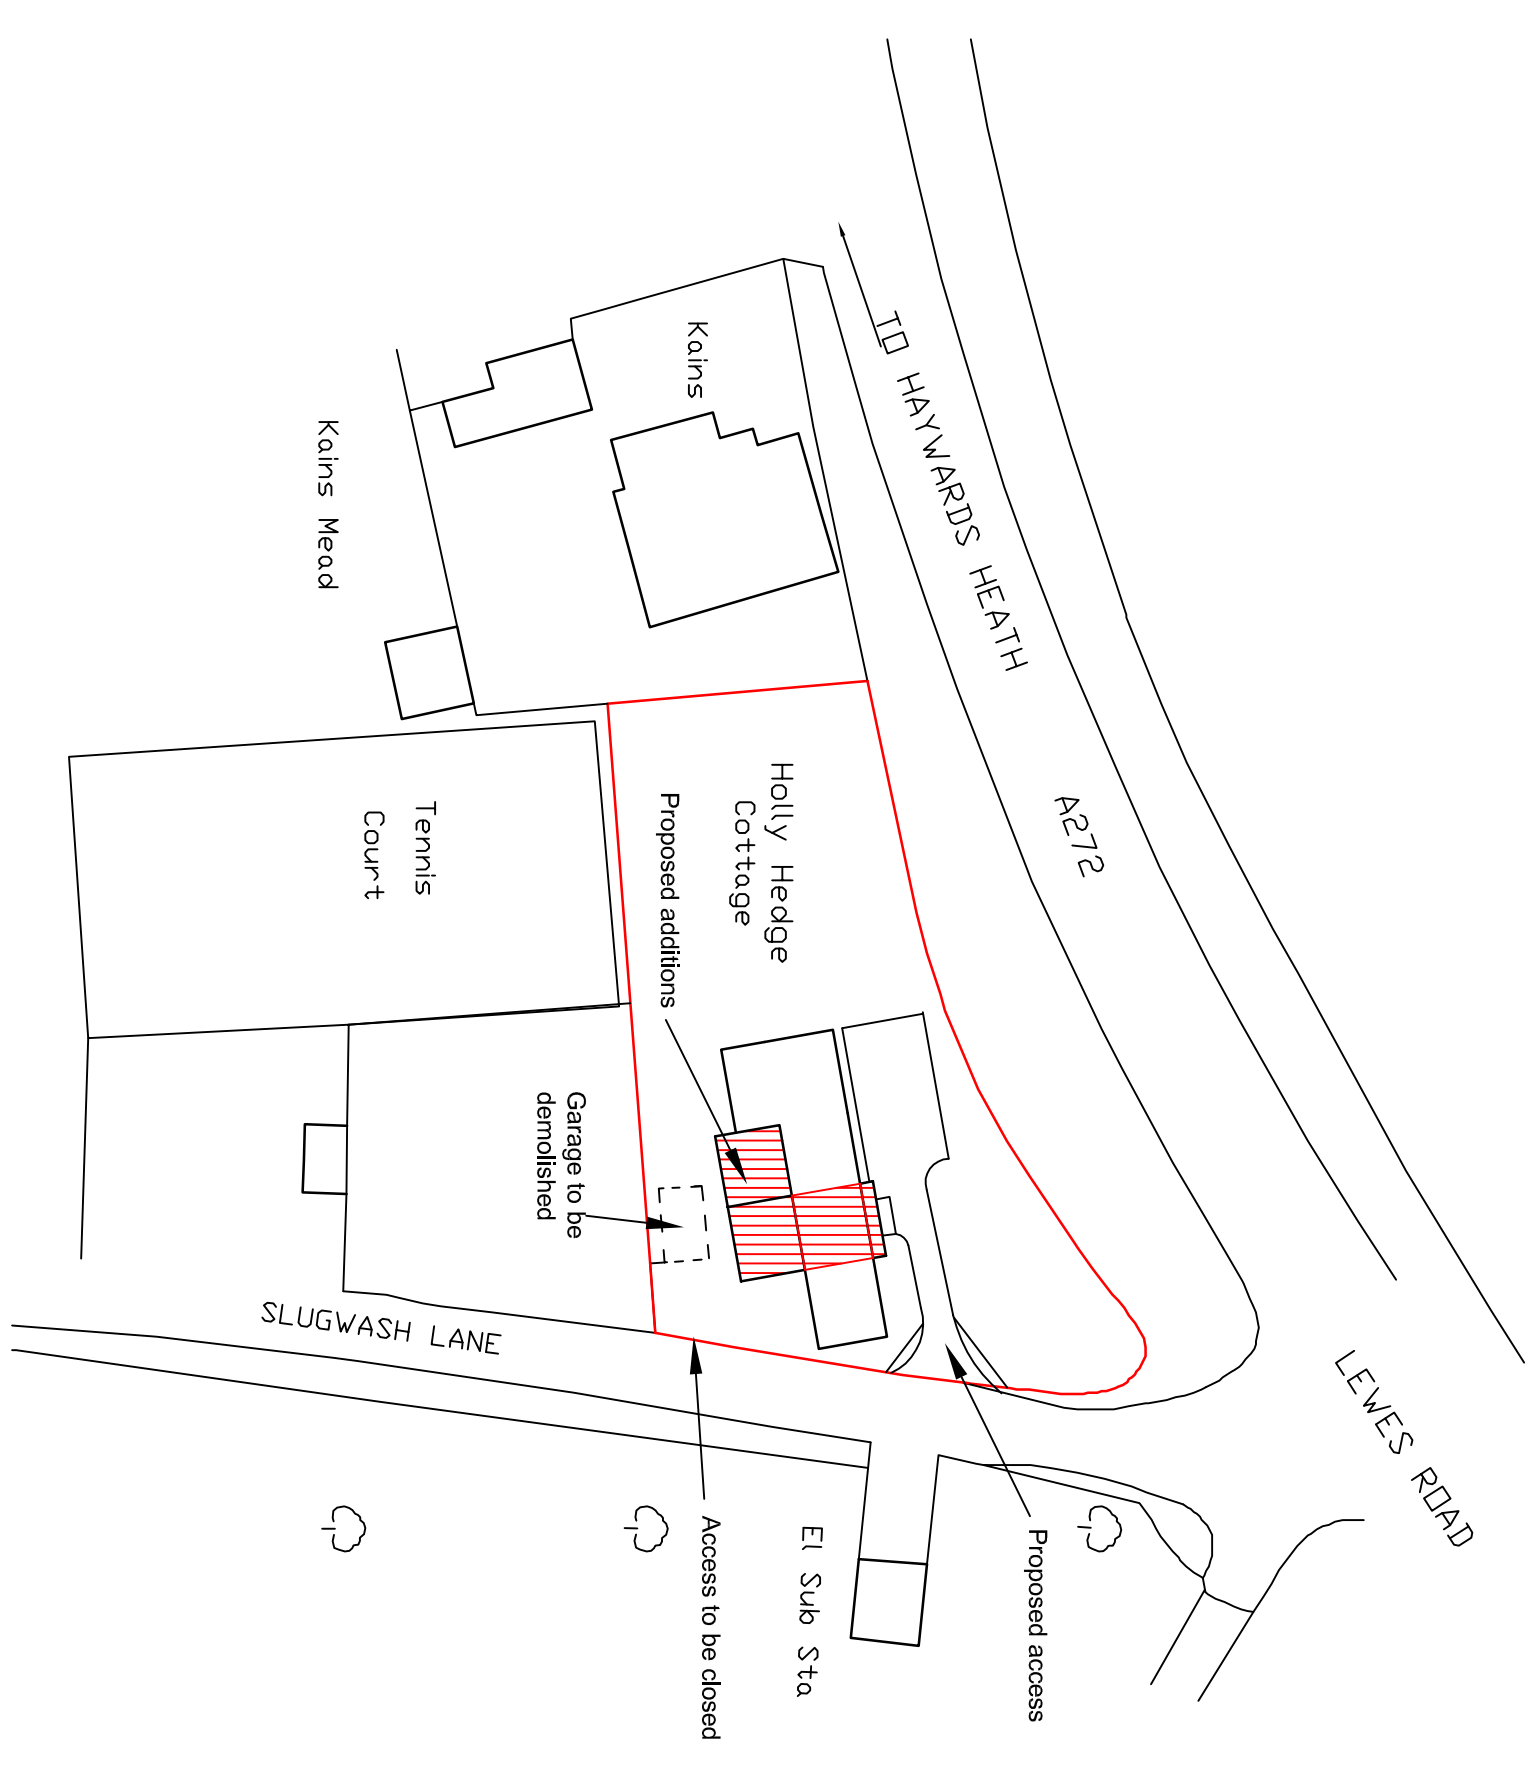

FIRST FLOOR PLAN

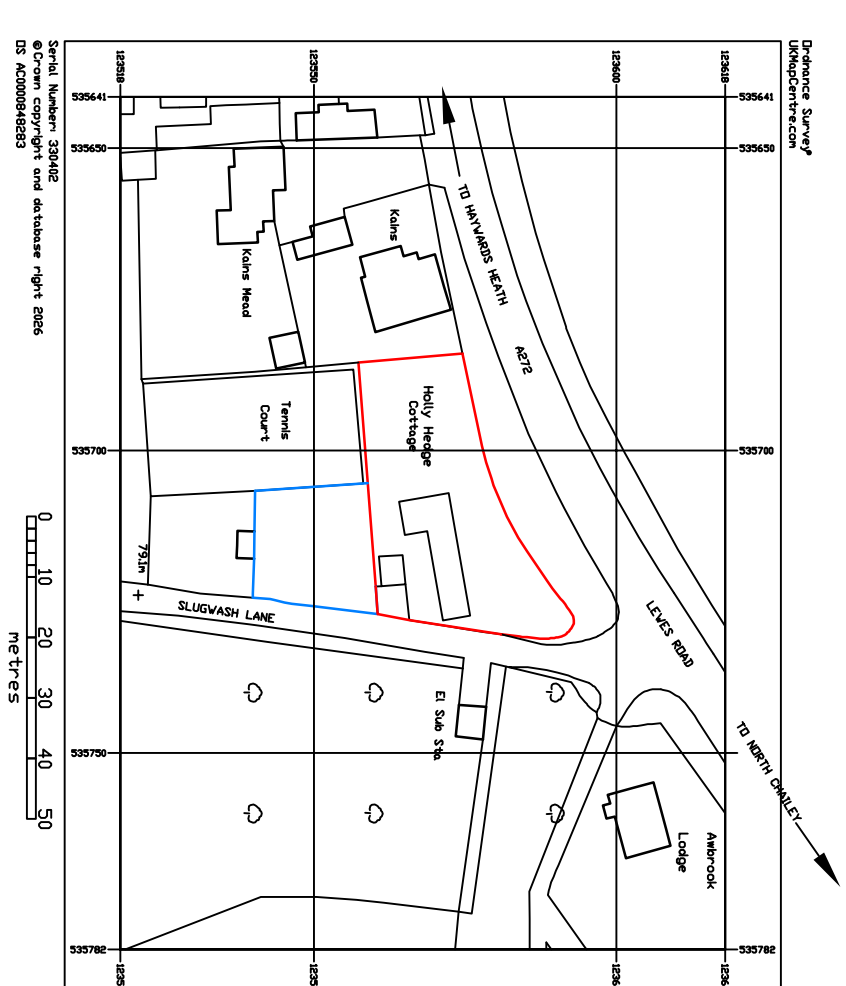

Location Plan
1:1250 @ A1

R E V I S I O N S .		D A T E .

MIKE HILL	
ARCHITECTURAL SERVICES	
Crown College	East Healdly
Tel : 01825 640280	Leaves
Post Office	East Sussex
01825 640280	e-mail: mh004@btinternet.com
Project	Alterations & Additions
HOLLY HEDGE COTTAGE, Slugwash Lane, Scoynes Hill.	
Client	MR P. SMYTH
Drawing	First Floor as Proposed
Scale	1:50 @ A1
Date	April 2026
Revision	By: MGH Drawing No: 1026/5

