




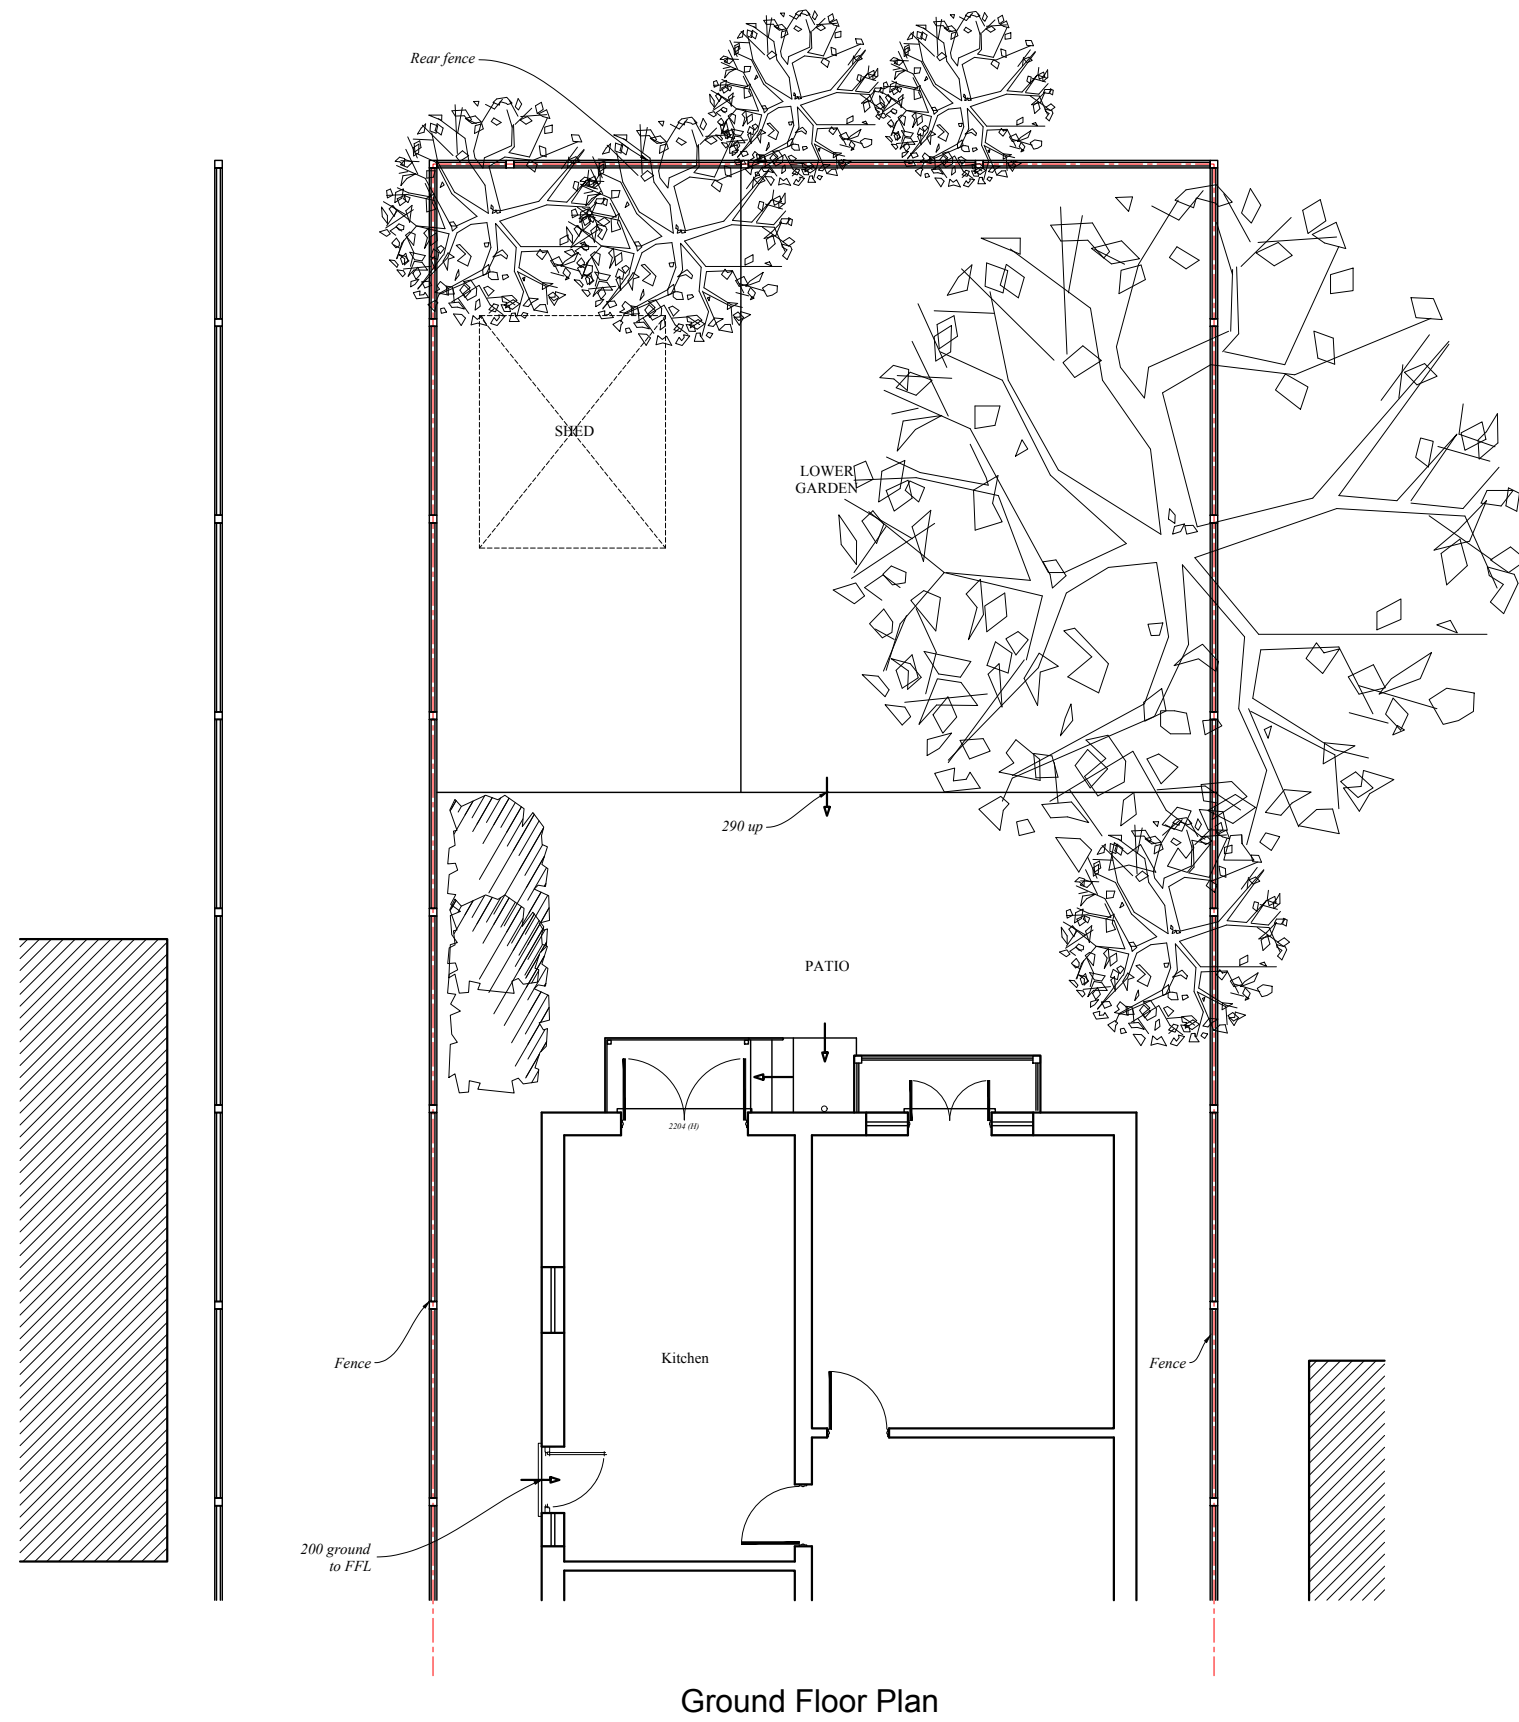

Ground Floor Plan

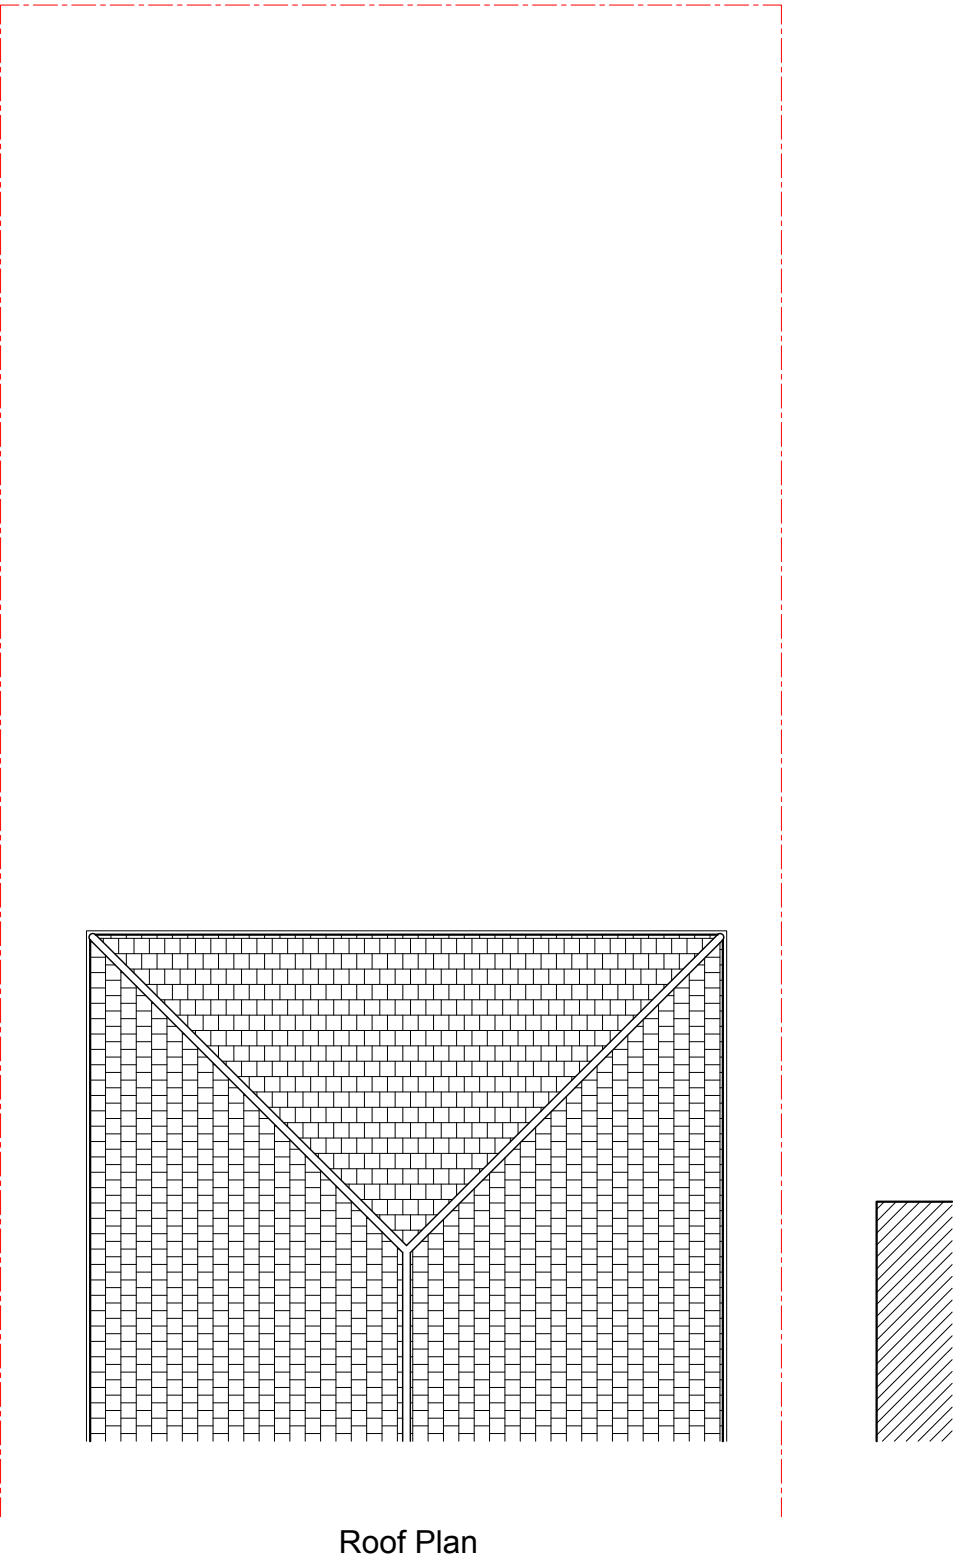

Roof Plan

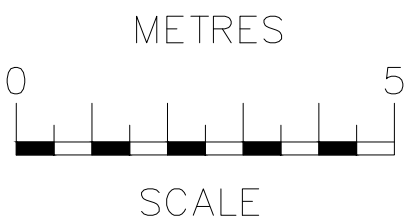

rev	date	description		
RB Design Corner Cottage, The Limes, Felbridge, East Grinstead, RH19 2QY Tel: 01342 523 766 Mob 07988 998 928 e-mail: info@rossbowditchdesign.co.uk				
project 25 Eastern Road, Haywards Heath, RH16 3NG	drawing WORKS	date 28.05.25	job no	
drawn Lynne Tallant	PLANS EXISTING	scale @ 1:100	drawing no PLN 01	