



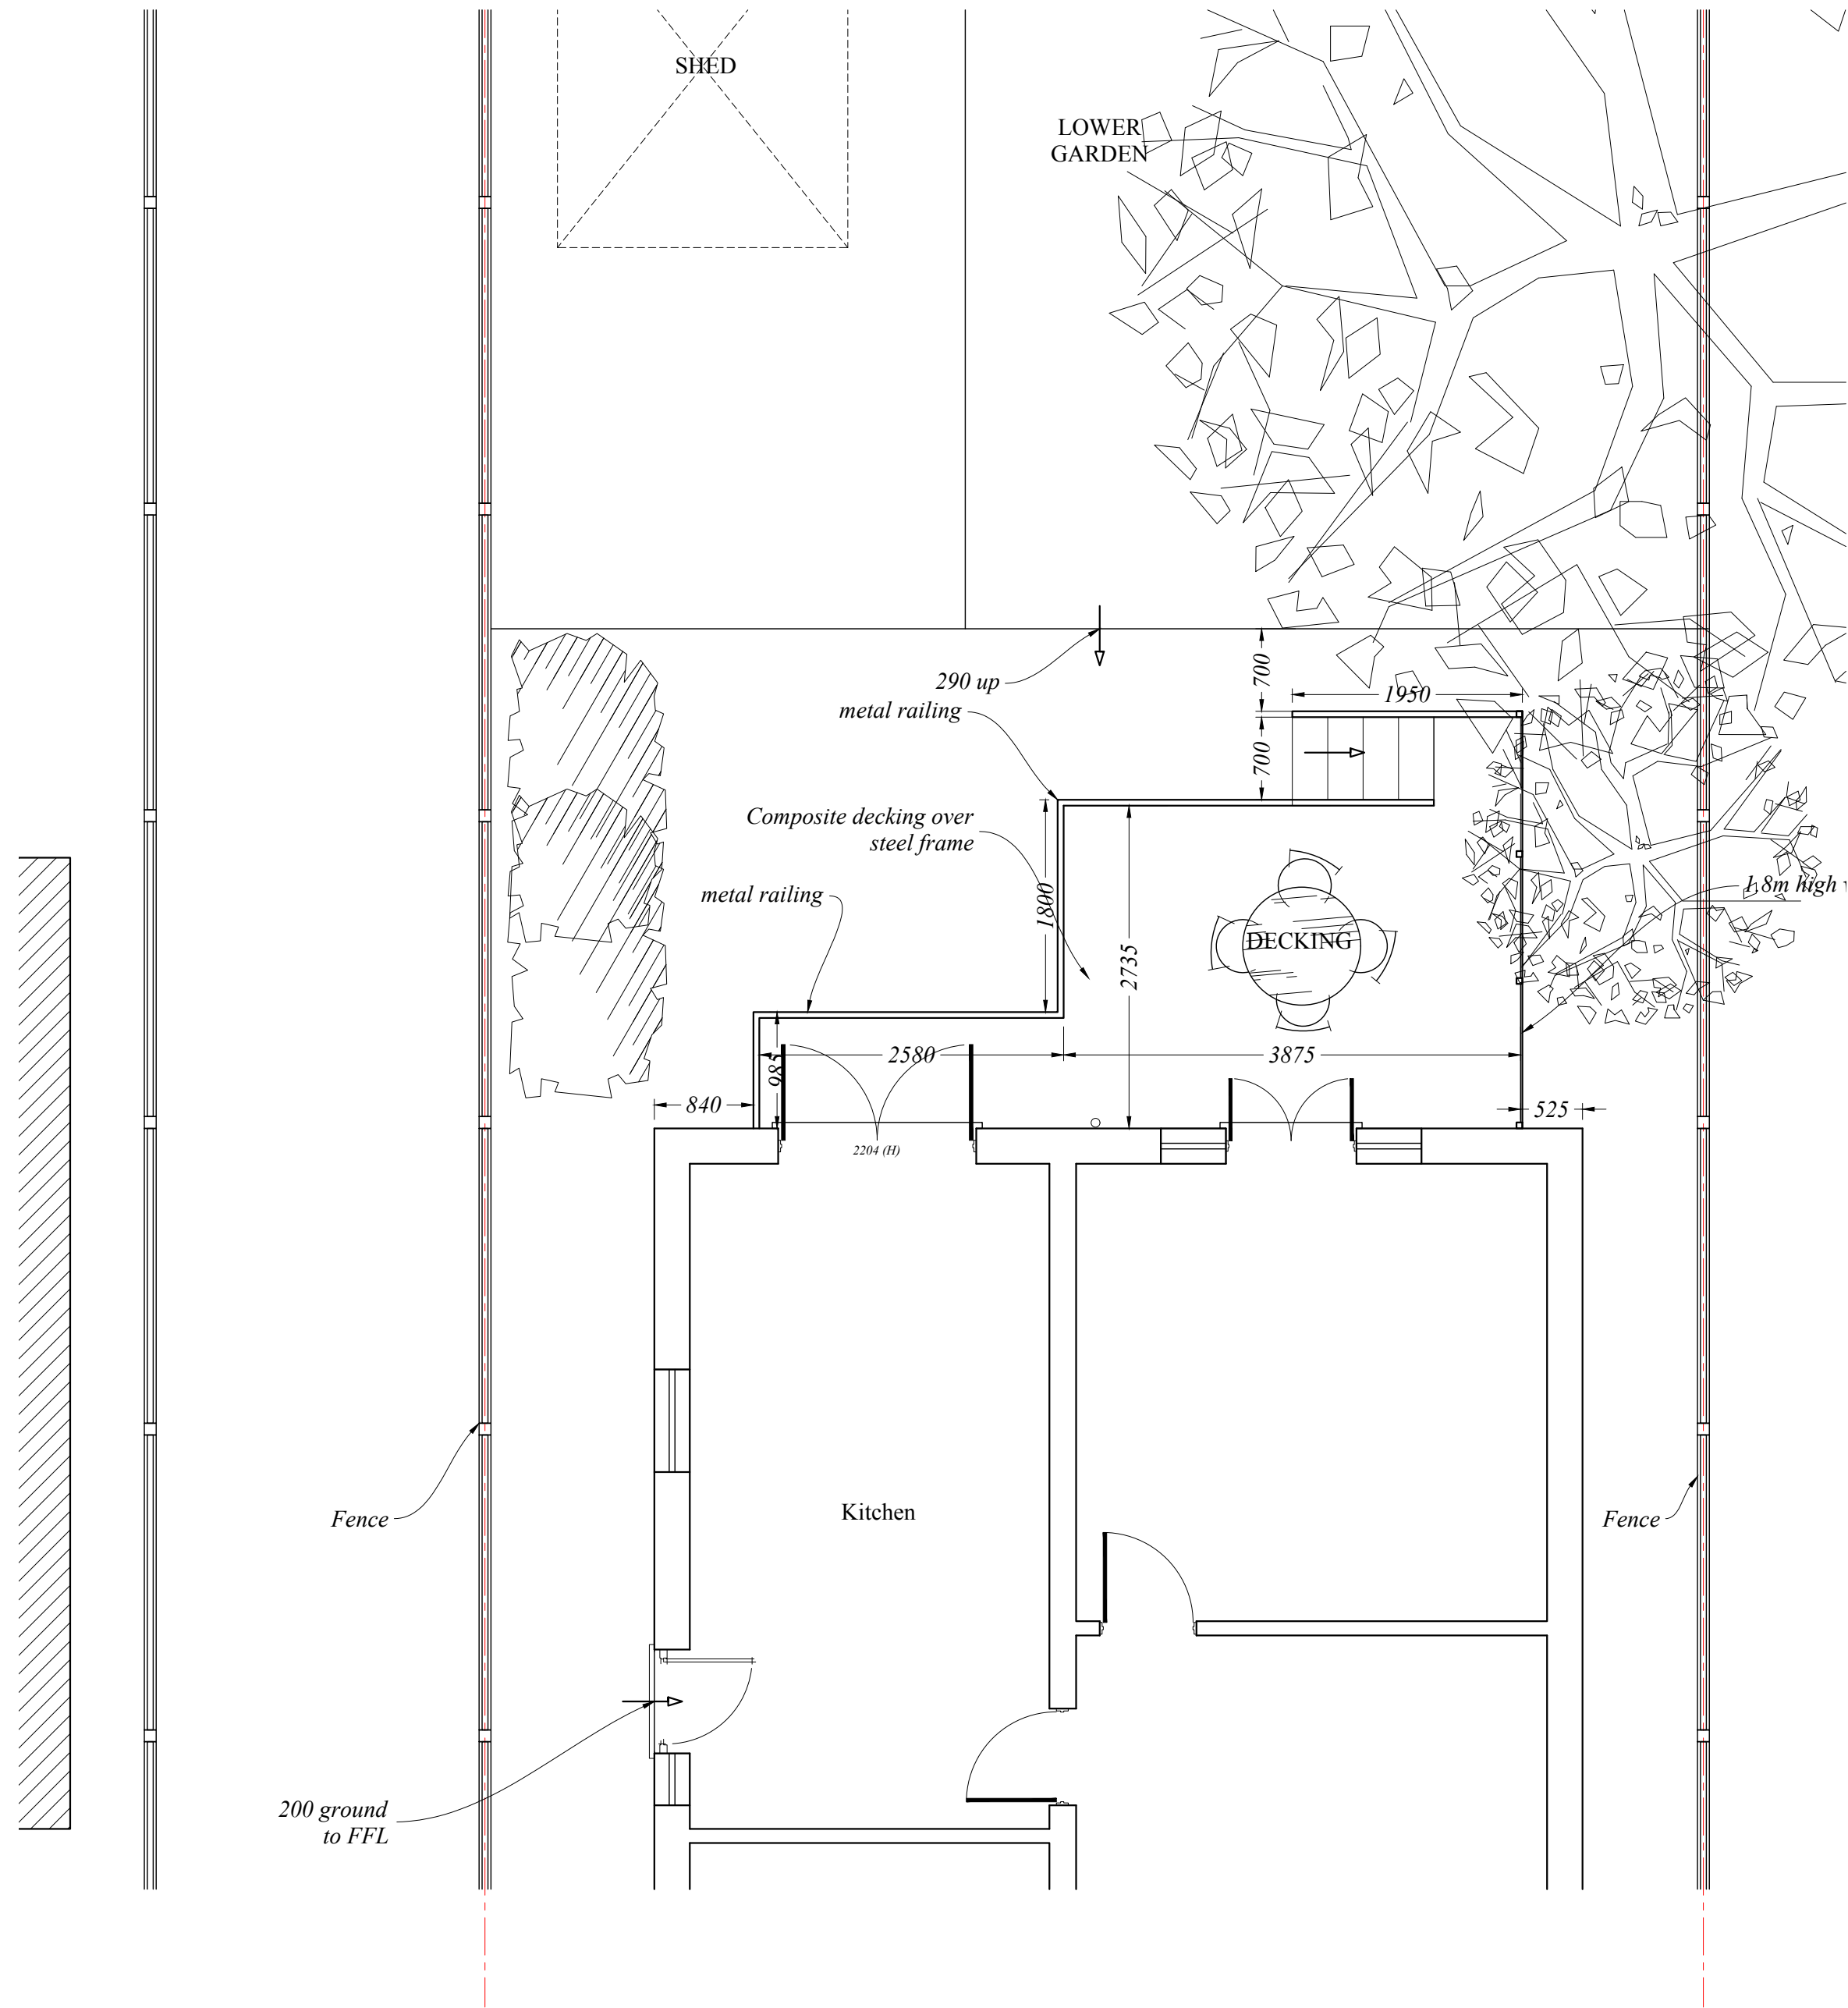

Ground Floor Plan

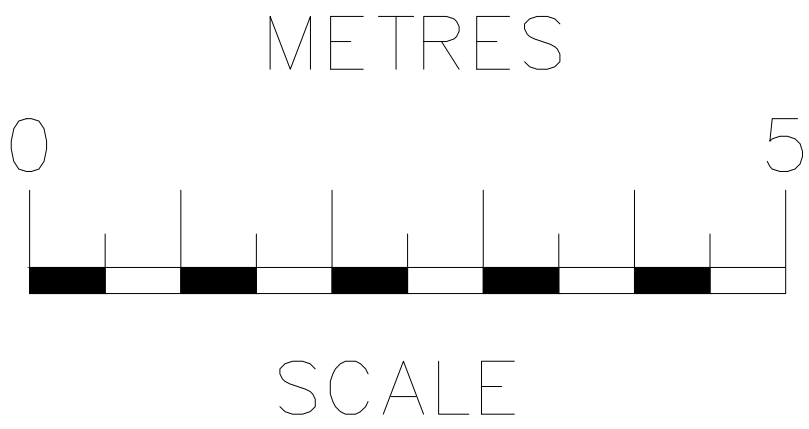

rev	date	description			
RB Design Corner Cottage, The Limes, Felbridge, East Grinstead, RH19 2QY Tel: 01342 523 766 Mob 07988 998 928 e-mail: info@rossbouditchdesign.co.uk					
project 25 Eastern Road, Haywards Heath, RH16 3NG	drawing WORKS	date 28.05.25	job no		
client Lynne Tallant	PLANS PROPOSED	scale 1:50	drawing no PLN 03		