


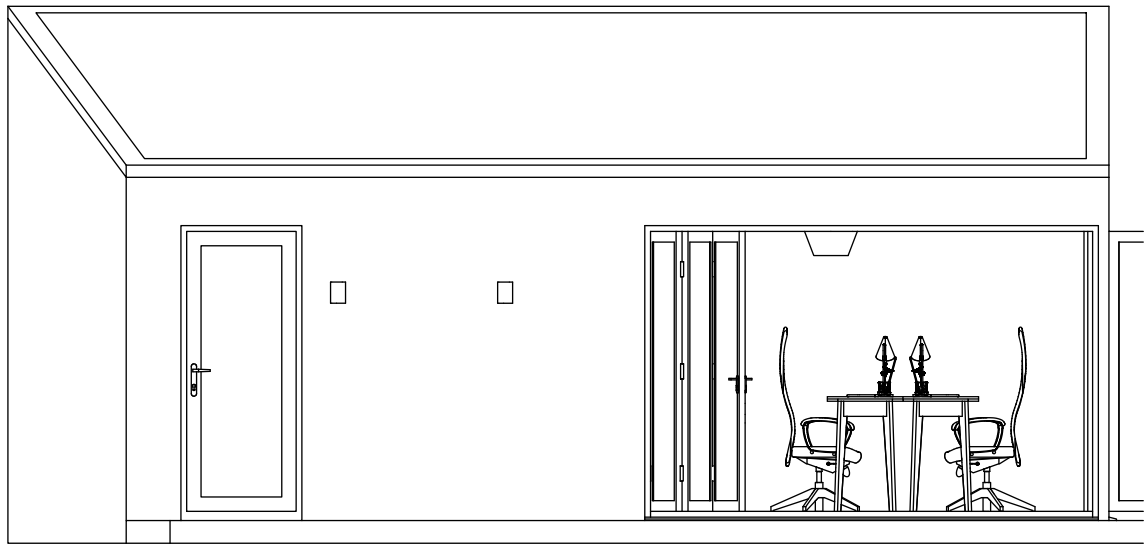
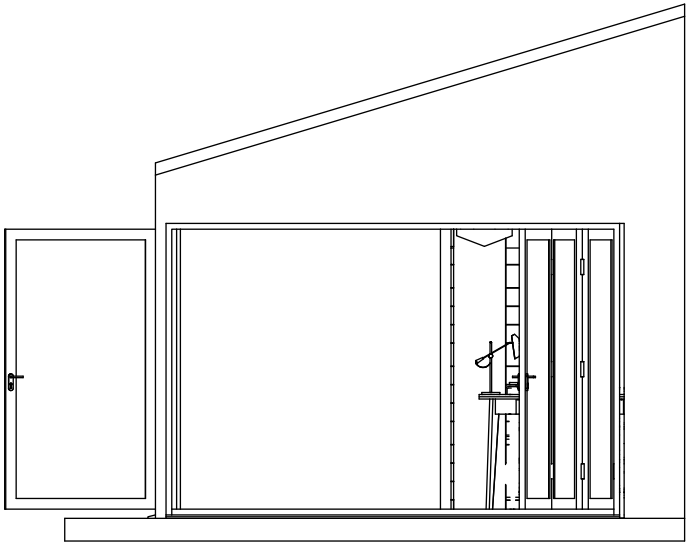


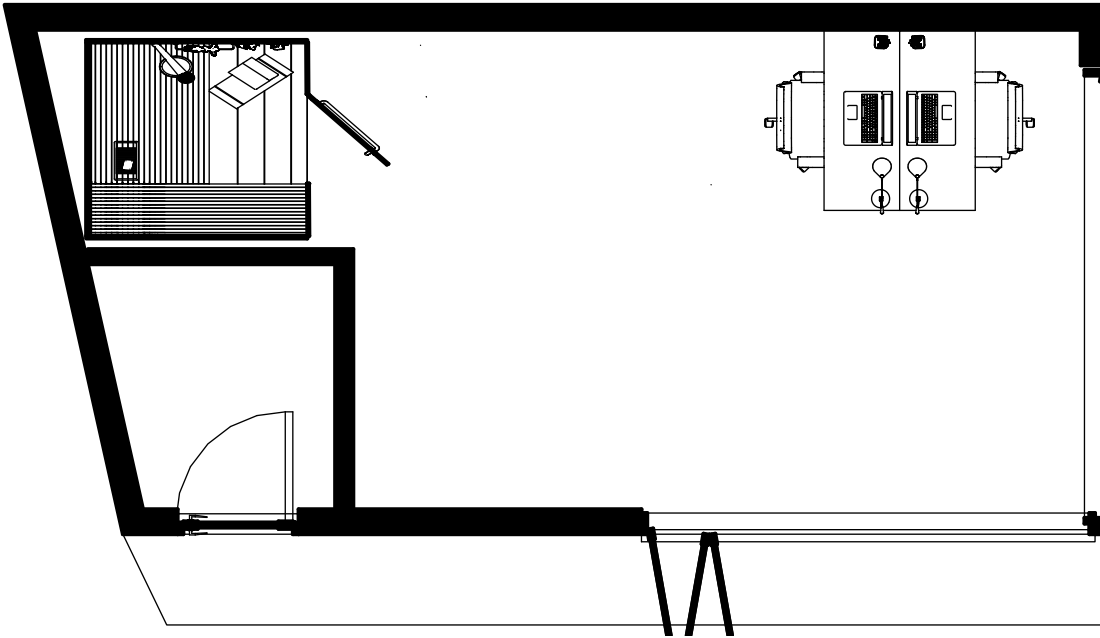

Front Elevation 1:50

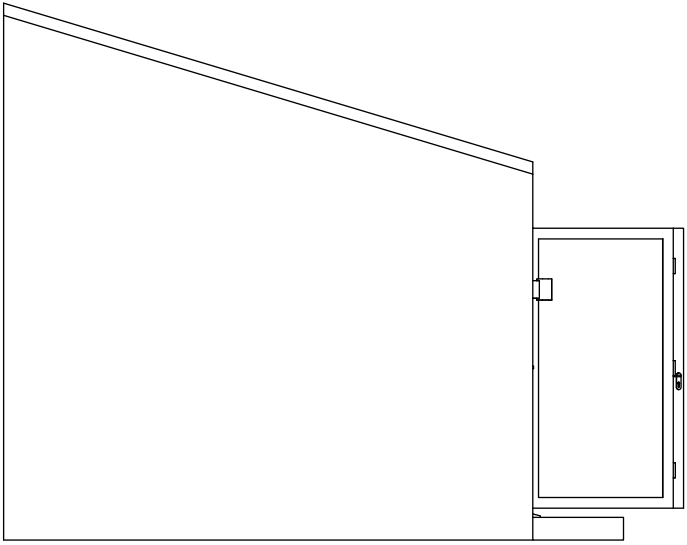

Right-side Elevation 1:50

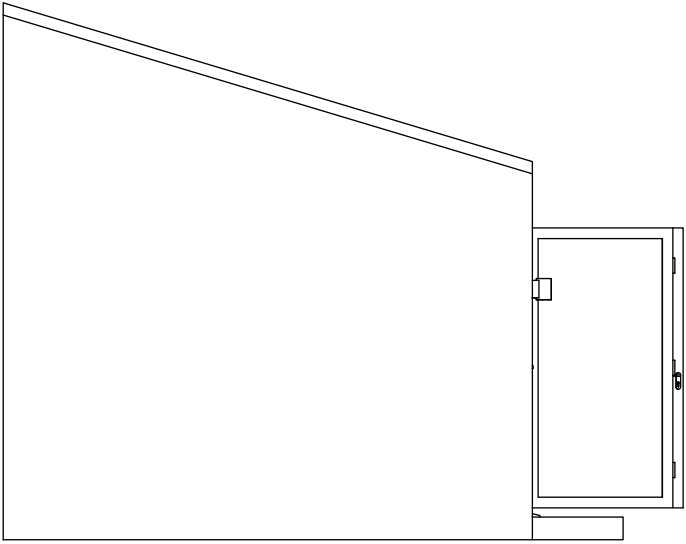

Proposed Floor Plan 1:50

PLANNING



Miniature Manors
Hathaways, Winterpit Lane,
Mannings Heath, Horsham,
West Sussex, RH13 6LZ
01403 273550 | 07769973937

Title:
Floor Plans and Elevations

Address:
The Goods Building, 93, Sunte
Avenue, Lindfield, RH16 2AB

Date: 09/06/2026 Rev: A
Scale: 1:50 @ A3 Dwg No: 001

