
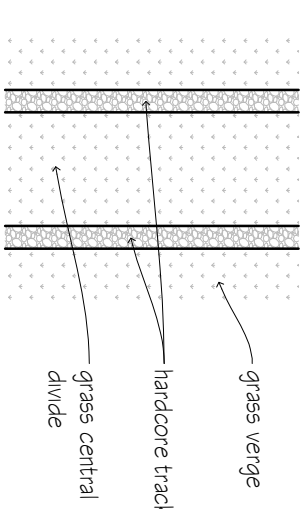
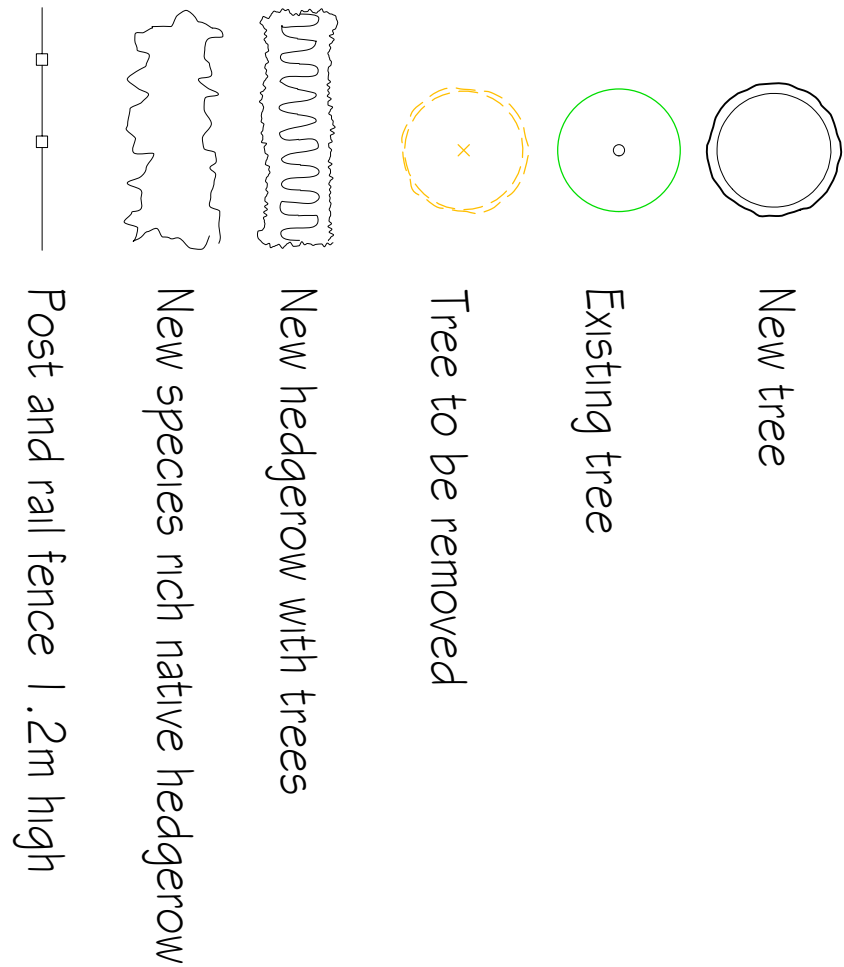


SECTION A-A
1:500

SECTION B-B
1:500

SECTION C-C
1:500

SITE PLAN
1:500

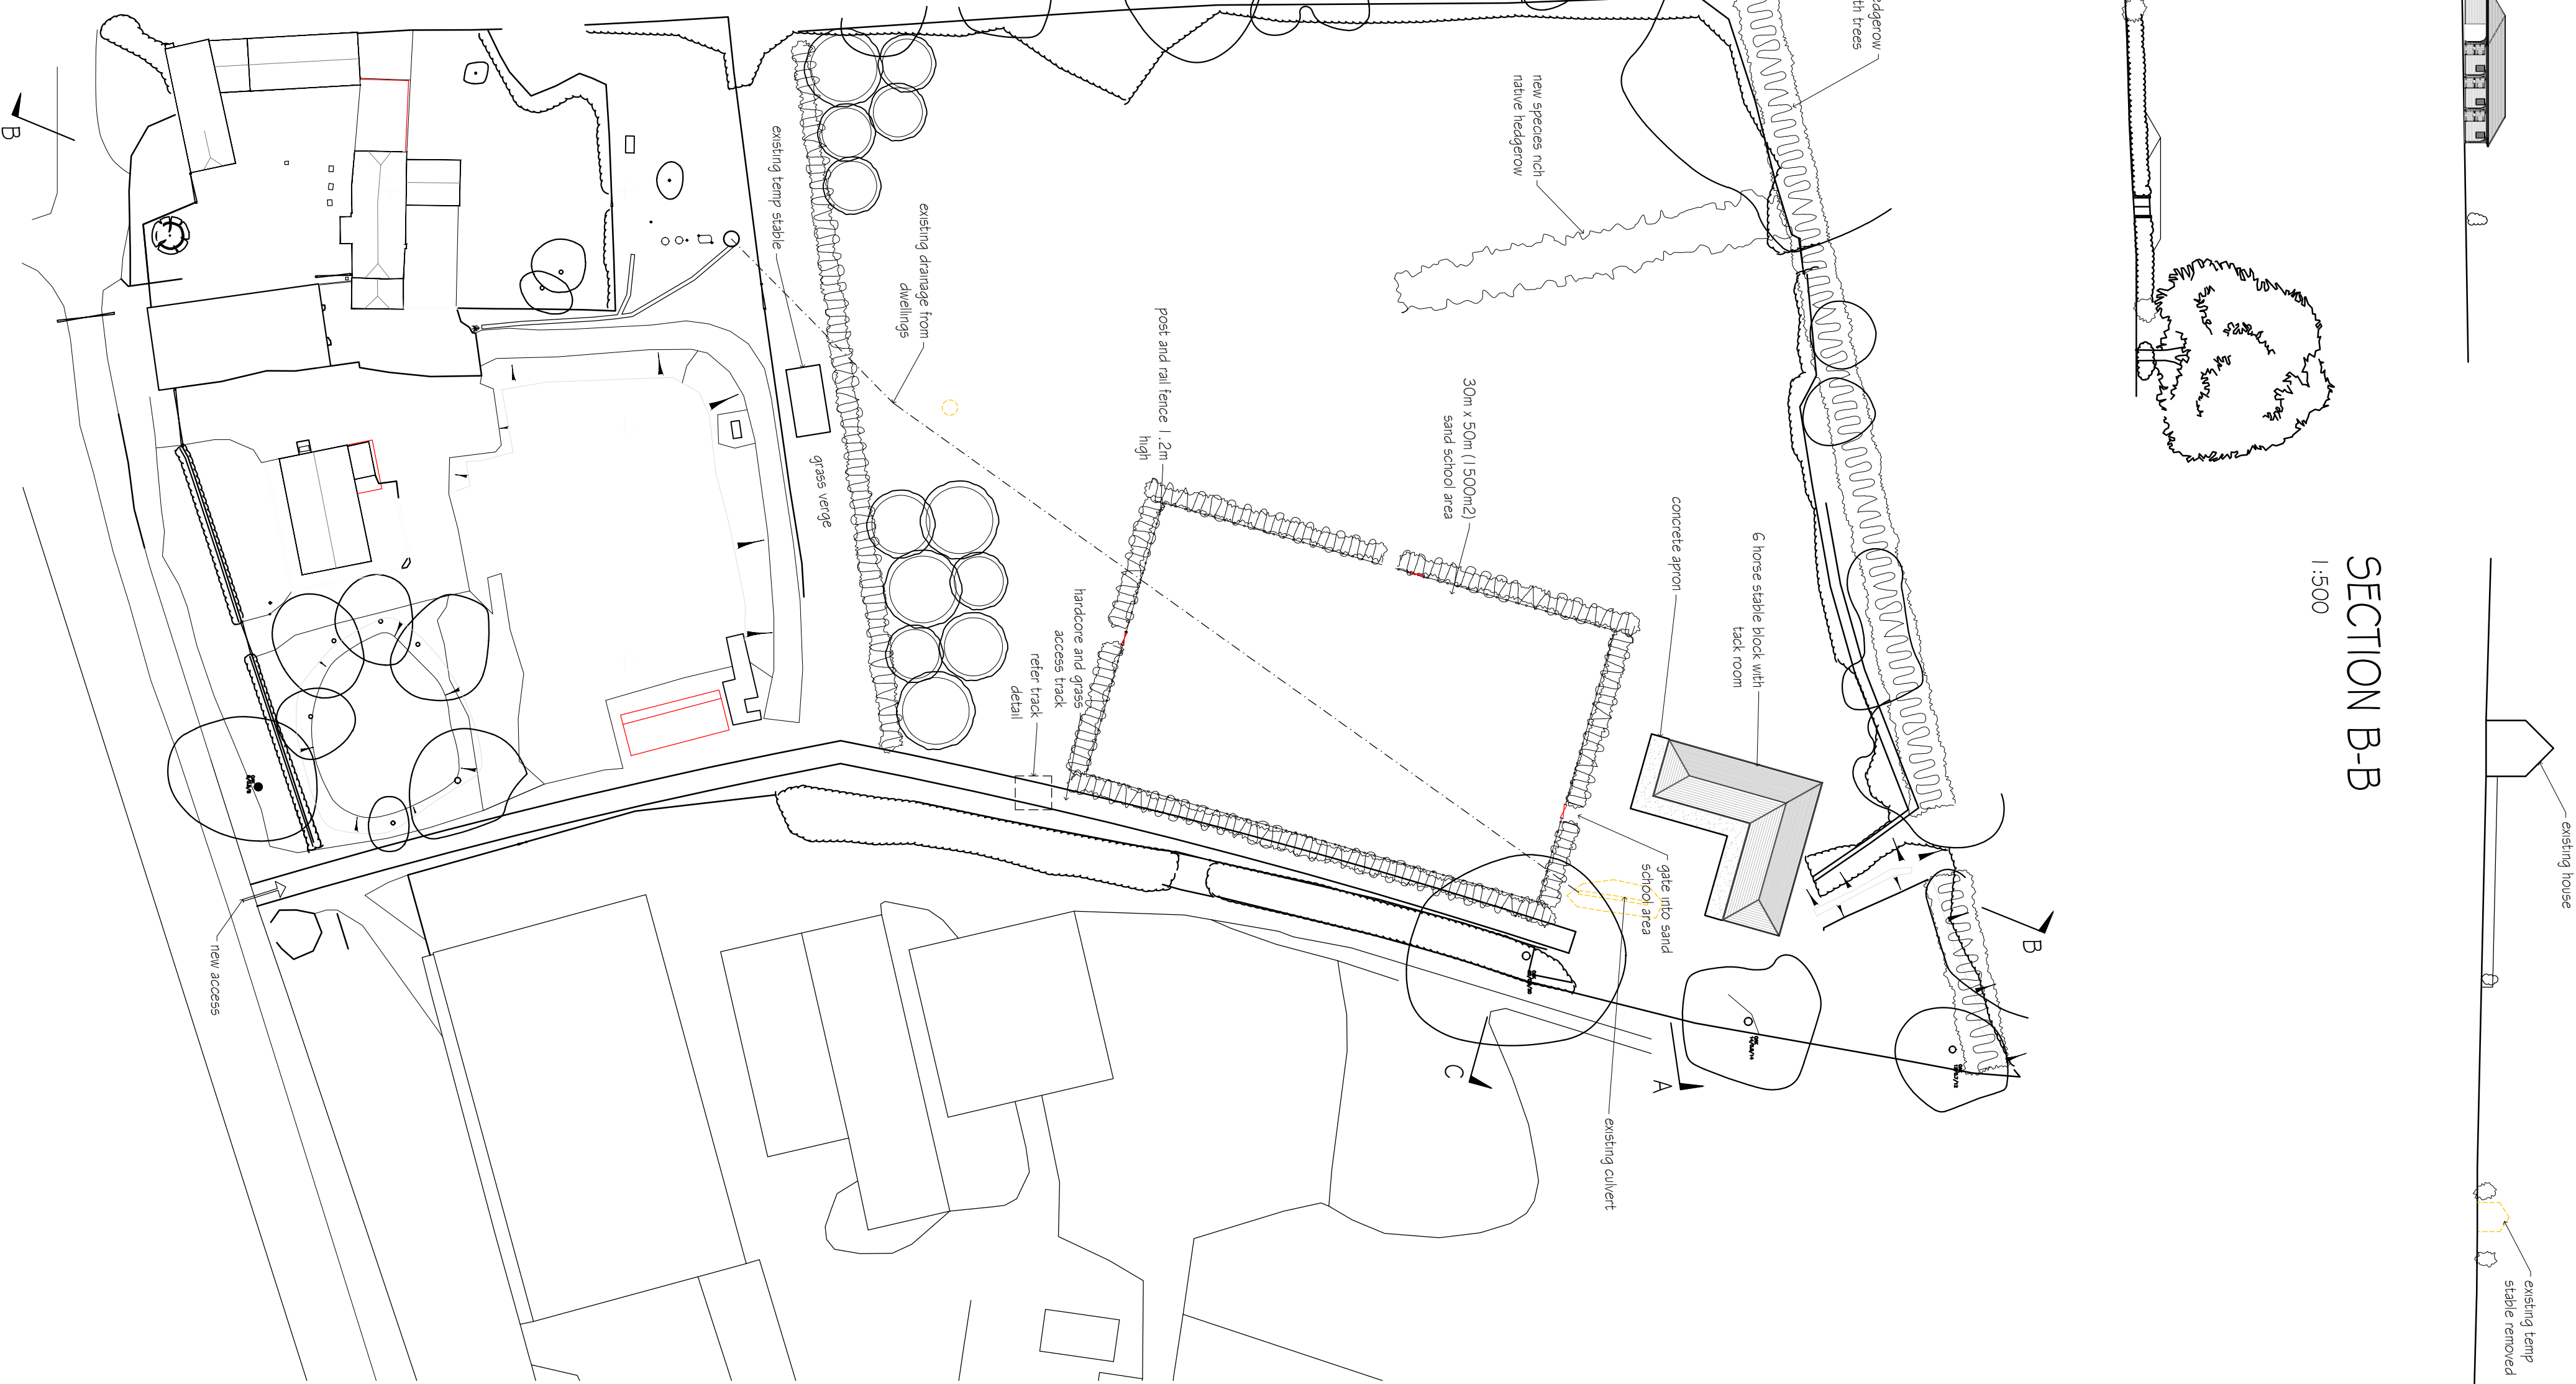

TRACK DETAIL
1:100


C	Manage amended	DB	29.05.26
B	Species added	DB	27.04.25
A	Title revised	DB	05.01.25
revisions		initial	date

Contractors, Sub Contractors and Suppliers are to check all relevant dimensions and levels of site and buildings before commencing any shop drawings or building work.
This drawing is copyright and may not be reproduced in any part of form without the written consent of Fowler Architecture and Planning

Project
THE FOAL BARN

Site Plan

scale	1:500 @A1	drawn by	db	date	Sept '25
drawing no	180506-500	rev	C		

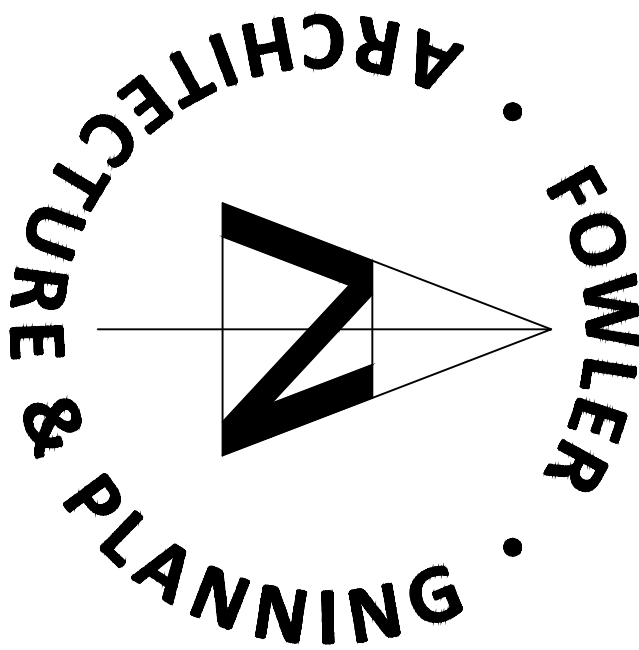

39 High Street
Pewsey
Wiltshire
SN9 5AF
tel (01672) 569444
fax (01672) 569488
enquires@faap.co.uk