




NOTE:
All measurements to be checked on site.
This drawing is prepared for planning purposes only.

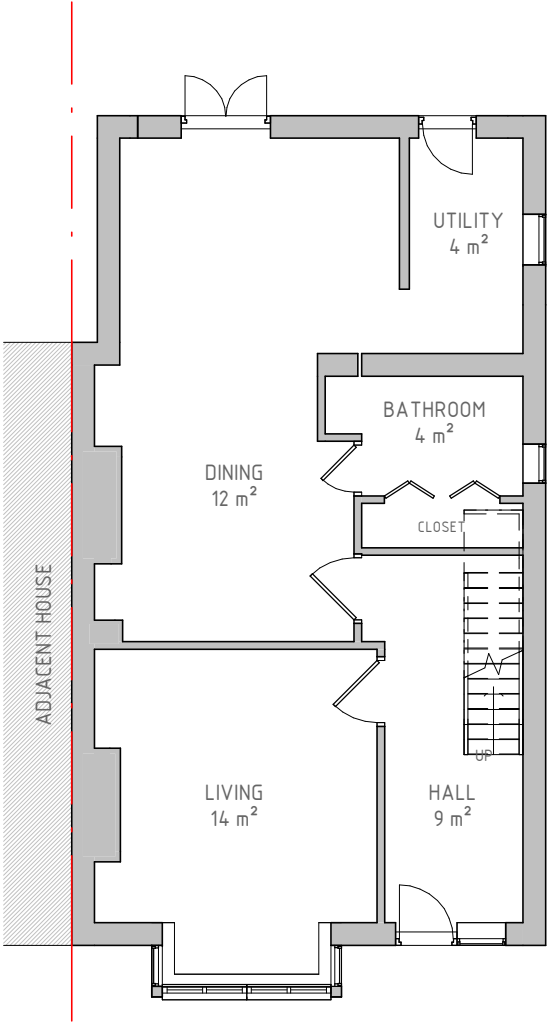

03/101 – EXISTING GROUND FLOOR PLAN
1 : 100

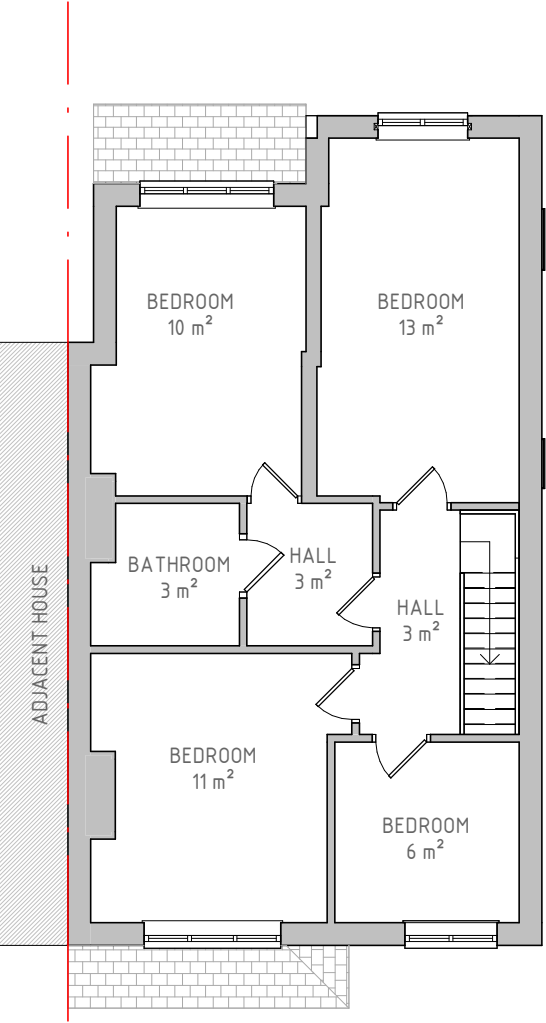

03/102 – EXISTING FIRST FLOOR PLAN
1 : 100

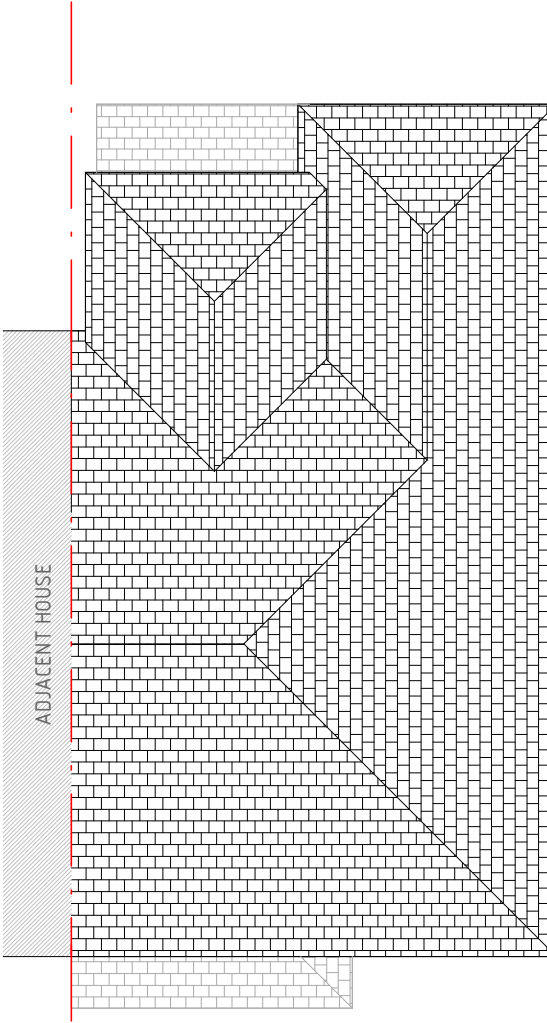

03/103 – EXISTING ROOF PLAN
1 : 100



VISUAL SCALE 1:100 @ A3

PROJECT NO.
830
PROJECT ADDRESS:
22 St Wilfreds Road Burgess Hill, RH15 8BD


SHEET NO: REV:
830/ 03
SCALE:

DRAWING TITLE:
EXISTING FLOOR PLANS
DATE:
JAN 2025


NOTE:
All measurements to be checked on site.
This drawing is prepared for planning purposes only.




04/201 - EXISTING FRONT ELEVATION
1: 100

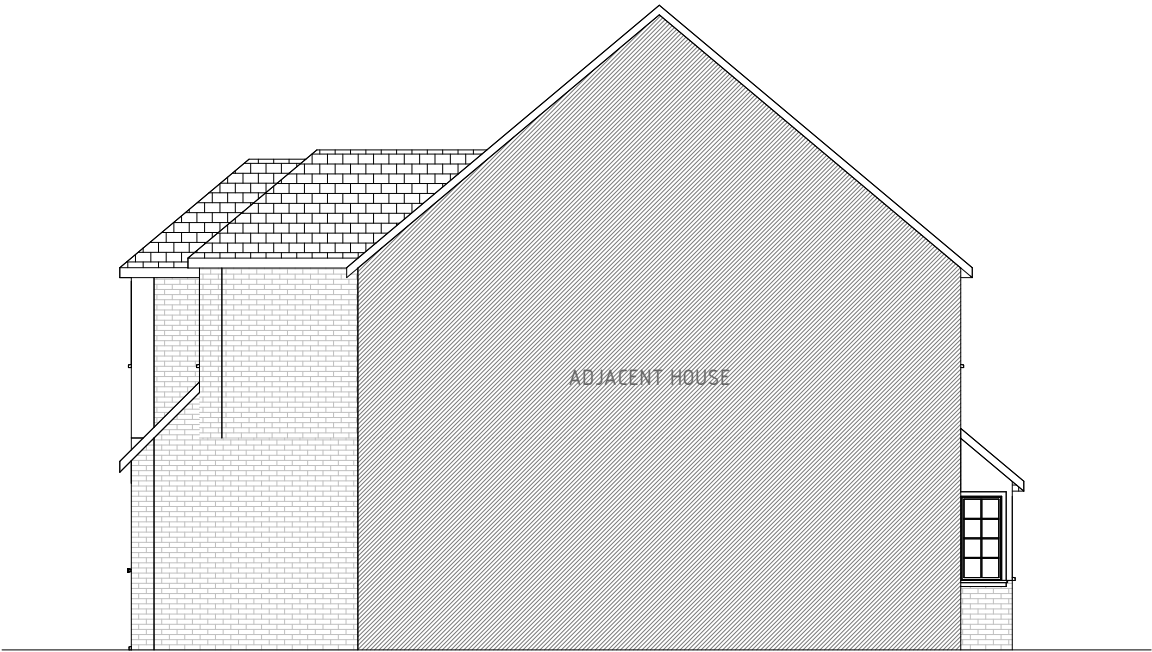


04/202 - EXISTING LEFT ELEVATION
1: 100

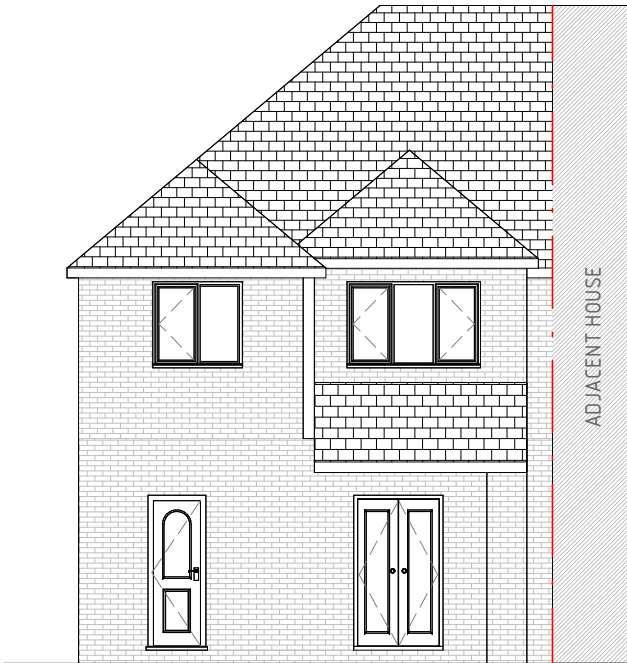

04/203 - EXISTING REAR ELEVATION
1: 100

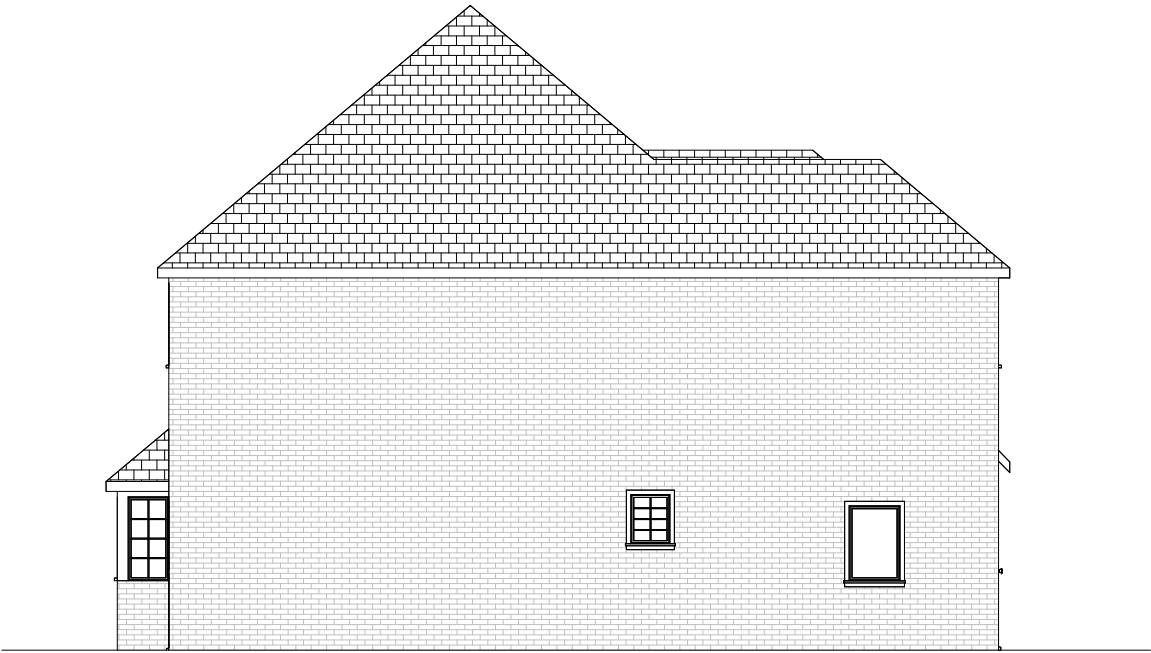

04/204 - EXISTING RIGHT ELEVATION
1: 100

 





VISUAL SCALE 1:100 @ A3

PROJECT NO.
830
PROJECT ADDRESS:
22 St Wilfreds Road Burgess Hill, RH15 8BD

SHEET NO: 830/ 04
REV:
SCALE:

DRAWING TITLE:
EXISTING ELEVATIONS
DATE:
JAN 2025

NOTE:
All measurements to be checked on site.
This drawing is prepared for planning purposes only.

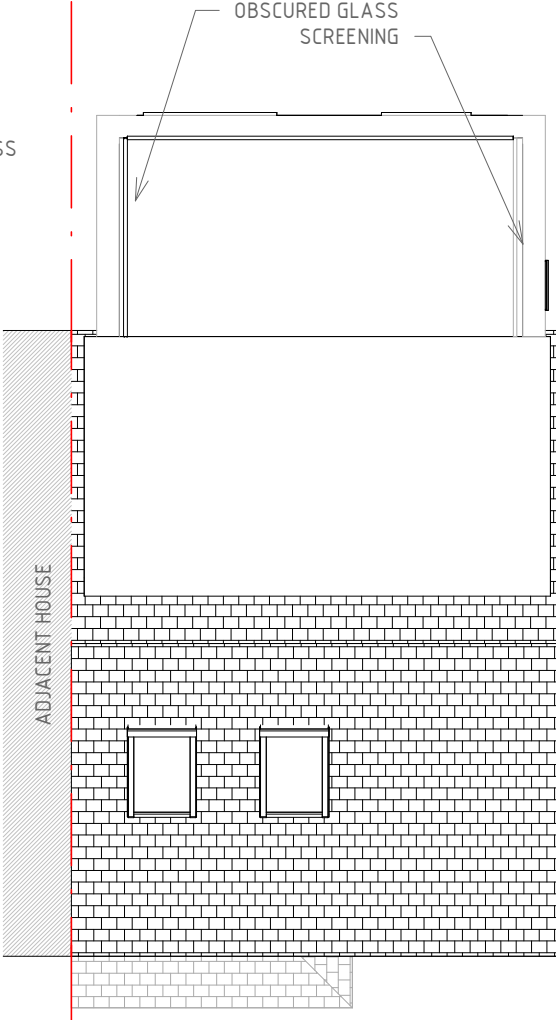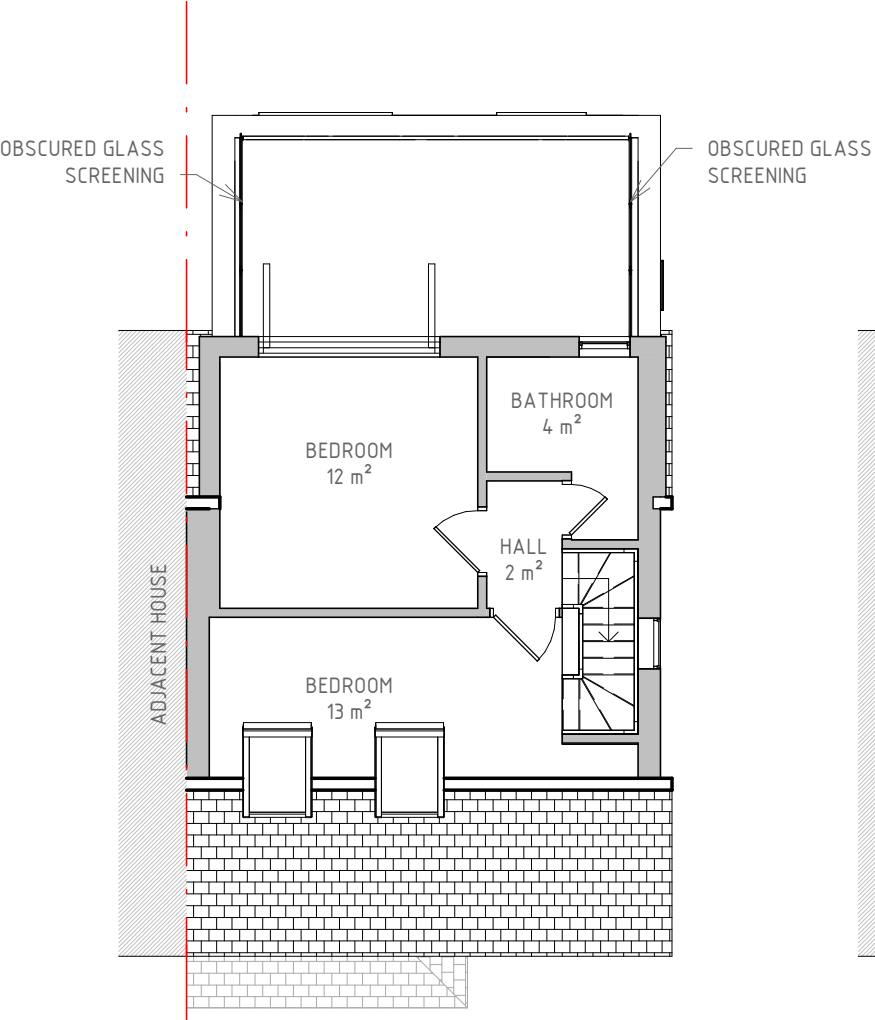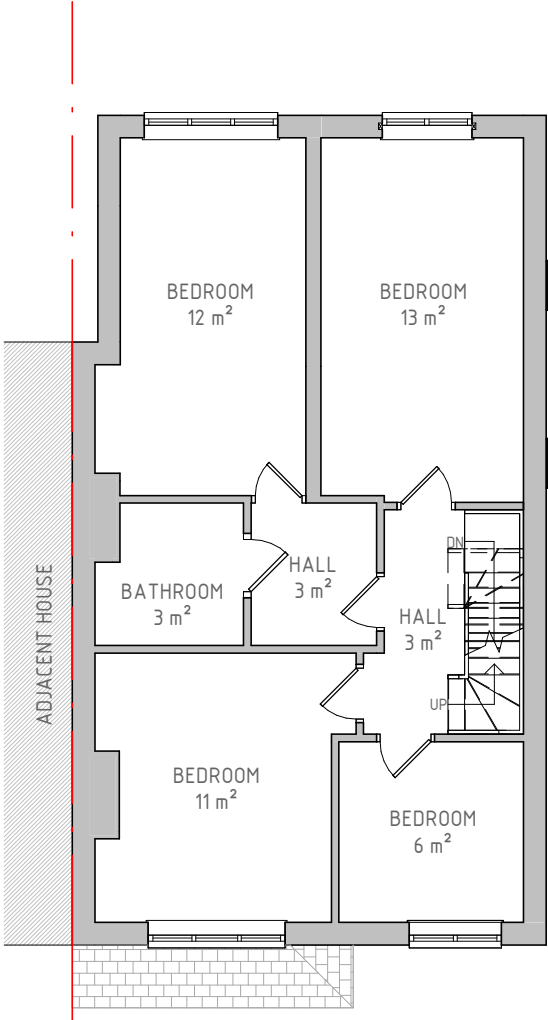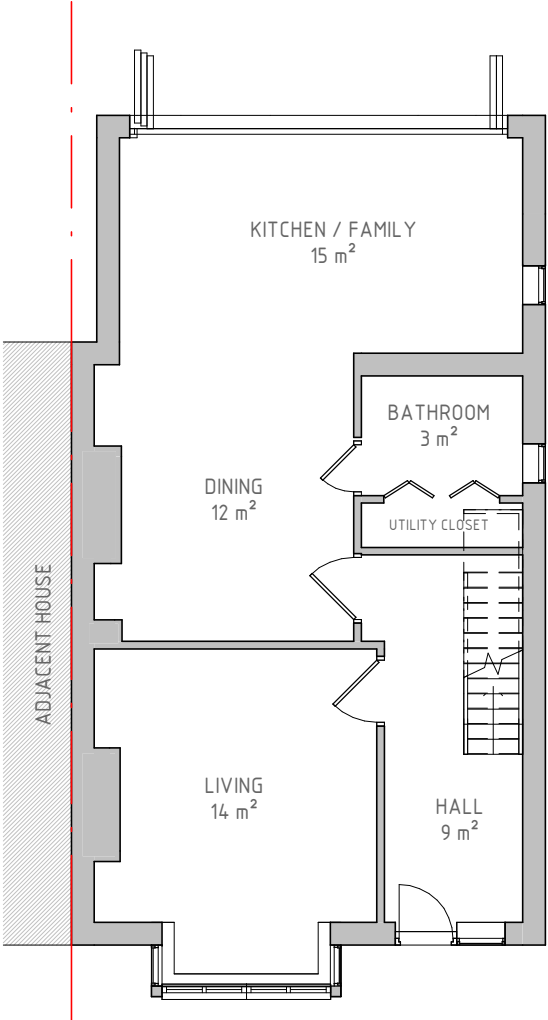


VISUAL SCALE 1:100 @ A3

PROJECT NO.
830
PROJECT ADDRESS:
22 St Wilfreds Road Burgess Hill, RH15 8BD


SHEET NO: 830/ 05
REV:
SCALE:

DRAWING TITLE:
PROPOSED FLOOR PLANS
DATE:
JAN 2025


NOTE:
All measurements to be checked on site.
This drawing is prepared for planning purposes only.

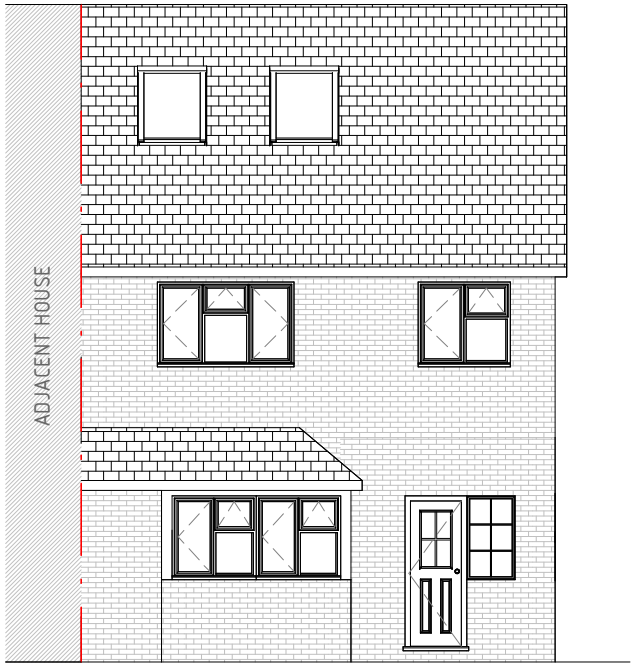

07/401 - PROPOSED FRONT ELEVATION
1 : 100

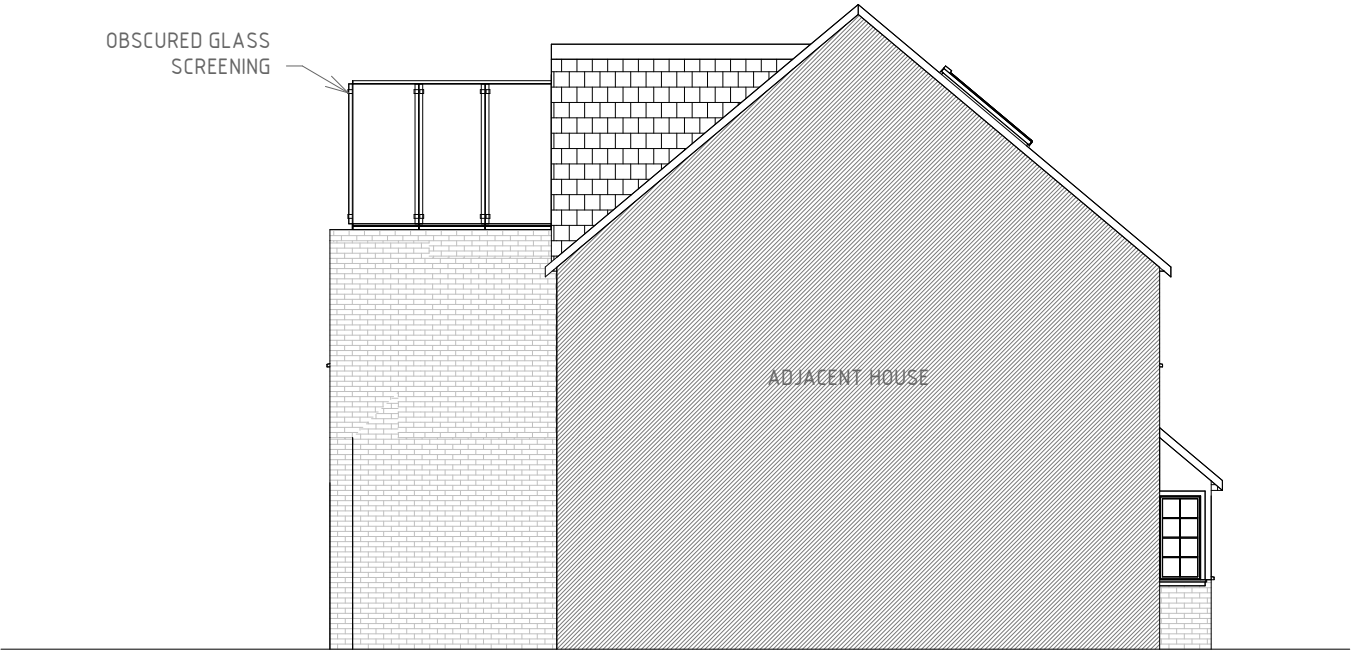

07/402 - PROPOSED LEFT ELEVATION
1 : 100

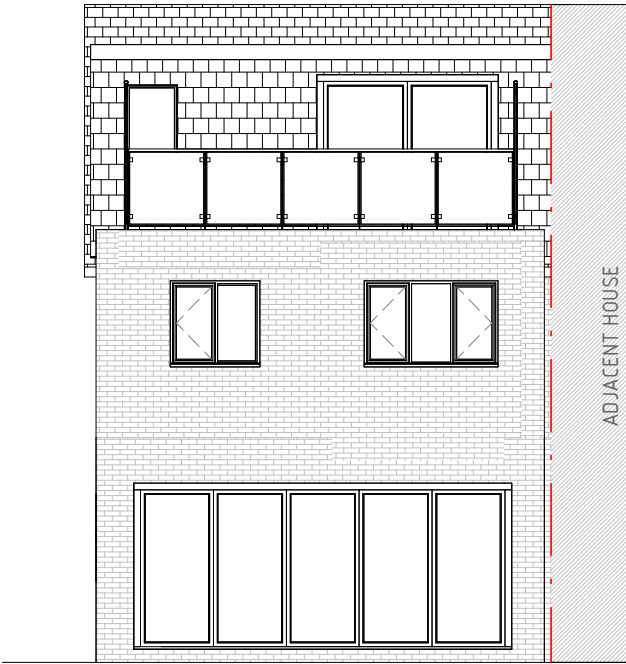

07/403 - PROPOSED REAR ELEVATION
1 : 100



07/404 - PROPOSED RIGHT ELEVATION
1 : 100




VISUAL SCALE 1:100 @ A3

PROJECT NO.
830
PROJECT ADDRESS:
22 St Wilfreds Road Burgess Hill, RH15 8BD


SHEET NO: 830/ 07
REV:
SCALE:

DRAWING TITLE:
PROPOSED ELEVATIONS
DATE:
JAN 2025


NOTE:
All measurements to be checked on site.
This drawing is prepared for planning purposes only.

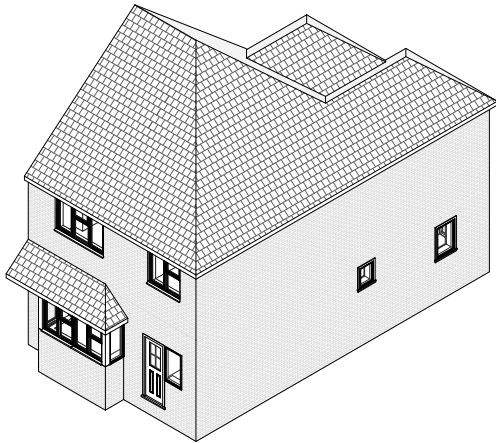


08/503 - EXISTING ROOF

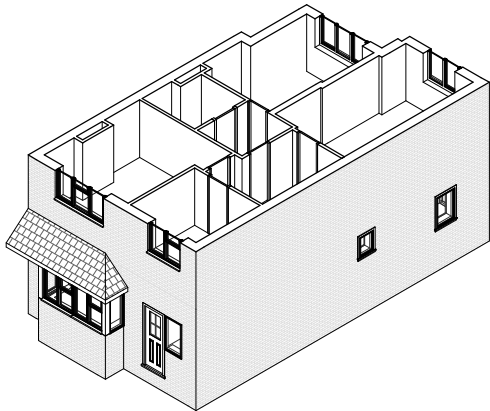

08/502 - EXISTING FIRST

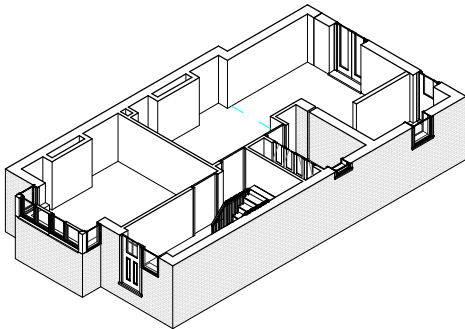

08/501 - EXISTING GROUND

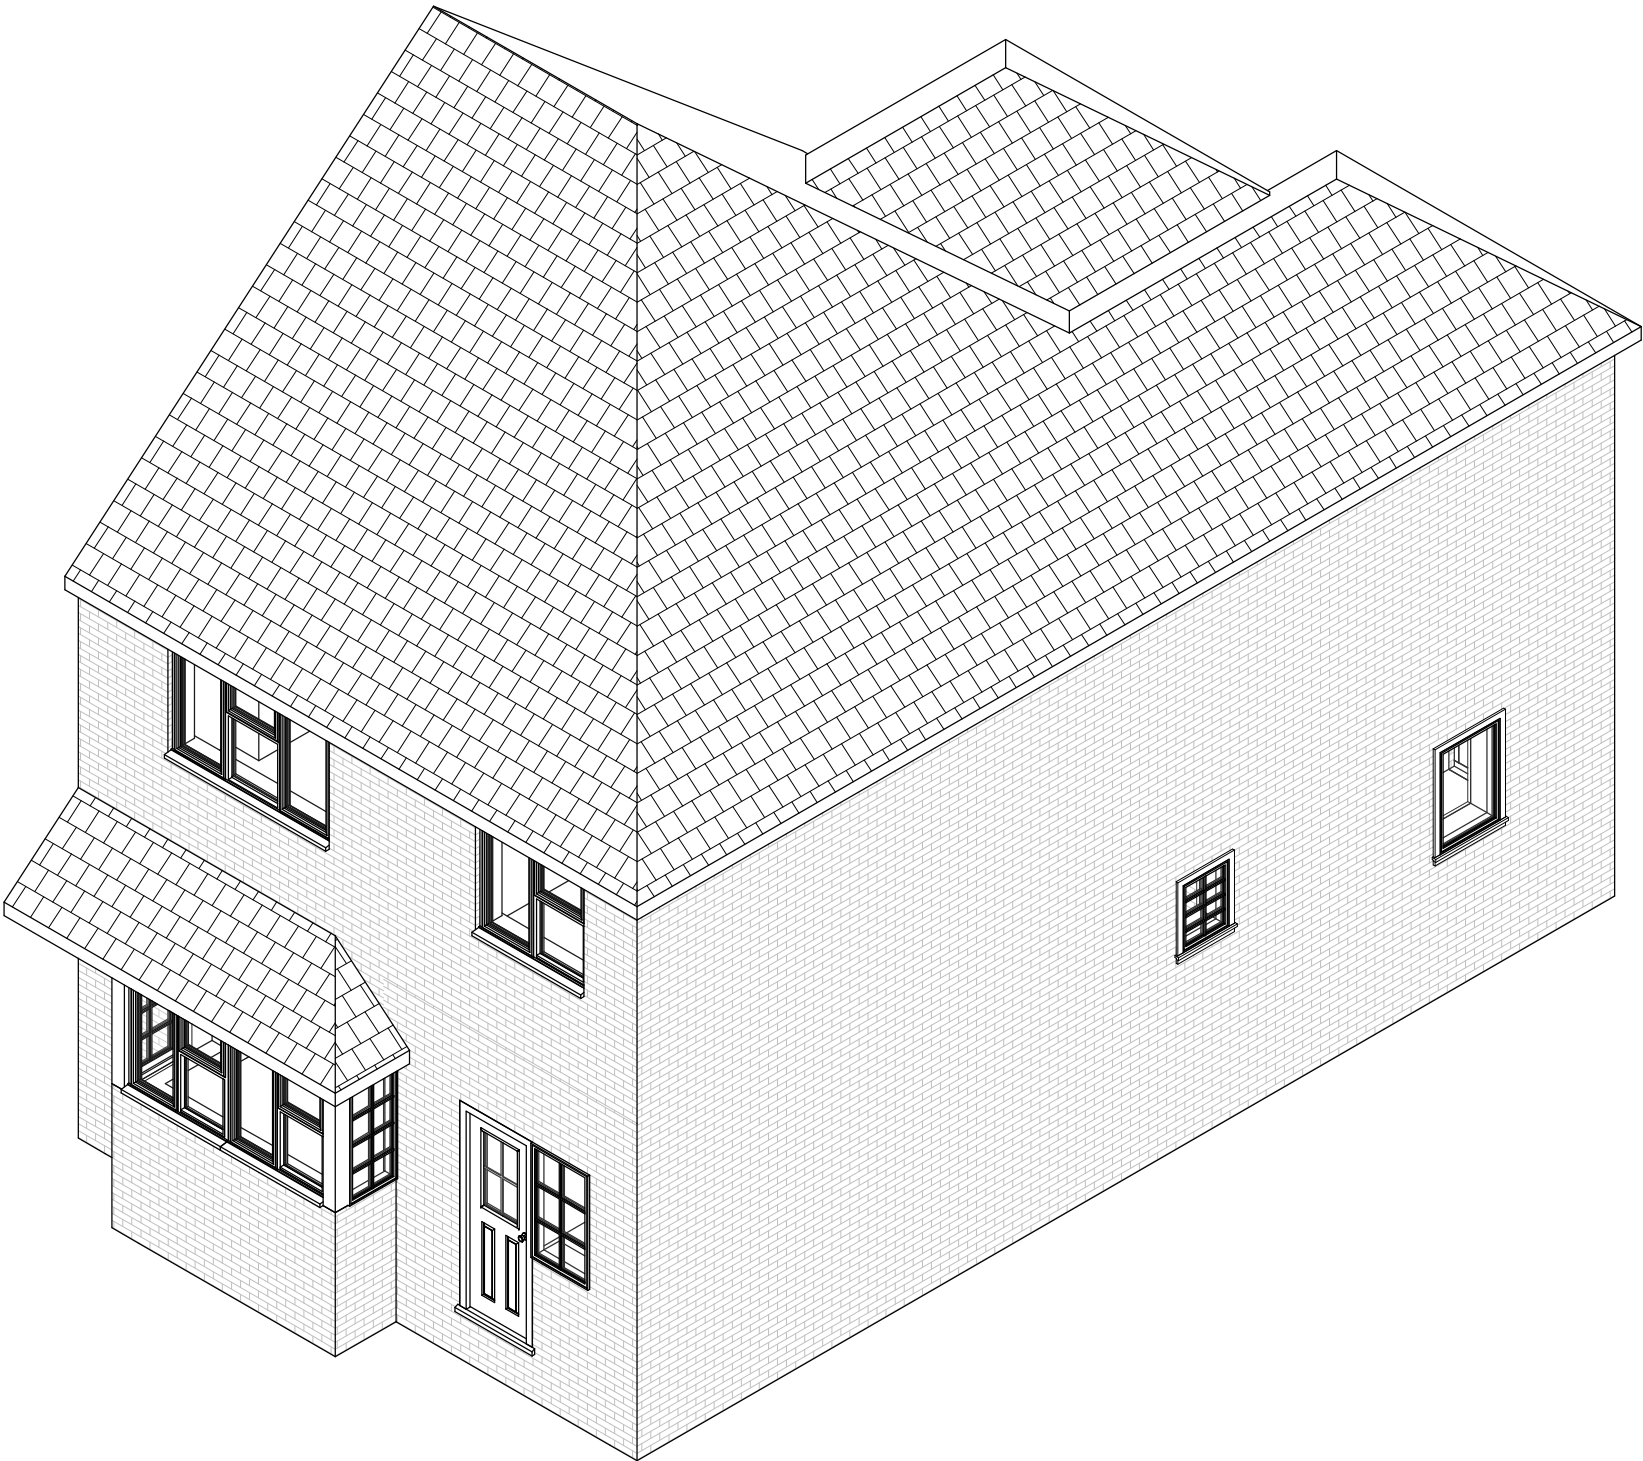


08/500 - EXISTING EXTERNAL

PROJECT NO.
830
PROJECT ADDRESS:
22 St Wilfreds Road Burgess Hill, RH15 8BD


SHEET NO: 830/ 08
REV:
SCALE:

DRAWING TITLE:
VISUALISATIONS
DATE:
JAN 2025


NOTE:
All measurements to be checked on site.
This drawing is prepared for planning purposes only.

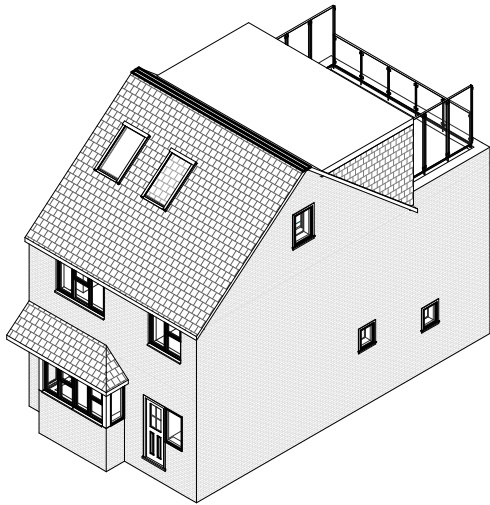


09/904 - PROPOSED ROOF

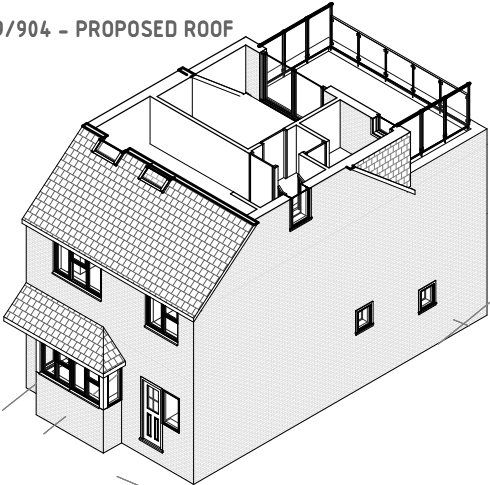


09/903 - PROPOSED SECOND

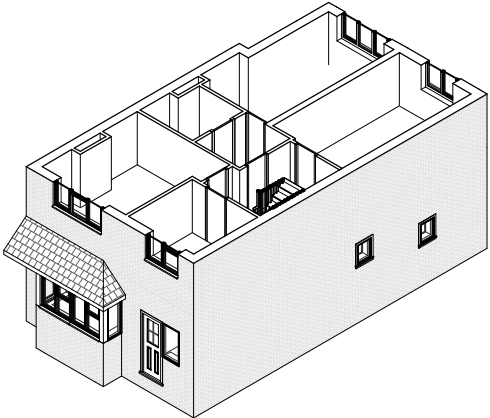

09/902 - PROPOSED FIRST

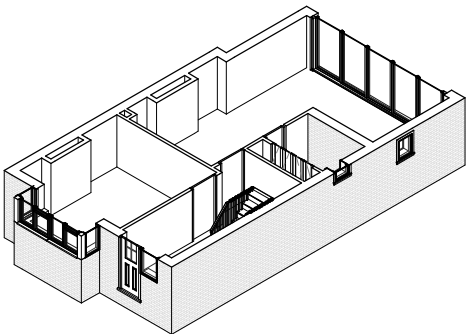

09/901 - PROPOSED GROUND

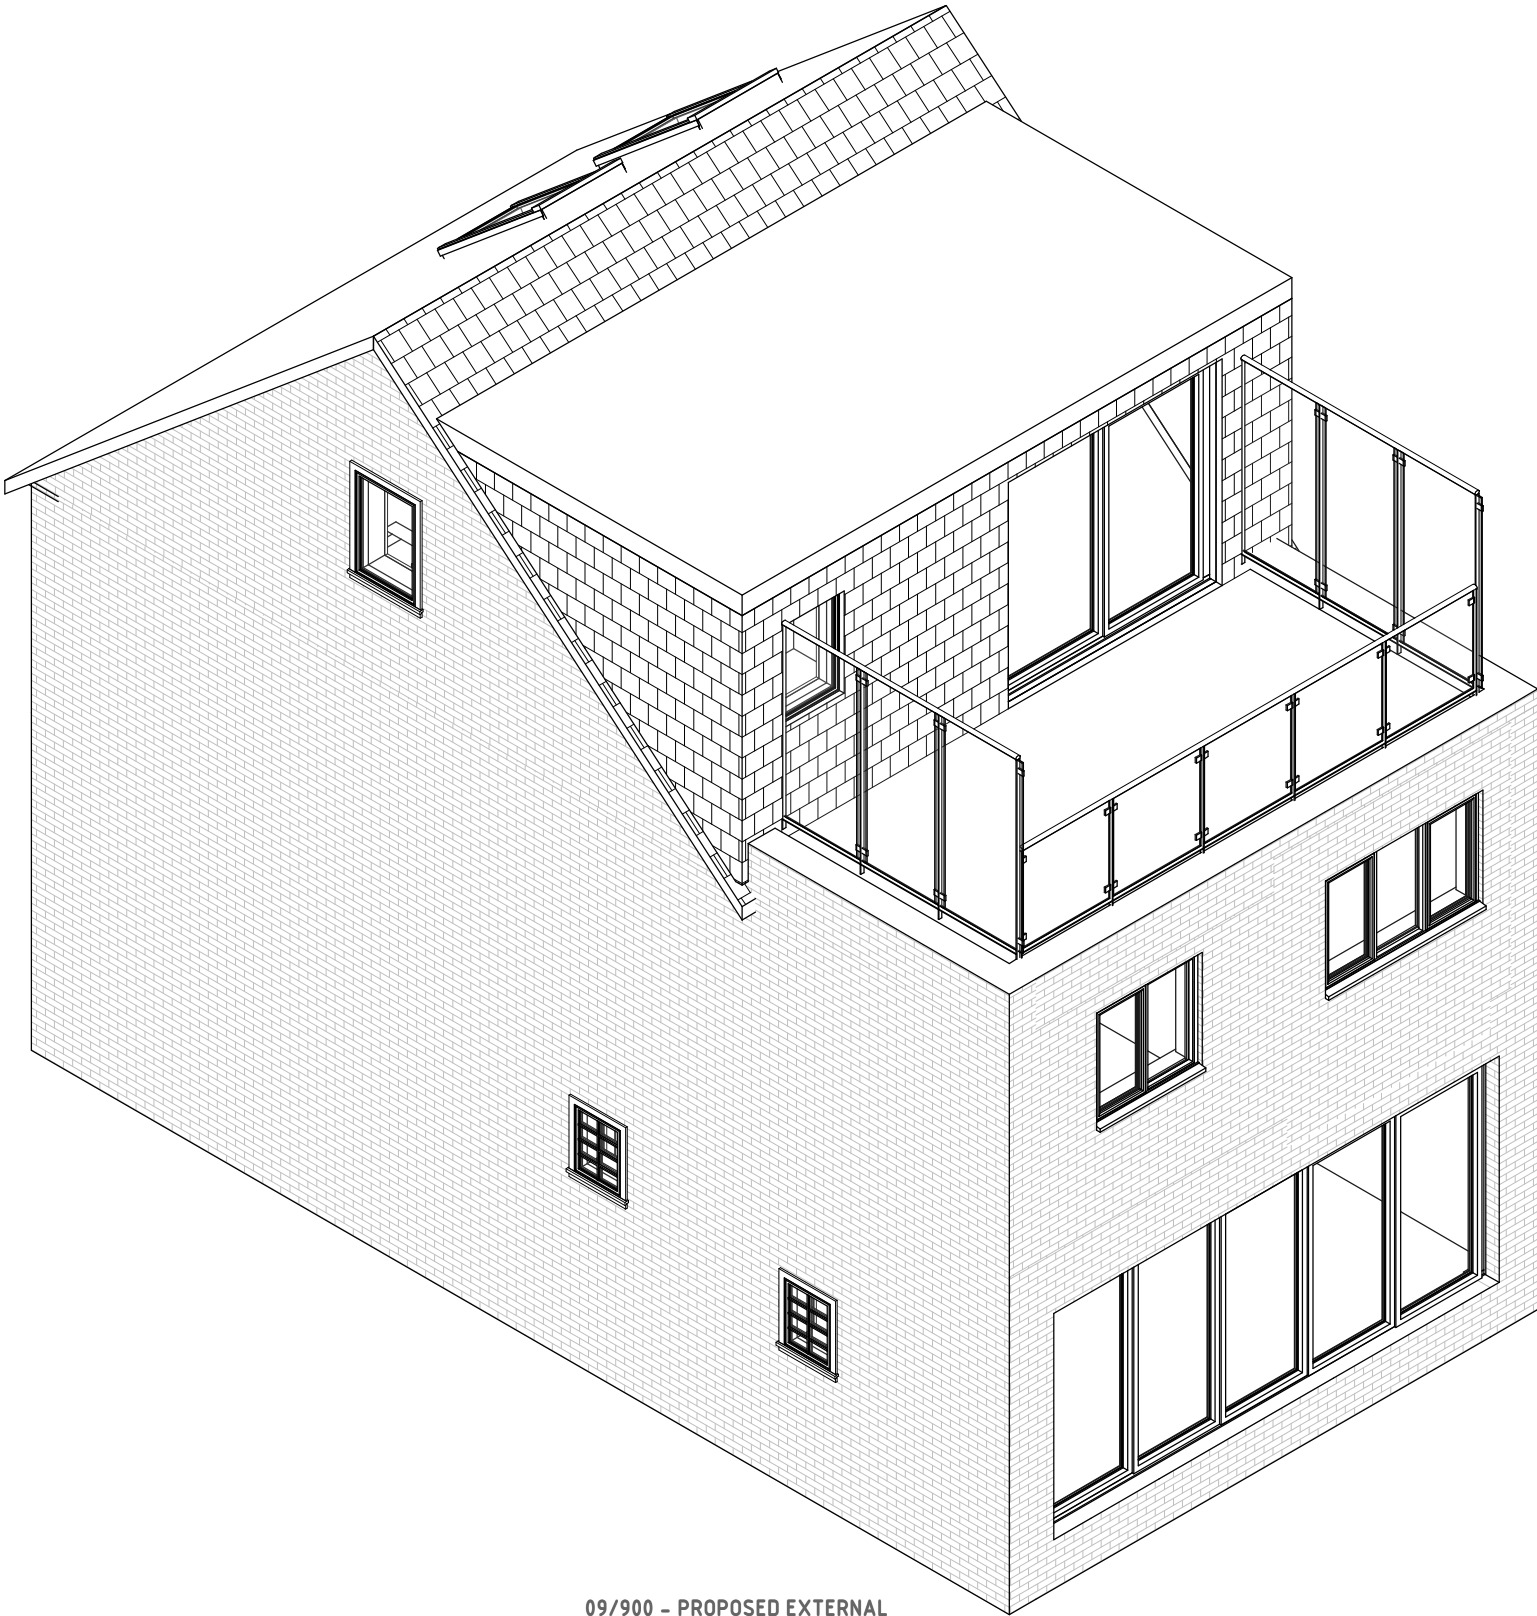

09/900 - PROPOSED EXTERNAL

PROJECT NO.
830

PROJECT ADDRESS:
22 St Wilfreds Road Burgess Hill, RH15 8BD

SHEET NO: REV:
830/ 09

SCALE:

DRAWING TITLE:
VISUALISATIONS

DATE:
JAN 2025