



LANDSCAPE PLAN & vehicle visibility plays

scale 1:100

OAKHURST:



INDICATIVE FRONT ELEVATION (REFUSE / RECYCLING)- DETAIL

scale 1:50


DETAIL 1 - laid turf




DETAIL 2 - permeable paving



DETAIL 3 - golden privet hedge

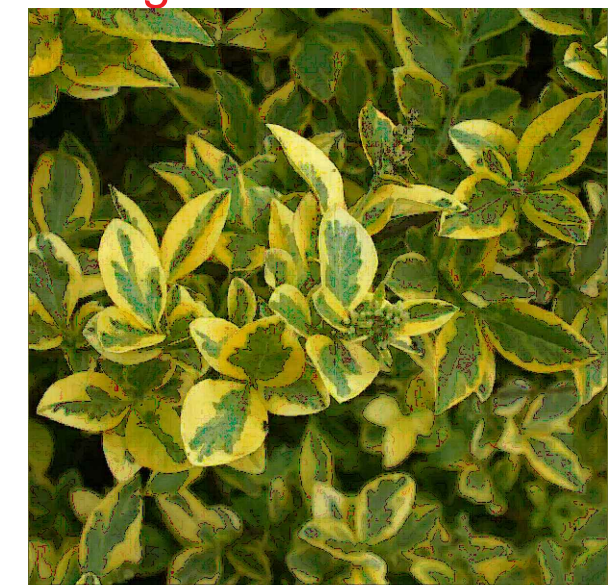

DETAIL 4 - Brett Paving Concrete

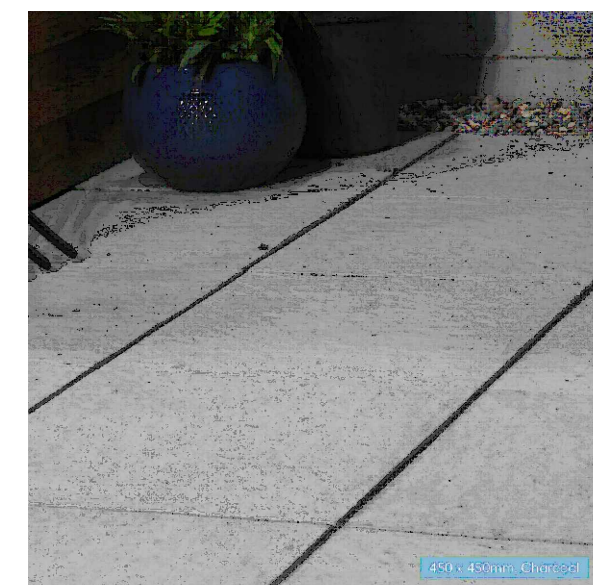

DETAIL 5 - concrete



DETAIL 6 - glass balustrade




DETAIL 7 - Treated Superlap Fence Panel



DETAIL 8 - Treated Superlap Fence Panel



DETAIL 9 - Metal Balustrade

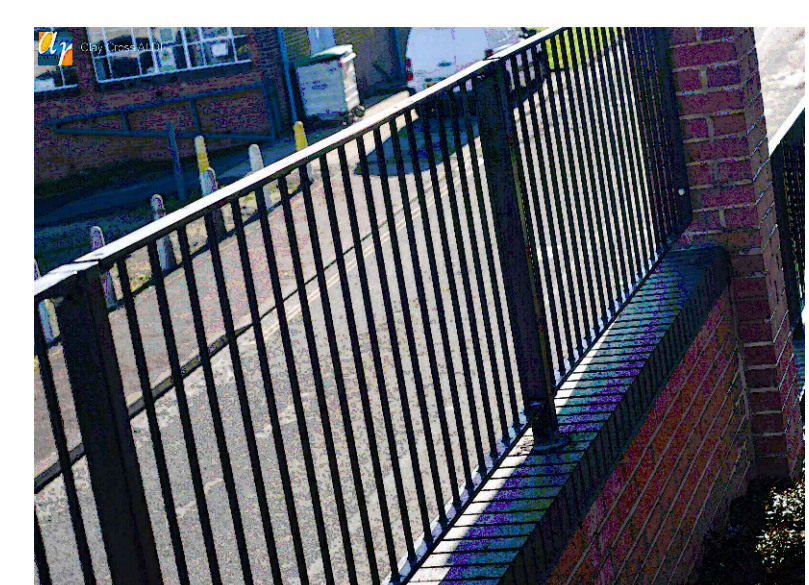

Notes
1. All dimensions must be checked on site and not scaled from this drawing.
2. This drawing remains the copyright of CAF Constructions LTD and may not be duplicated or issued without permission.
3. Any discrepancies between this drawing and other documents or drawings to be relayed to CAF Constructions LTD without delay.
4. This drawing is to be read in conjunction with drawing Nos.

c	28.01.2023	Flat Entrance Position
B	30.06.2022	Building control Drawings
A	08.07.2021	Setting Out
	Date	Revisions

CEEMAF CONSTRUCTION LIMITED
Unit 19 E & D,
Battlers Green Farm,
Radlett WD7 8PH
Telephone: 02089539701
Fax: 02089539701
Mobile: 07882963805
E-mail: cafinvest@yahoo.co.uk

Client Details
Mr Roger Fine

Project Title

Oakhurst,
Maypole Road,
East Grinstead,
RH19 1HL

Drawing Title
LANDSCAPE PLAN

Scale	Client/Project No	Rev.
1:100 @ A1	CAF/148	
Date		
JULY 2024		
Drawn		
ICF		