




Proposed Front Elevation
Scale - 1:100@A1




Proposed Side Elevation
Scale - 1:100@A1

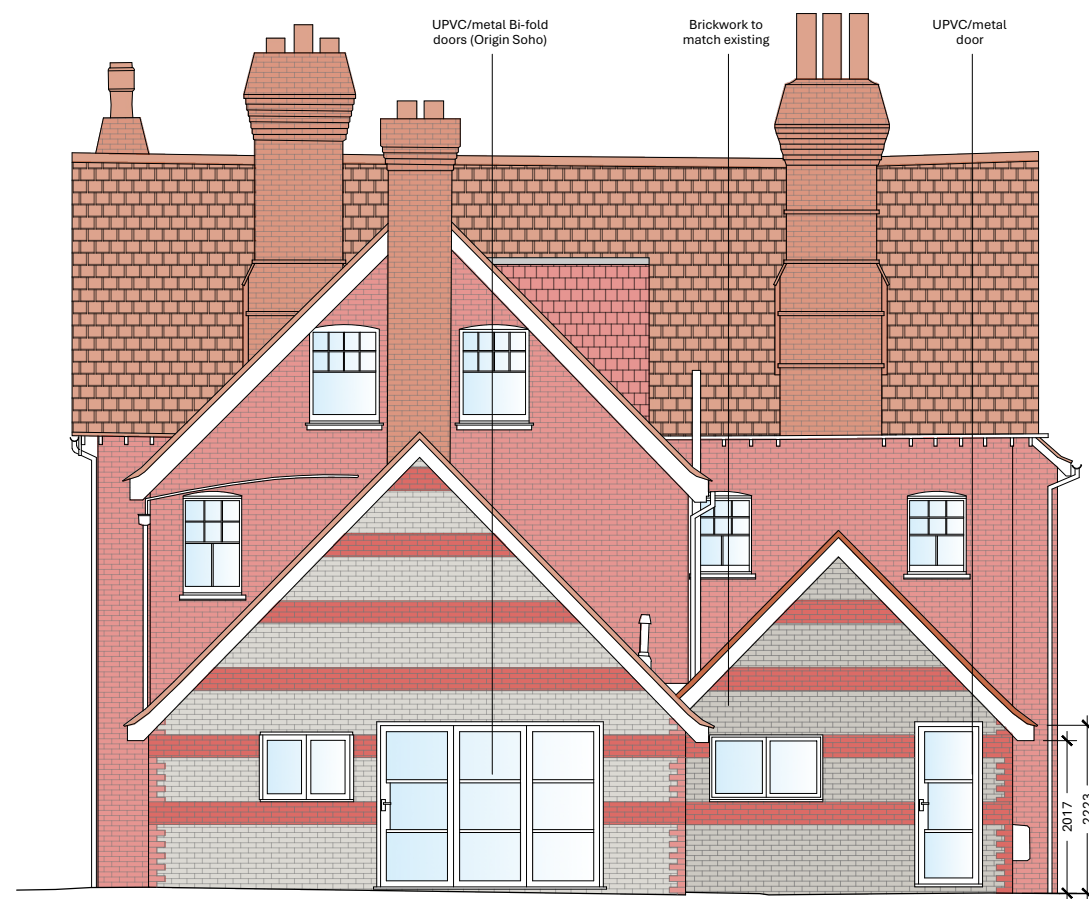

Proposed Rear Elevation
Scale - 1:100@A1



Proposed Side Elevation
Scale - 1:100@A1

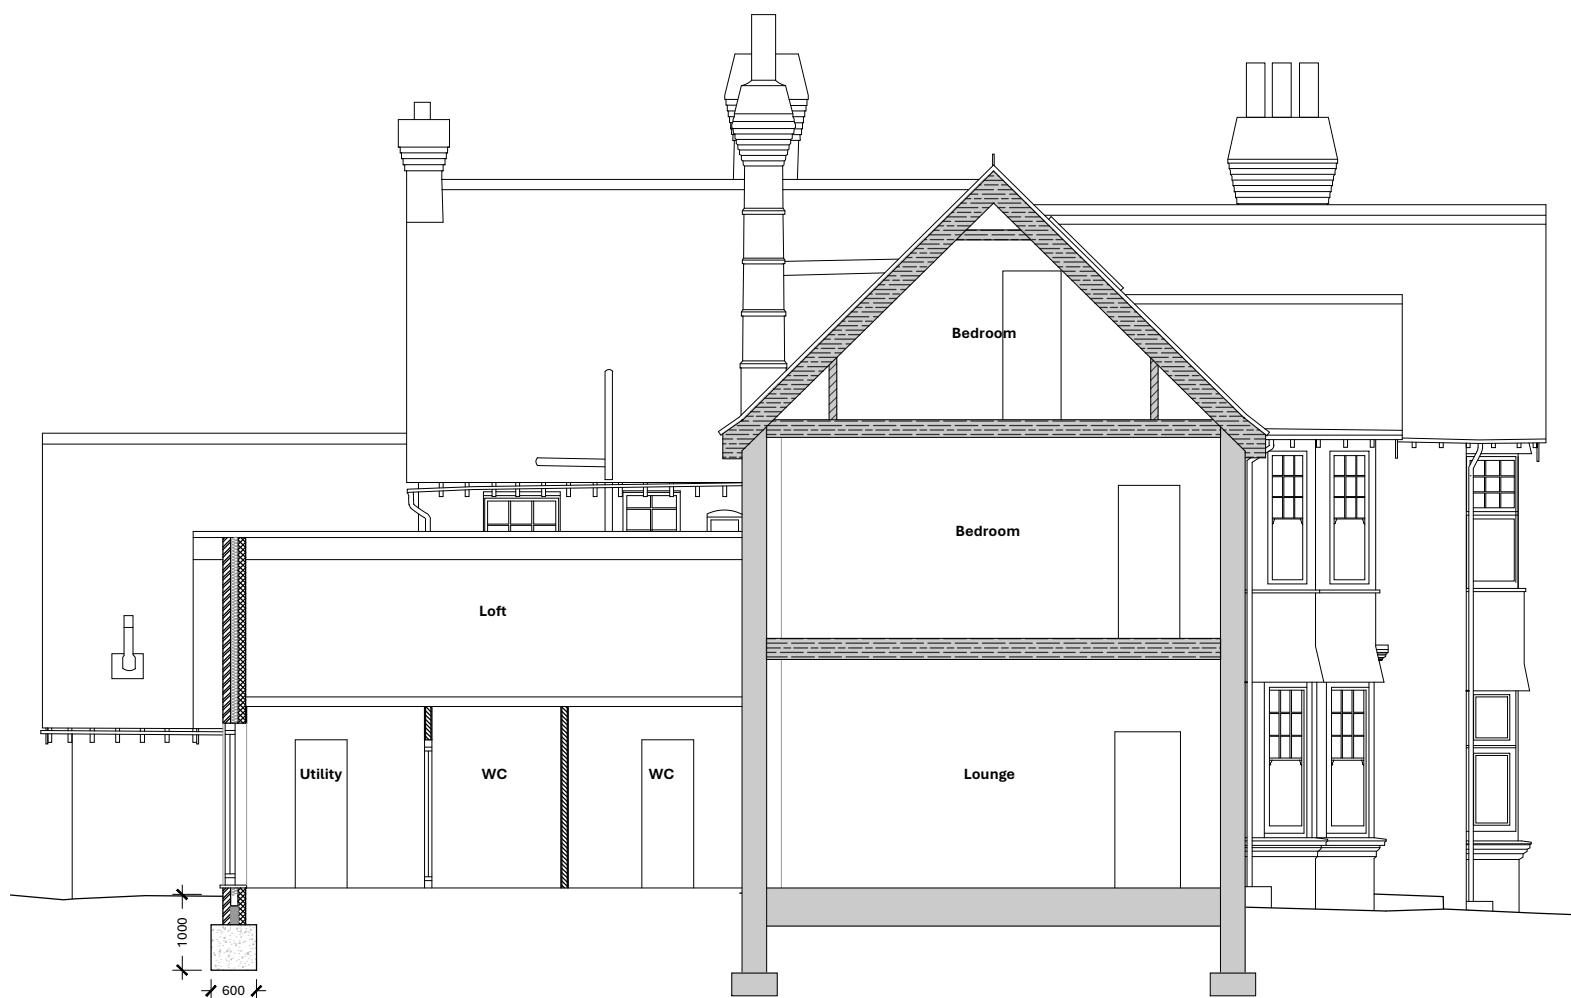

Proposed Section A-A
Scale - 1:100@A1




Proposed Section B-B
Scale - 1:100@A1

SCALE BAR (METRES) 1:100@A1
0 1 2 3 4 5 6 7 8 9 10

COPYRIGHT ©
DETAILS OF THIS DRAWING ARE THE COPYRIGHT OF ASPIRE ARCHITECTURE & SURVEYING LTD AND MUST NOT BE REPRODUCED OR COPIED WITHOUT PRIOR WRITTEN CONSENT.
ANY ERRORS OR OMISSIONS ARE TO BE REPORTED TO THE ARCHITECT IMMEDIATELY.
ALL PROPOSED ROAD AND JUNCTION ALTERATIONS SUBJECT TO HIGHWAYS ENGINEERS DETAILED DESIGN.
REMOVAL OF ANY EXISTING TREE AND LANDSCAPED AREAS SUBJECT TO NEGOTIATIONS WITH LOCAL AUTHORITY PLANNING DEPT AND OTHER STATUTORY CONTROLS.
ALL DRAWINGS TO BE READ IN CONJUNCTION WITH STRUCTURAL ENGINEERS DRAWINGS AND ALL RELATED ARCHITECTS AND CONSULTANT DRAWINGS AND OTHER RELEVANT INFORMATION.
ANY CHANGES TO THE DRAWN DESIGN DURING CONSTRUCTION WORK SHOULD BE RECORDED AND REPORTED TO THE DESIGNER IMMEDIATELY.
ASPIRE ARCHITECTURAL & SURVEYING LTD WILL NOT TAKE RESPONSIBILITY FOR ANY VARIATION MADE BY OTHERS TO THE DESIGN AND CONSTRUCTION DETAIL CONTAINED WITHIN THIS DRAWING.

REV	DATE	VARIATION

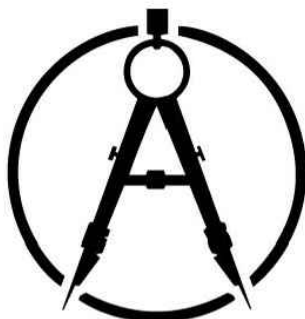

ASPIRE
Architecture & Surveying

www.aspireas.co.uk
Office 3, Richmond House,
Forsyth Road,
Woking,
Surrey
GU21 5SB
TEL: 01932 988520

Project High Garth, Stockcroft Road, Balcombe, Haywards Heath, West Sussex, RH17 6LG		
Title Proposed Elevations and Sections		
Drawn By AG	Checked Aspire	Date May 26
Drawing Number 2753-115	Revision	Scale Varies@A1
Client -		

Planning