




BELMONT DESIGNS
ARCHITECTURAL PRACTICE

james@belmont-designs.co.uk
www.belmont-designs.co.uk
37 Ashenground Road
Haywards Heath
RH16 4PS
Tel: 01444 455161 Mobile 07885 387900

NOTES

DO NOT SCALE OFF THIS DRAWING.

CHECK ALL DIMENSIONS ON SITE BEFORE ANY WORK IS COMMENCED.
ALL GOODS MATERIALS AND WORKMANSHIP MUST CONFORM WITH CURRENT BUILDING REGULATIONS, BRITISH STANDARDS AND CODES OF PRACTICE.

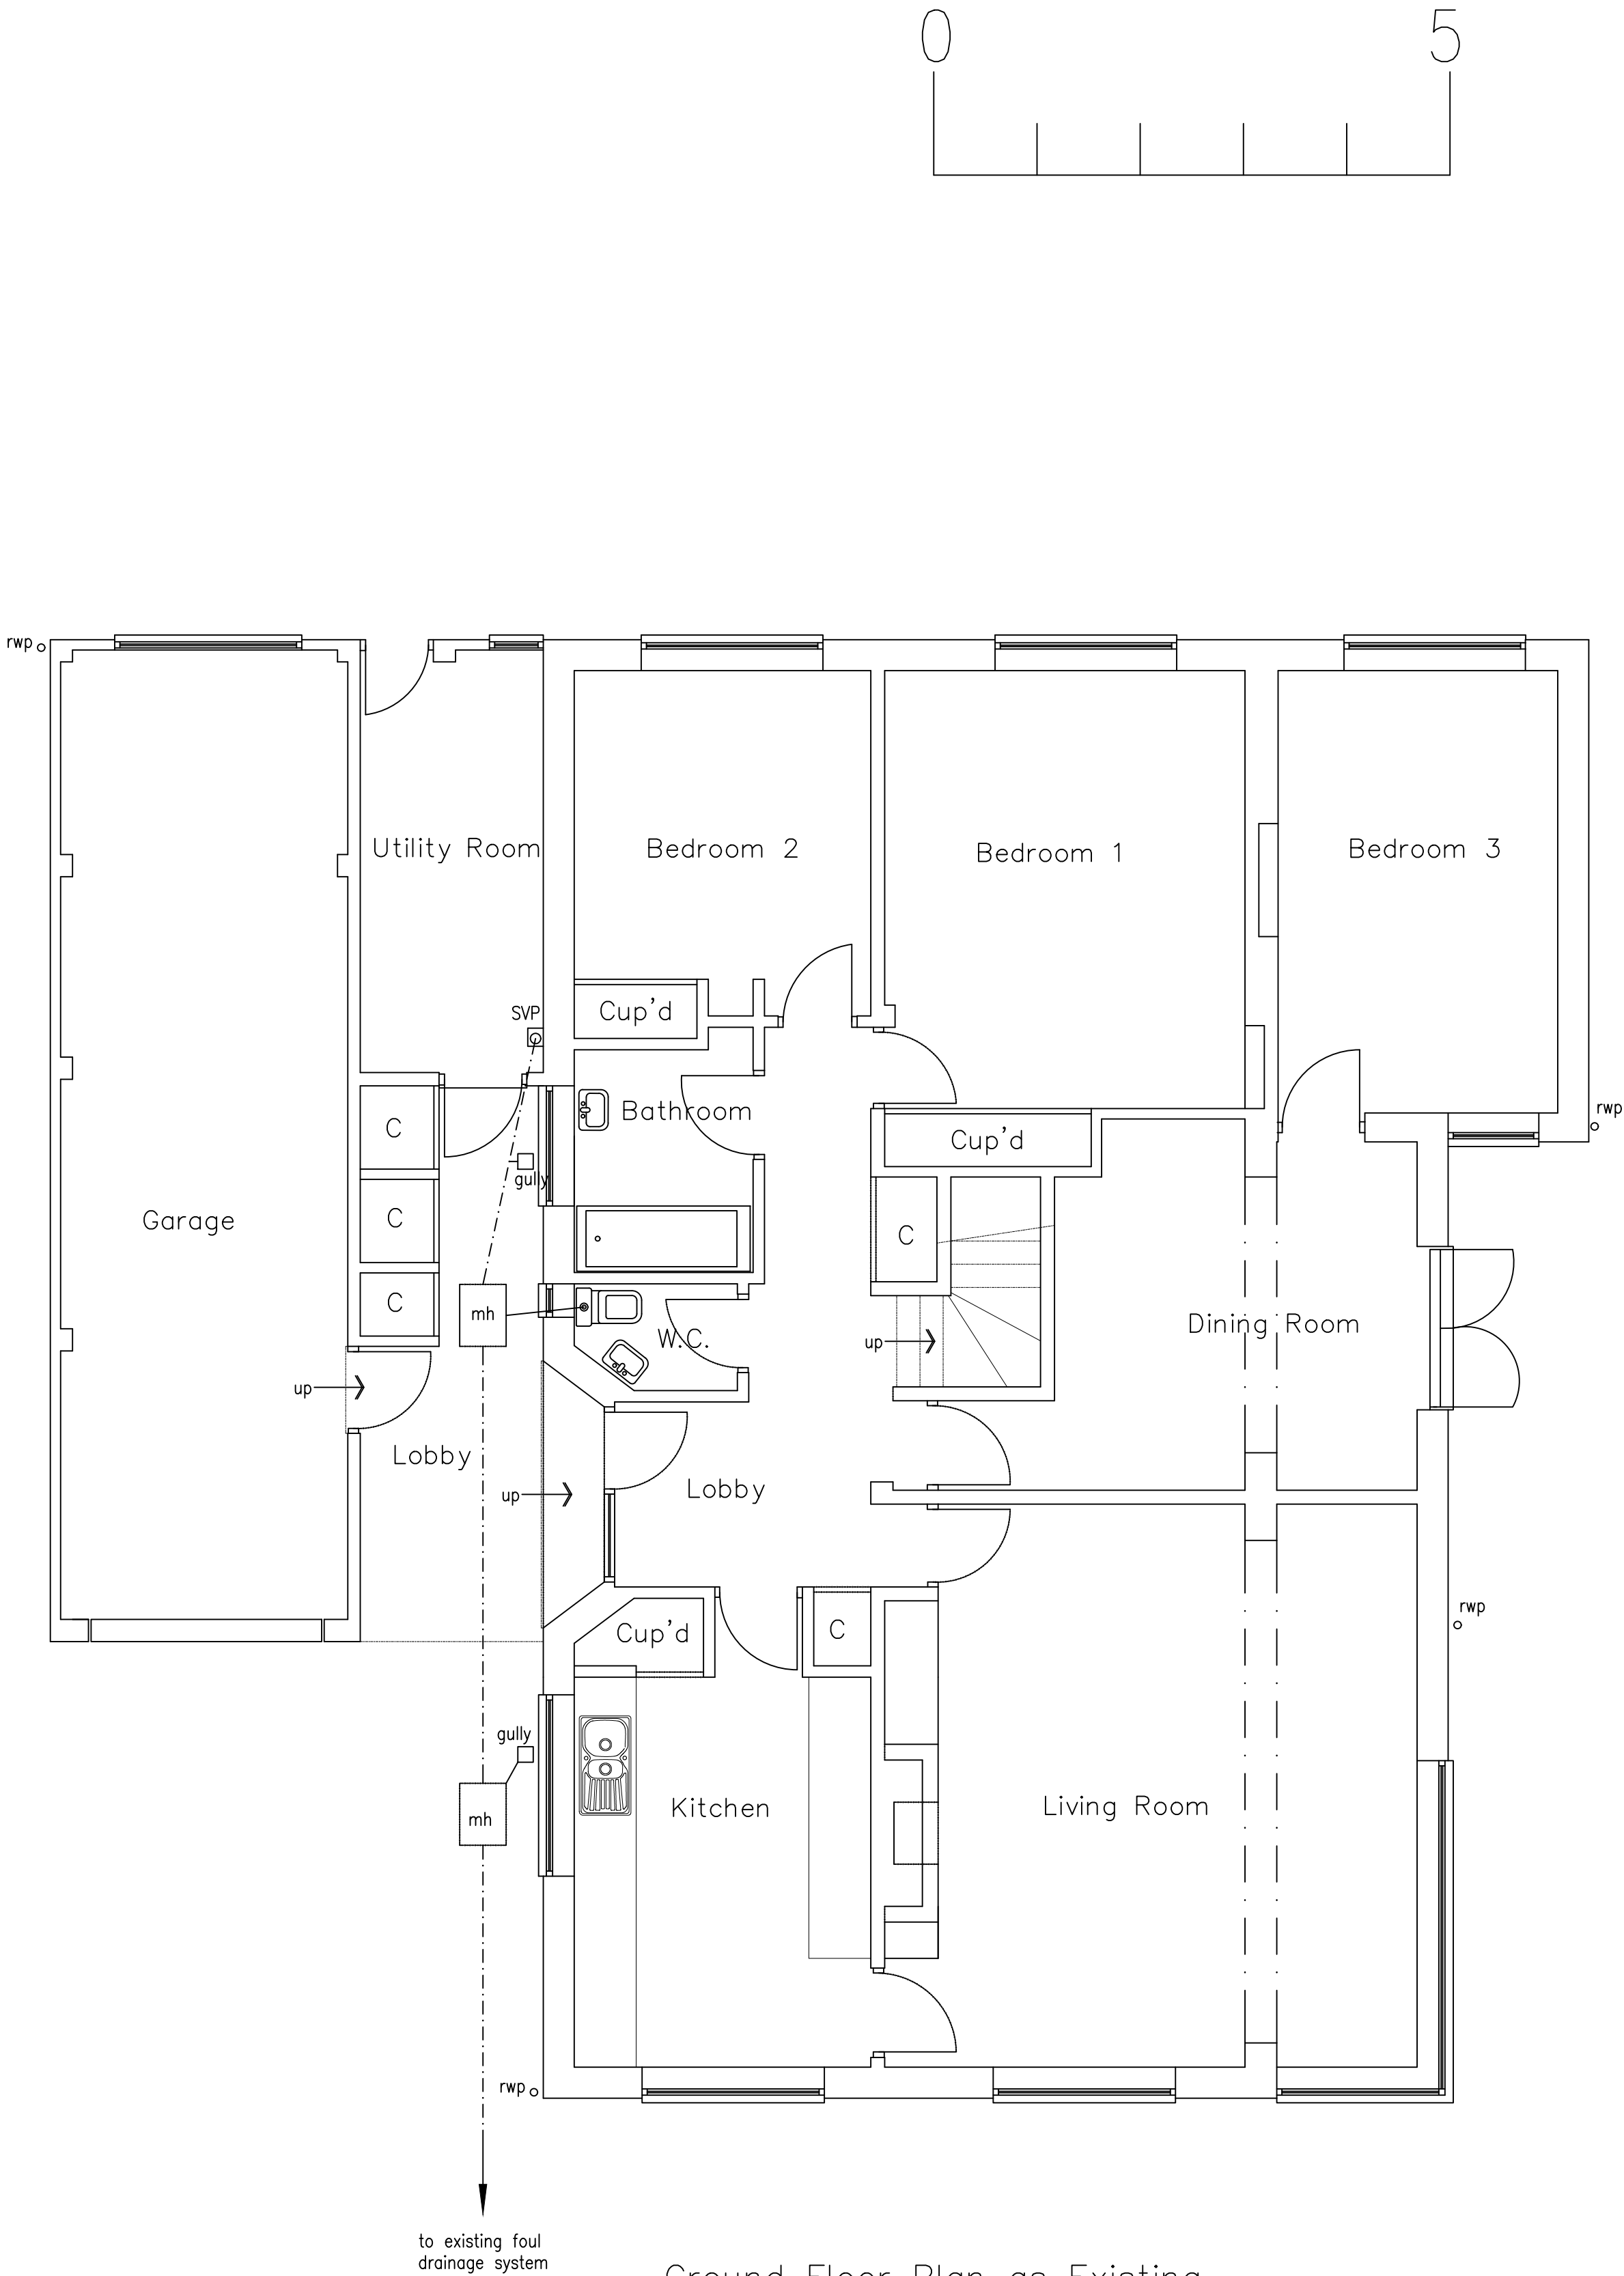

Ground Floor Plan as Existing

Rev	Date	By	Amendment
-----	------	----	-----------

Client
Mr & Mrs D Durrant

Site Address
**73 Folders Lane
Burgess Hill
RH15 0DY**

Project
**Proposed first floor extension
and extension to the rear and
internal alterations to the
property**

Drawing Title
**Existing Ground Floor Plan -
Planning**

Date	Scale	Drawn By	JM
April 2026	1:50@A1	Checked By	JTM
Job No	Dwg No	Rev	
B.027.26	02	*	