
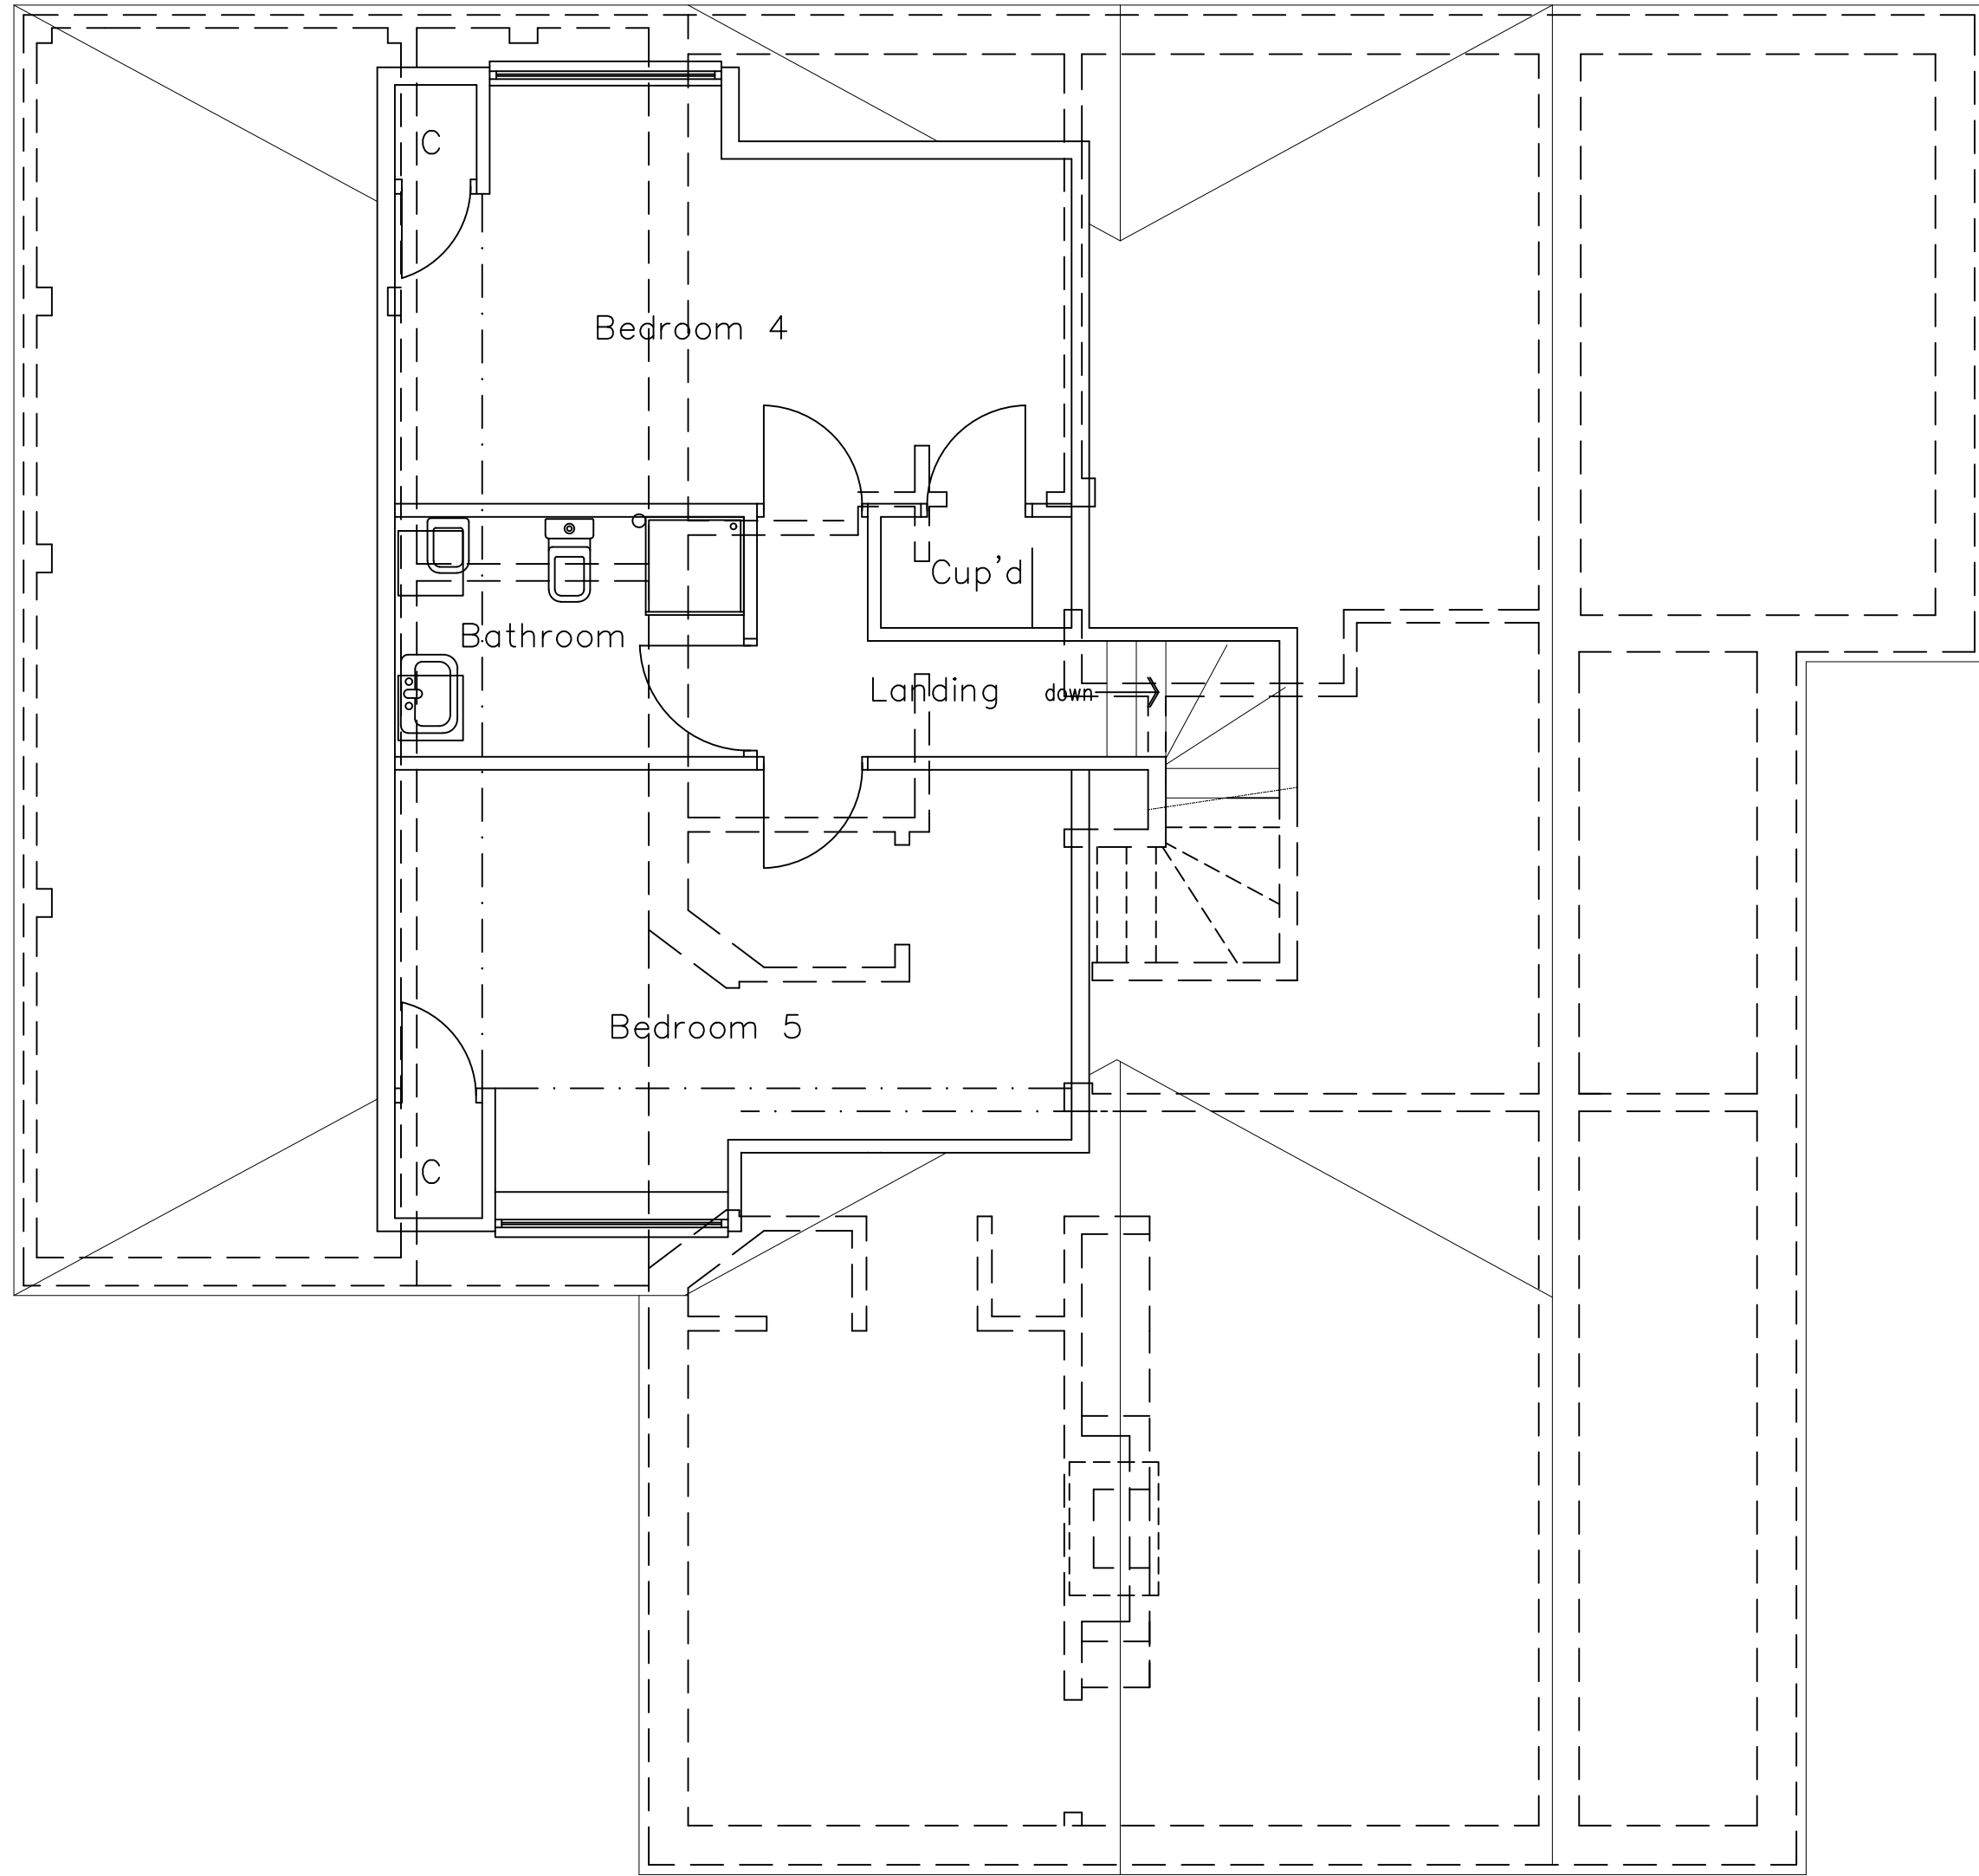


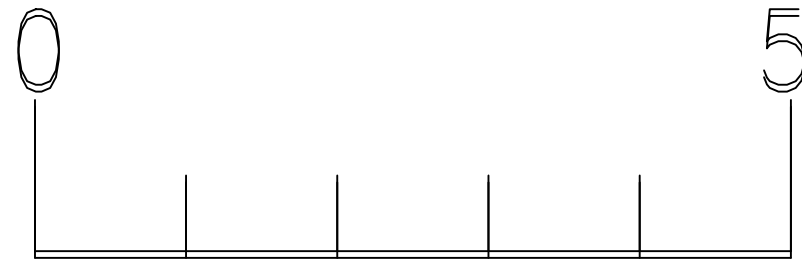

First Floor Plan as Existing

B | D

BELMONT DESIGNS  
ARCHITECTURAL PRACTICE

james@belmont-designs.co.uk  
www.belmont-designs.co.uk  
37 Ashenground Road  
Haywards Heath  
RH16 4PS  
Tel: 01444 455161 Mobile 07885 387900

### NOTES

DO NOT SCALE OFF THIS DRAWING.

CHECK ALL DIMENSIONS ON SITE BEFORE ANY WORK IS  
COMMENCED.  
ALL GOODS MATERIALS AND WORKMANSHIP MUST CONFORM WITH  
CURRENT BUILDING REGULATIONS, BRITISH STANDARDS AND CODES  
OF PRACTICE.

|  |  |  |  |
|--|--|--|--|
|  |  |  |  |
|  |  |  |  |
|  |  |  |  |
|  |  |  |  |

| Rev | Date | By | Amendment |
|-----|------|----|-----------|
|-----|------|----|-----------|

Client  
**Mr & Mrs D Durrant**

Site Address  
**73 Folders Lane  
Burgess Hill  
RH15 0DY**

Project  
**Proposed first floor extension  
and extension to the rear and  
internal alterations to the  
property**

Drawing Title  
**Existing First Floor Plan -  
Planning**

|            |         |            |     |
|------------|---------|------------|-----|
| Date       | Scale   | Drawn By   | JM  |
| April 2026 | 1:50@A1 | Checked By | JTM |
| Job No     | Dwg No  | Rev        |     |
| B.027.26   | 03      | *          |     |