

OAKHURST:



**INDICATIVE FRONT ELEVATION
(REFUSE / RECYCLING)- DETAIL**

scale 1:50

DETAIL 1



DETAIL 2



DETAIL 3



DETAIL 4



DETAIL 5



DETAIL 6




DETAIL 7



DETAIL 8



DETAIL 9

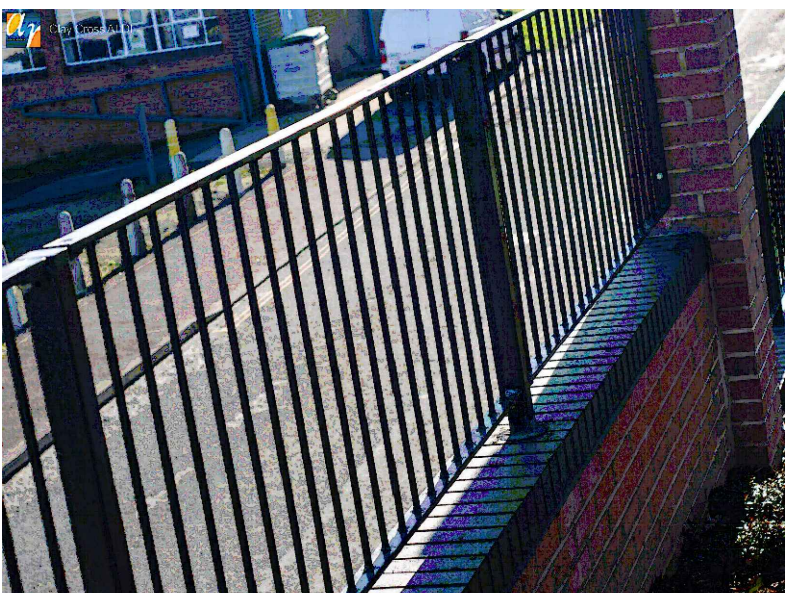

LANDSCAPE PLAN
scale 1:100

c	28.01.2023	Flat Entrance Position
B	30.06.2022	Building control Drawings
A	08.07.2021	Setting Out
	Date	Revisions

CAF
CONSTRUCTIONS
LTD
www.cafconstructions.co.uk

CAF CONSTRUCTION LIMITED
Unit 19 E & D
Battlers Green Farm
Radlett WD7 8PH
Telephone: 0208953970
Fax: 0208953970
Mobile: 0788296380
E-mail cafinvest@yahoo.co.uk

Client Details
Mr Roger Fine
Project Title
Oakhurst,
Maypole Road,
East Grinstead,
RH19 1HL

Scale		Client/Project No.	Rev.
1:100 @ A1		CAF/148	
Date		Drawing No.	
JULY 2024		101-1	
Drawn			
ICF			