

MAJ Architects LLP.
Copyrights reserved.
Use figured dimensions only.
Do not scale from this drawing.
All levels and dimension to be checked on site by contractor. Any discrepancy to be verified by the Architect before proceeding.
Drawing to be read in conjunction with all relevant MAJ drawings and specification clauses.
The Contractor and relevant fabricated products to be built to current British and European Standards.
This drawing must not be used for Land Transfer unless stated as 'Conveyance'.
This drawing and its subject matter are the confidential property of MAJ Architects LLP and shall not be copied, reproduced, used or disclosed to others without the prior written authority of MAJ Architects LLP.

Notes:

Health & Safety notes:

rev / revision details:	by:	date:
1 Issued for Planning		16/11/25

status: **PLANNING**

client: **Mr & Mrs Foster**
Rivendell, Portland Road
East Grinstead RH19 4DZ

project: **Alterations to:**
Rivendell, Portland Road

title:

PROPOSED PLANS & ELEVATIONS

scale: **1:50/100 @ A1**

checked: mj date: 11/12/25

originated: mj date: 10/11/25

MAJ ARCHITECTS
Andreas, Mill Lane, Felbridge, East Grinstead, RH19 2PE
Tel: 01342 323441
email: info@majarchitects.co.uk
web: www.majarchitects.co.uk

drawing number: **D25176_A_1003**

revision: **P1**




E1 FRONT ELEVATION - North
Scale: 1:100




E2 SIDE ELEVATION - West
Scale: 1:100




E3 REAR ELEVATION - South
Scale: 1:100

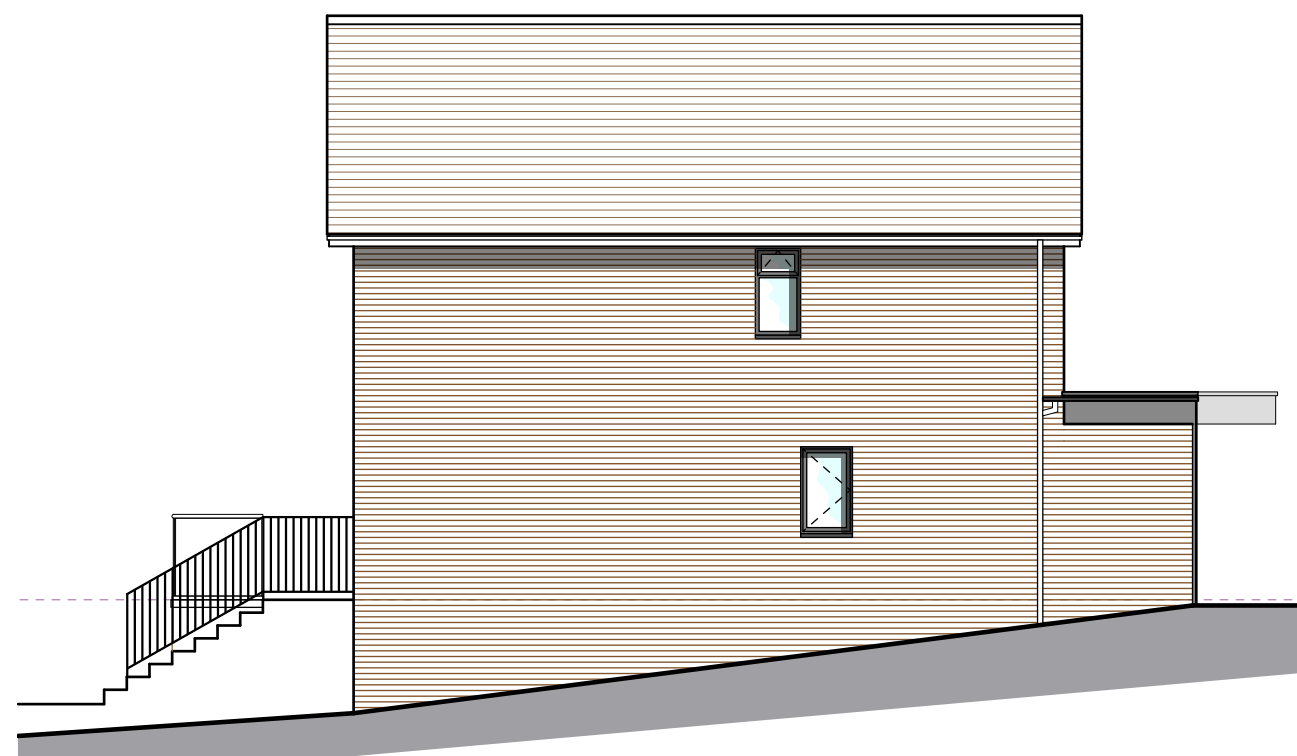


E4 SIDE ELEVATION - East
Scale: 1:100

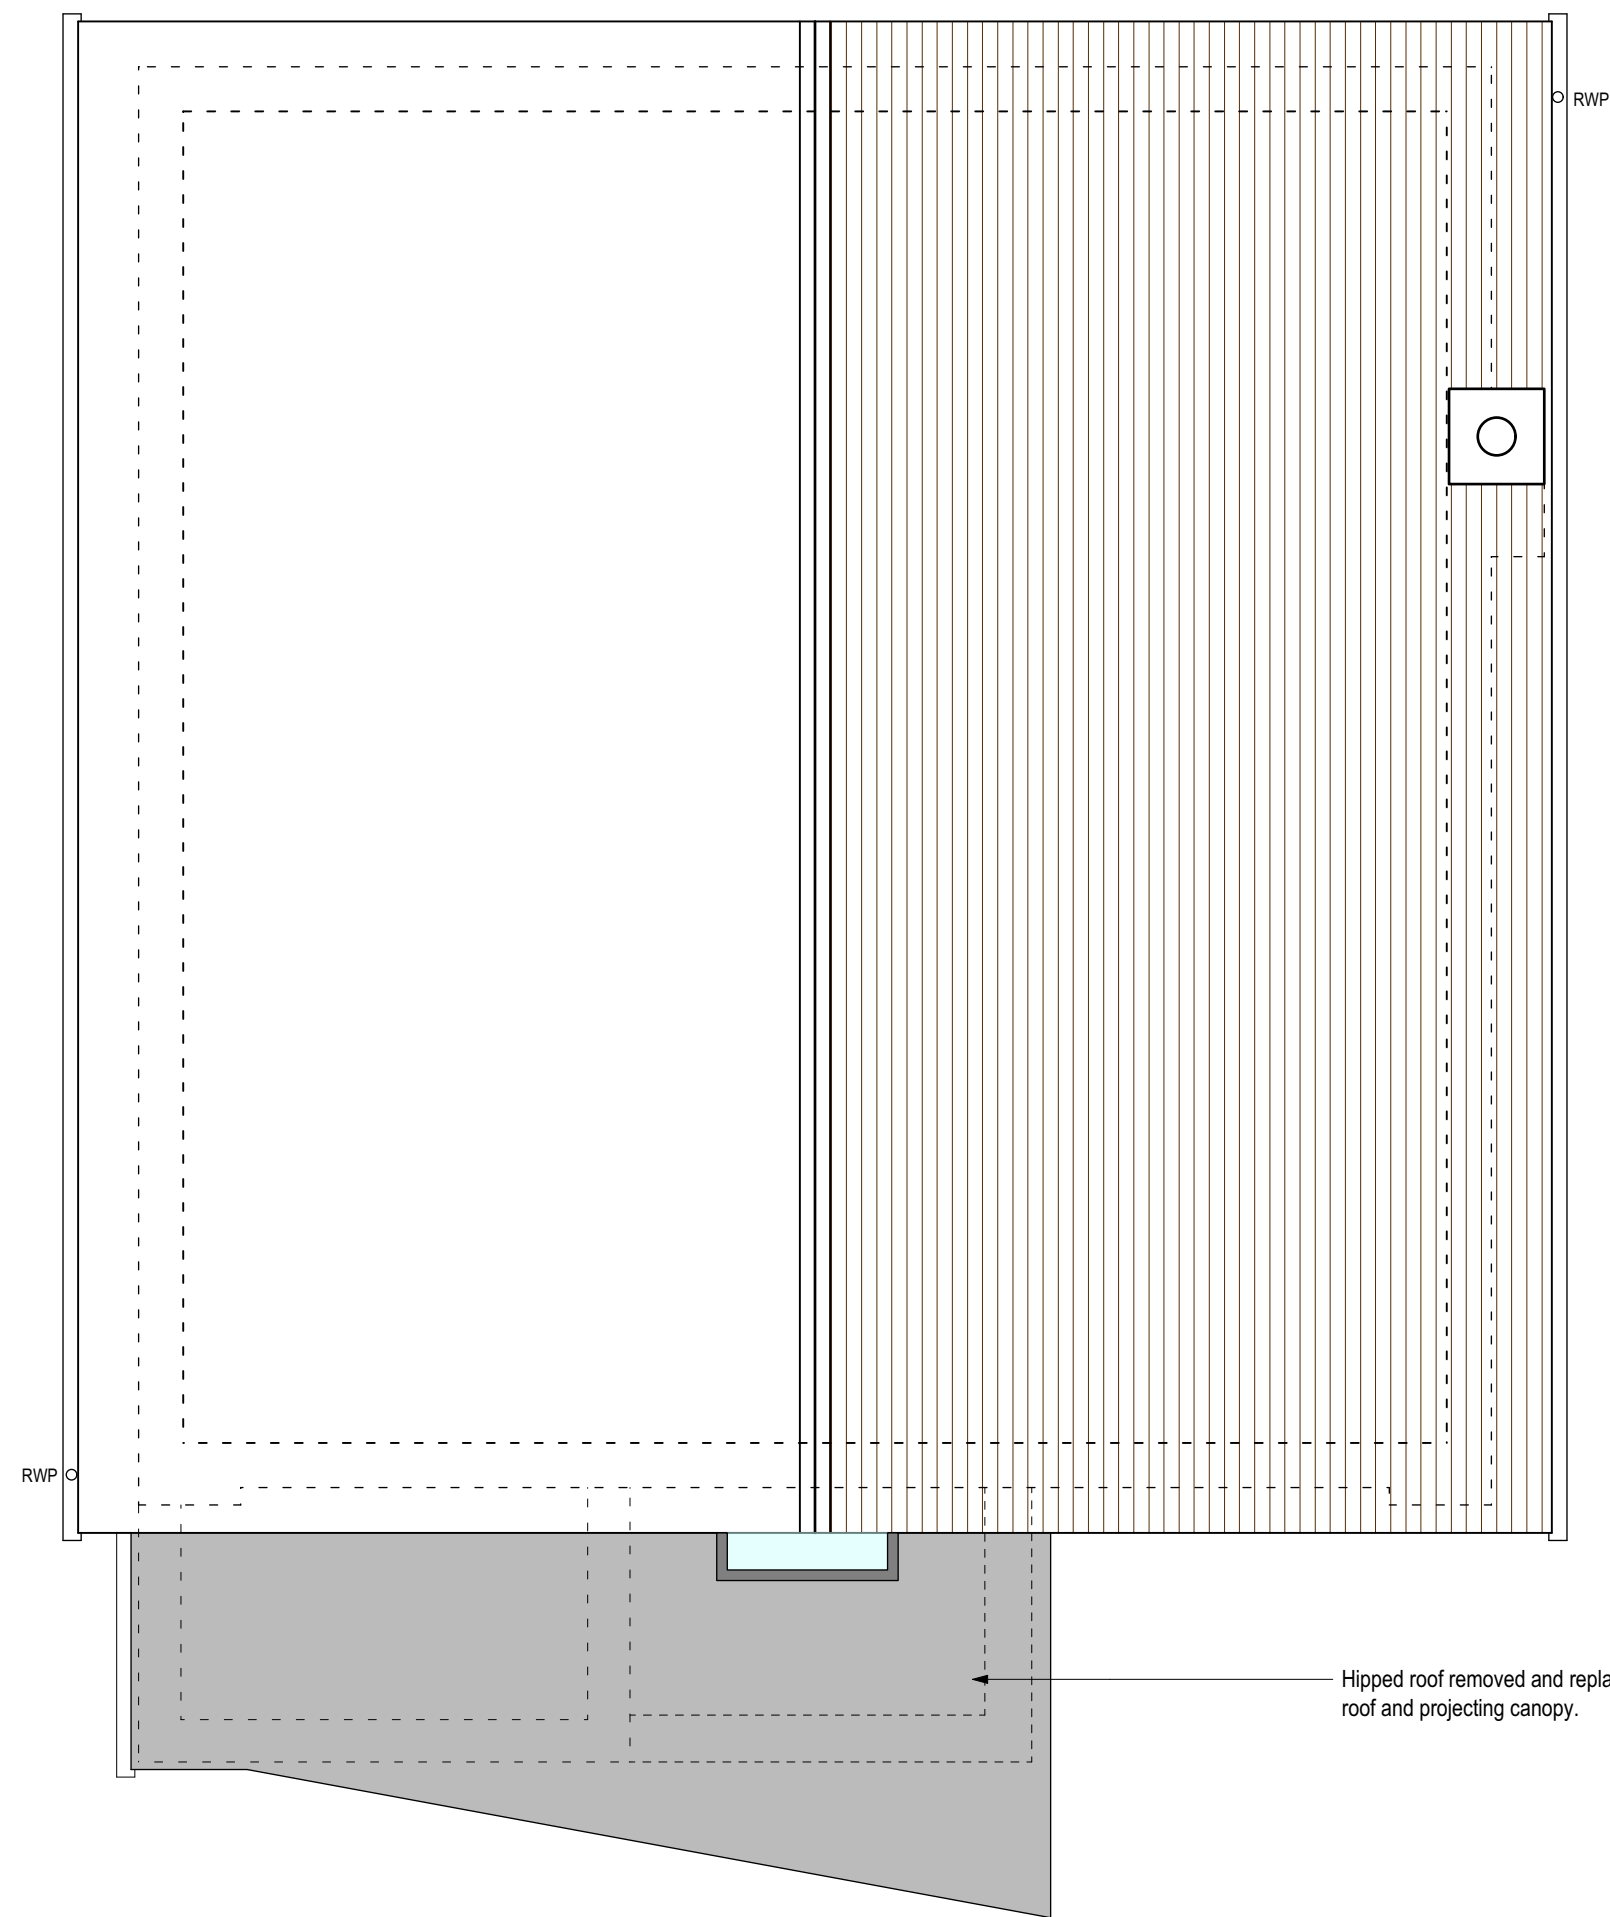

RP ROOF PLAN
Scale: 1:50

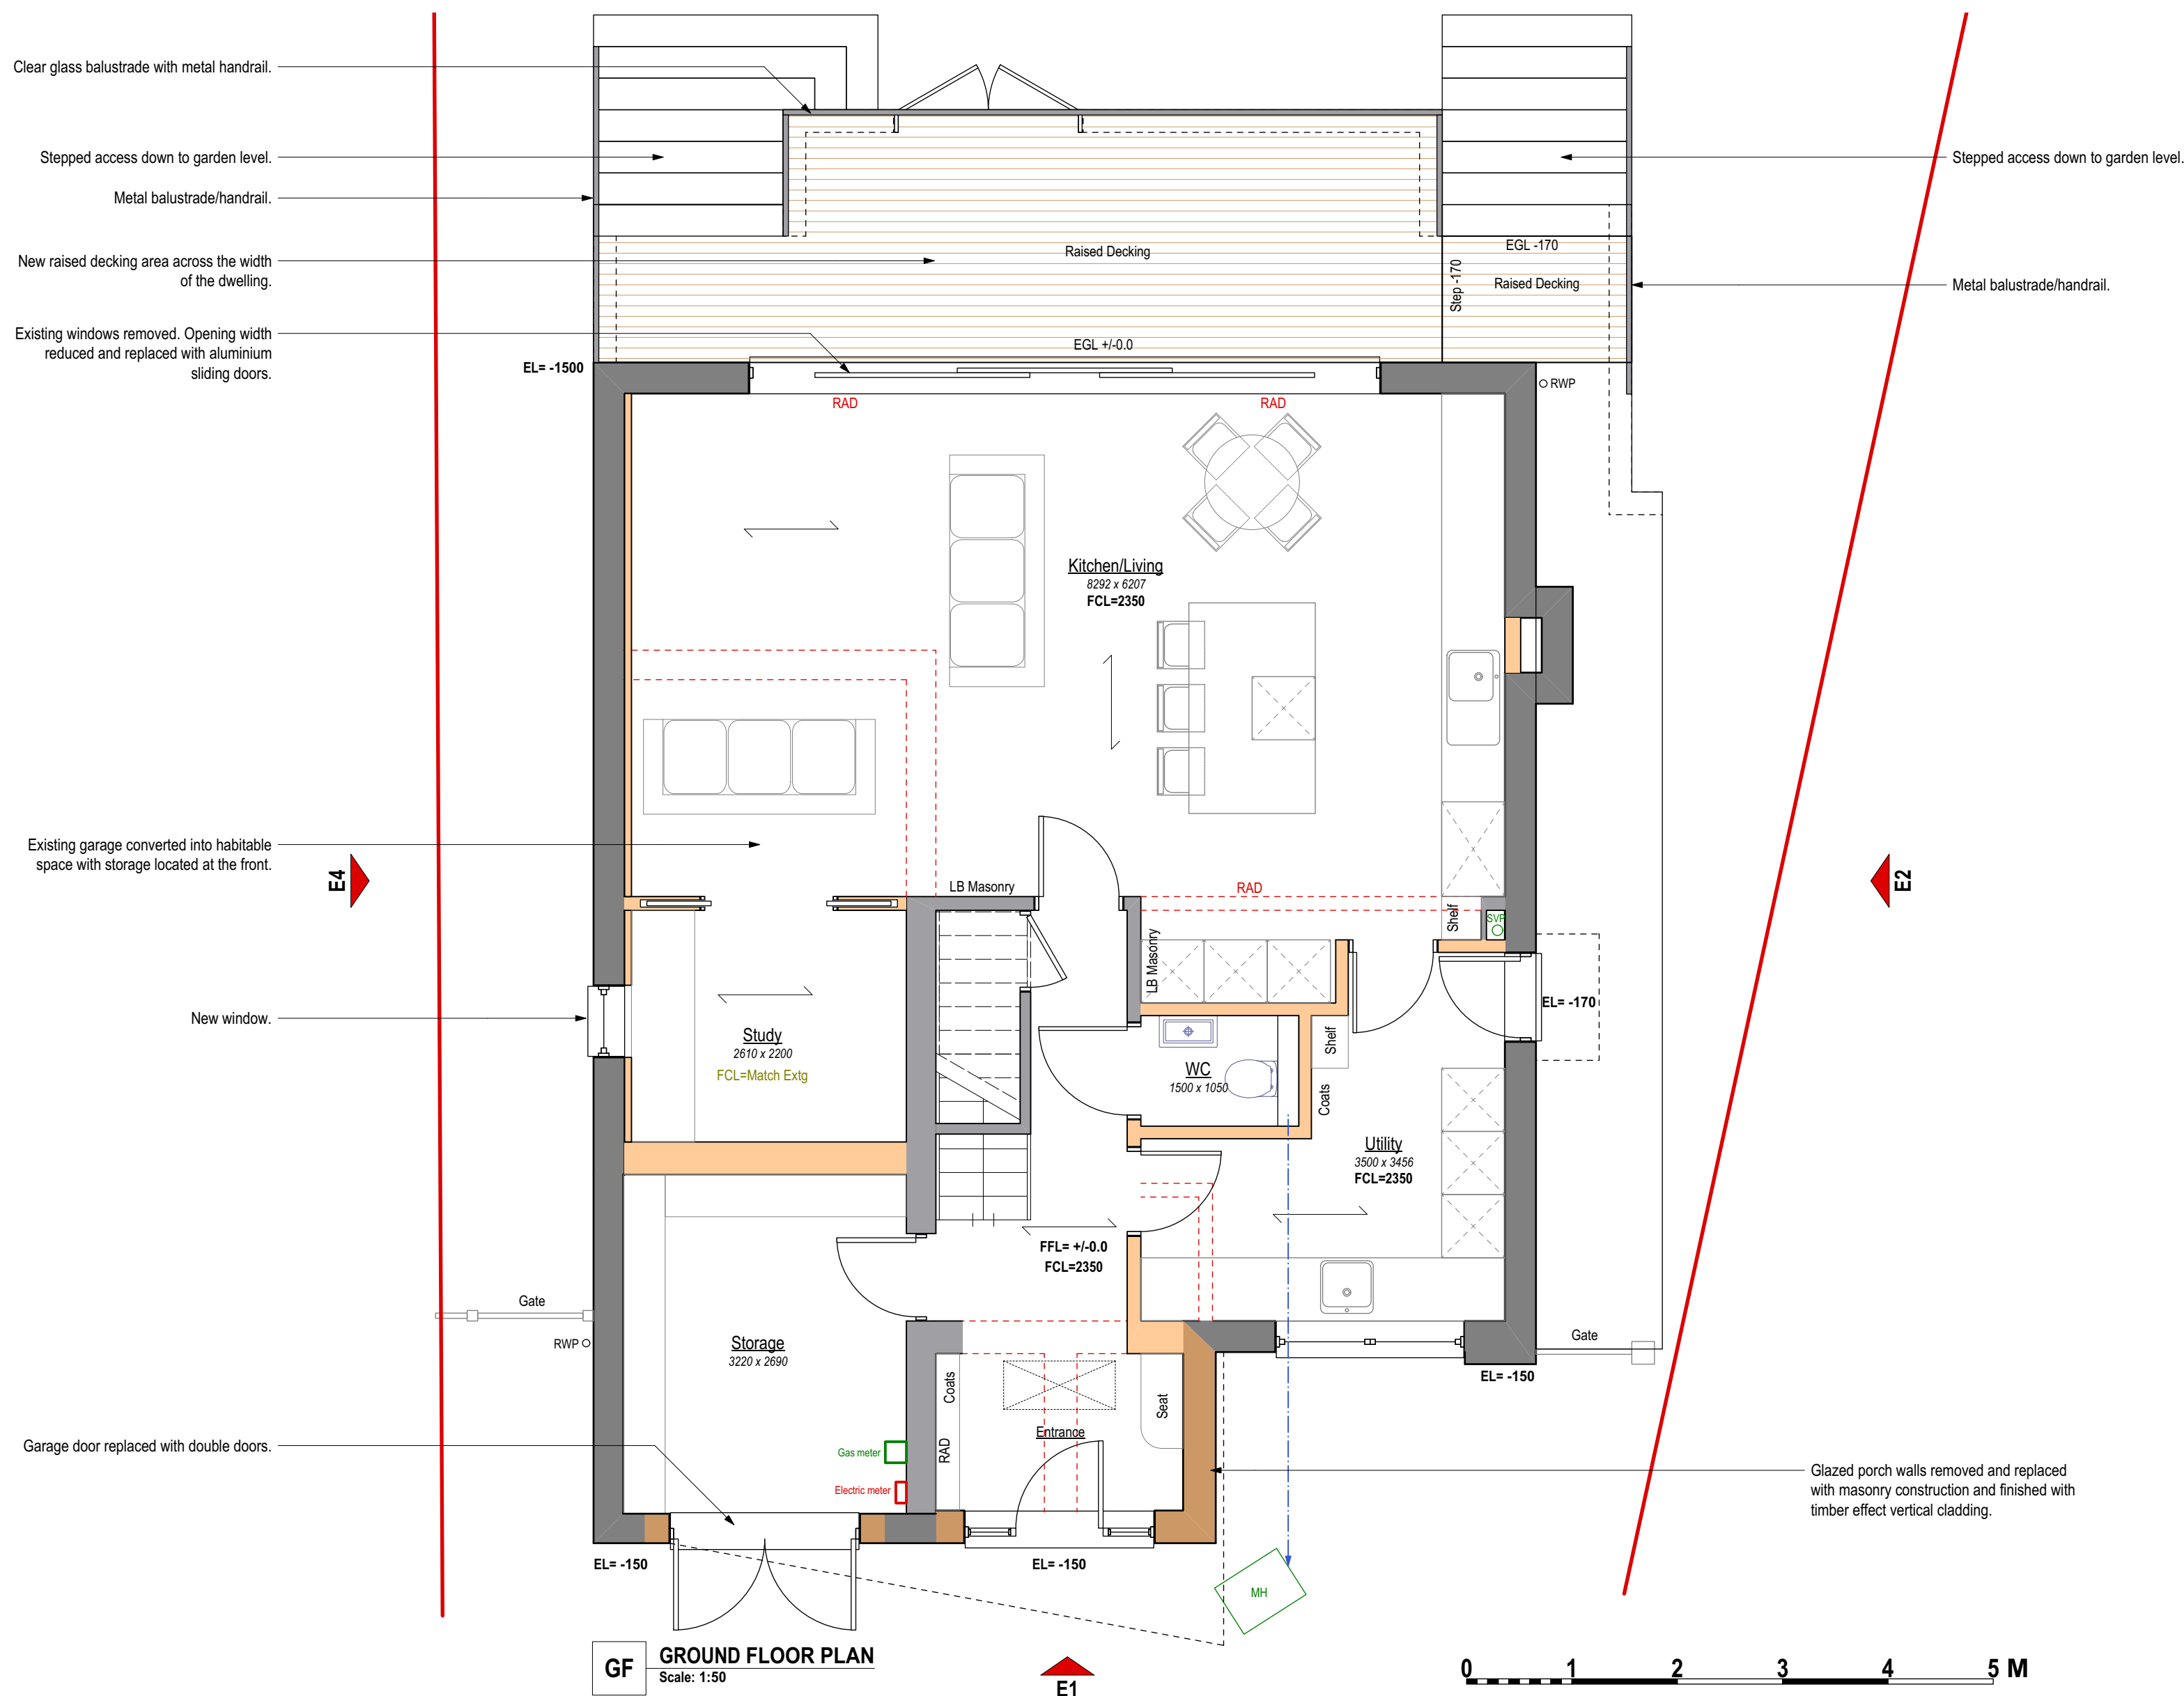

GF GROUND FLOOR PLAN
Scale: 1:50

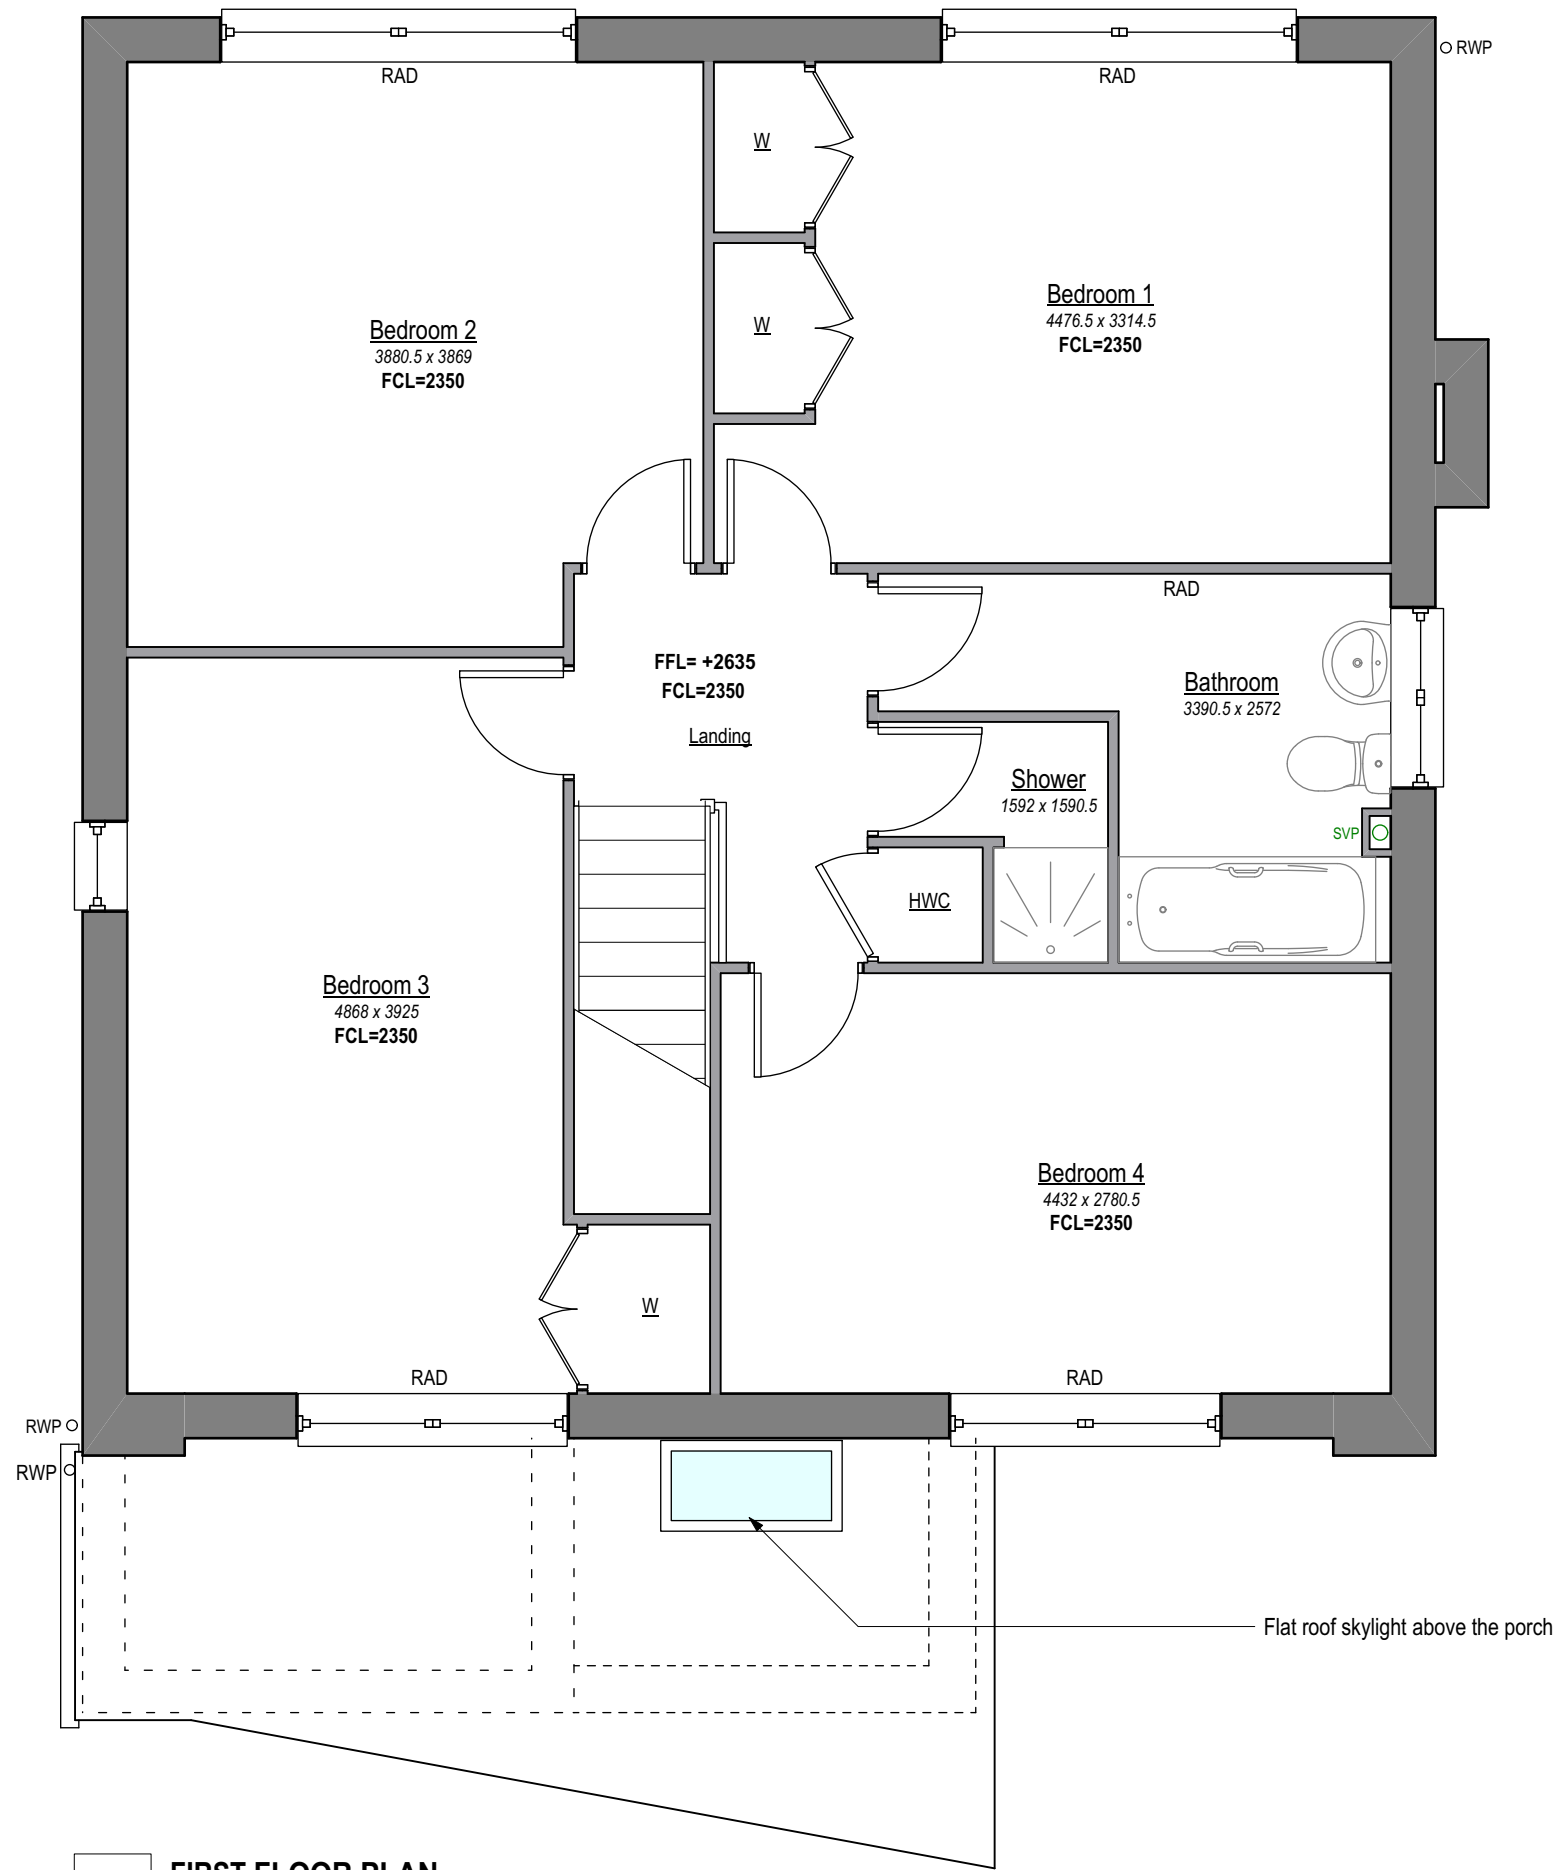

1F FIRST FLOOR PLAN
Scale: 1:50