


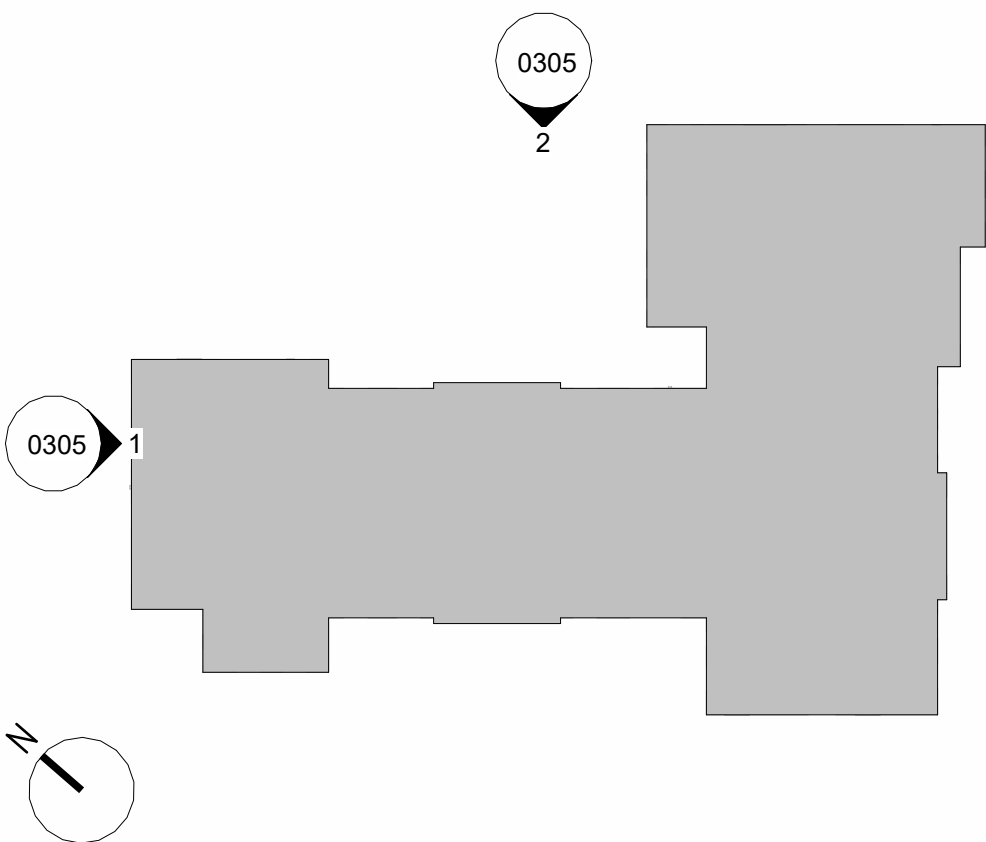

North West Elevation



North East Elevation

NOTES

All dimensions are in millimetres unless stated otherwise.

Drawings are not to be scaled for Construction purposes.

This drawing is to be read in conjunction with all other relevant drawings and specifications.

The copyright of this drawing is vested in Harris Irwin Associates Ltd. and must not be copied or reproduced without the written consent of a Director.

Material Key

- Concrete Plain Roof Tiles/Hanging Tiles
- Standing Seam Cladding RAL 7005
- Brickwork
- Alternating Recessed Brickwork
- Feature Panels

Note - For insurance purposes, its recommended that Timber (Batten) elements are not used on the External Facade. This is acceptable to Building Control. But not necessarily to the Operators Insurers.

C5	18/09/25	Window types amended	RSW	
C4	15/07/25	Window handing amended and Door Type Changed	RSW	RSW
C3	27/06/25	Balcony glazing and parapet amended	RSW	RSW

Rev	Date	Description	Drawn By	Checked By

HARRIS IRWIN ARCHITECTS


9 Aske Stables, Aske, Richmond, North Yorkshire. DL10 5HG

t: 01748 825675
e: enquiries@harrisirwin.com
w: www.harrisirwin.com

Project:	Haywards Heath Bolnore Road Haywards Heath
Client:	BARCHESTER Celebrating life

Drawing Title:	Proposed Elevations - Sheet 2
----------------	-------------------------------

For Construction

 

SCALE 1:100 @ A1

HIA Project Number	Scale @ A1	Suitability
3226	As indicated	A

Project	Originator	Volume	Level	Type	Role	Number
3226	- HIA	- 00	- XX	- DR	- A	- 0305