
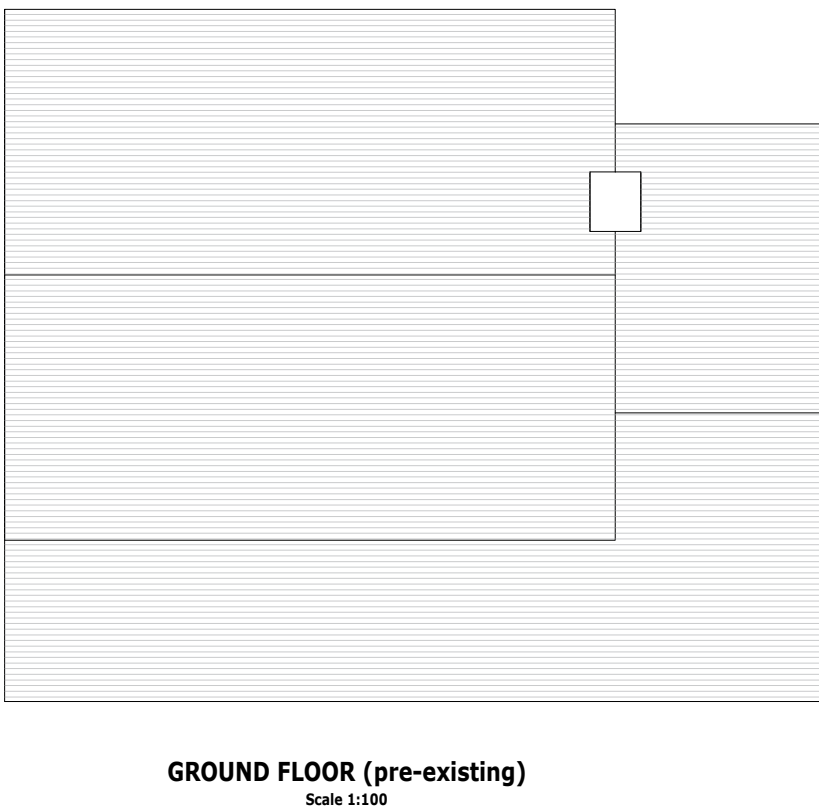
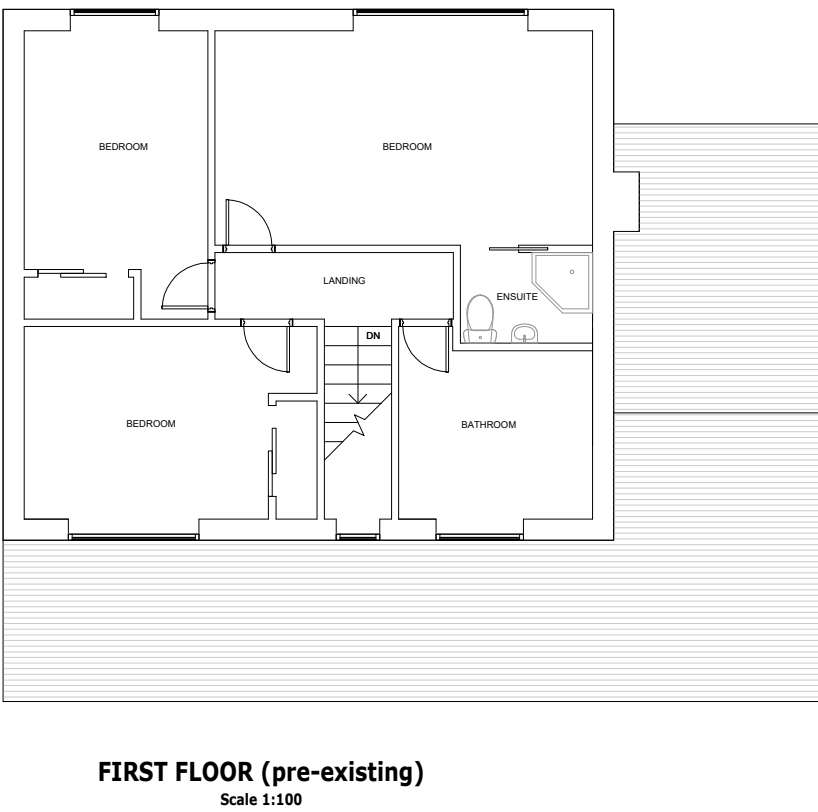


NOTES RELATING TO THIS DRAWING

ALL DIMENSIONS ARE TO BE CHECKED ON SITE PRIOR TO COMMENCEMENT OF ANY WORKS. AND ANY DISCREPANCIES REPORTED IMMEDIATELY TO THE ENGINEER.

THIS DRAWING IS TO BE READ IN CONJUNCTION WITH ALL OTHER DESIGN TEAM DETAILS AND SPECIFICATIONS.


DO NOT USE THIS DRAWING TO BUILD FROM WITHOUT IT BEING NOTED AS ISSUED FOR "CONSTRUCTION" IN THE TITLE PANEL BELOW.

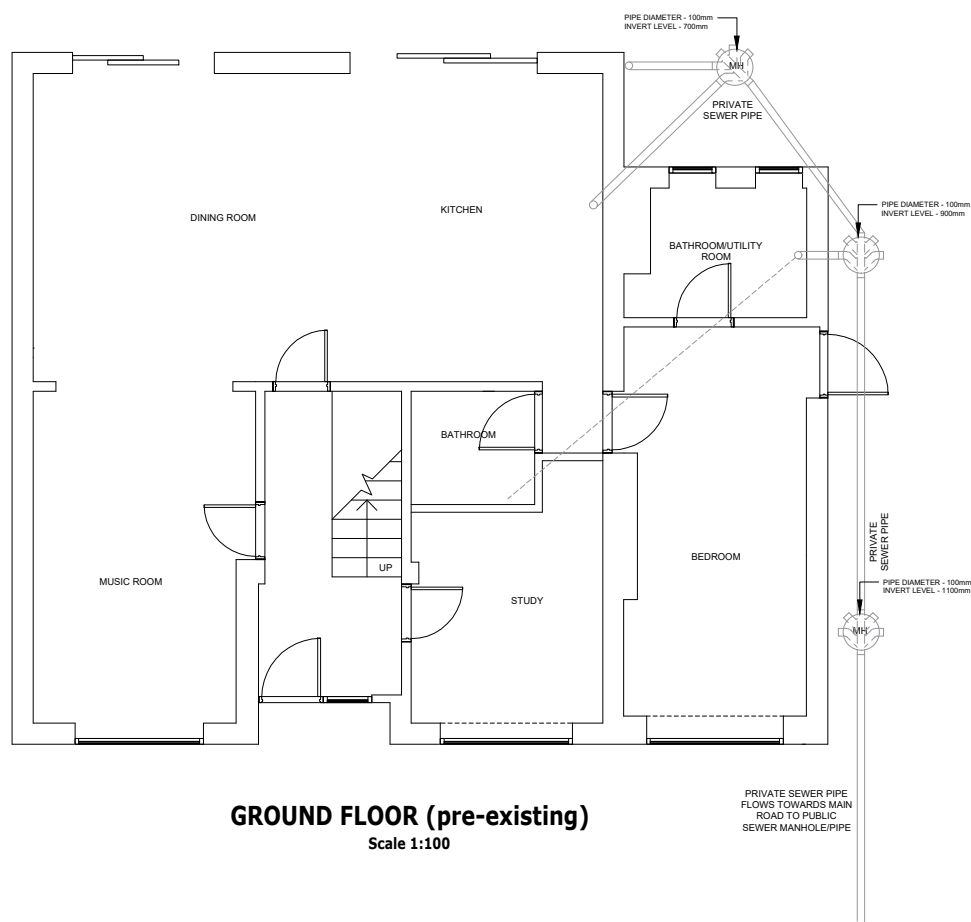

LEGEND:

RETAINED STRUCTURE


SCALE BAR FOR 1:100

 


FRONT ELEVATION
(pre-existing)
Scale 1:100



REAR ELEVATION
(pre-existing)
Scale 1:100

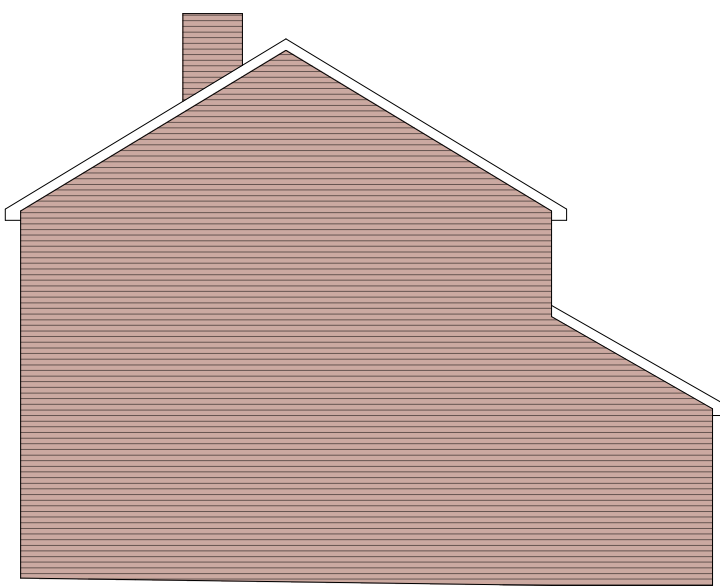

SIDE ELEVATION 1
(pre-existing)
Scale 1:100

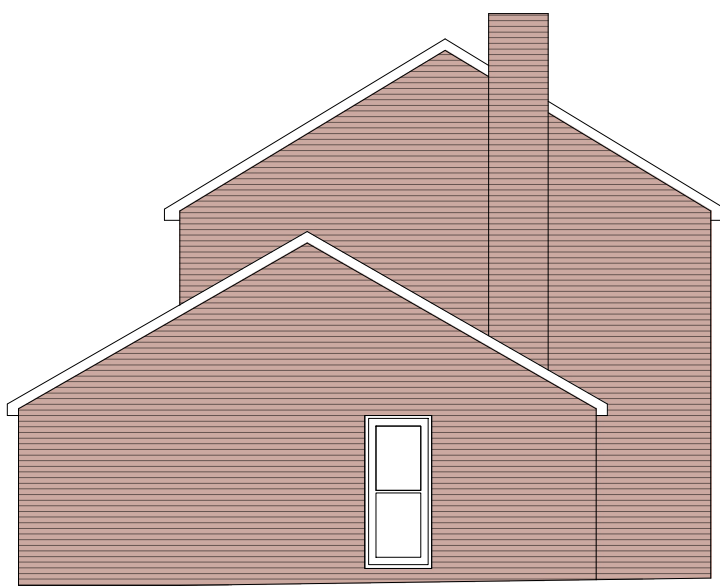

SIDE ELEVATION 2
(pre-existing)
Scale 1:100

Rev.	Description	By	Chkd.	Date
P1	ISSUE FOR INFORMATION	SS	SS	OCT 25

Title:	ISSUE FOR INFORMATION		
Client:			
Project:	45 LASHMERE COPTHORNE, RH10 3RR		
Drawing:	PRE-EXISTING PLANS AND ELEVATIONS		
Drawn:	SS	Chkd:	SS
Drawing Status:	PLANNING ISSUE	Rev.	P1
Scale:	Noted @ A2	Date	OCT 25
Job No.	PSD/2022/262	Drawing No.	A01