




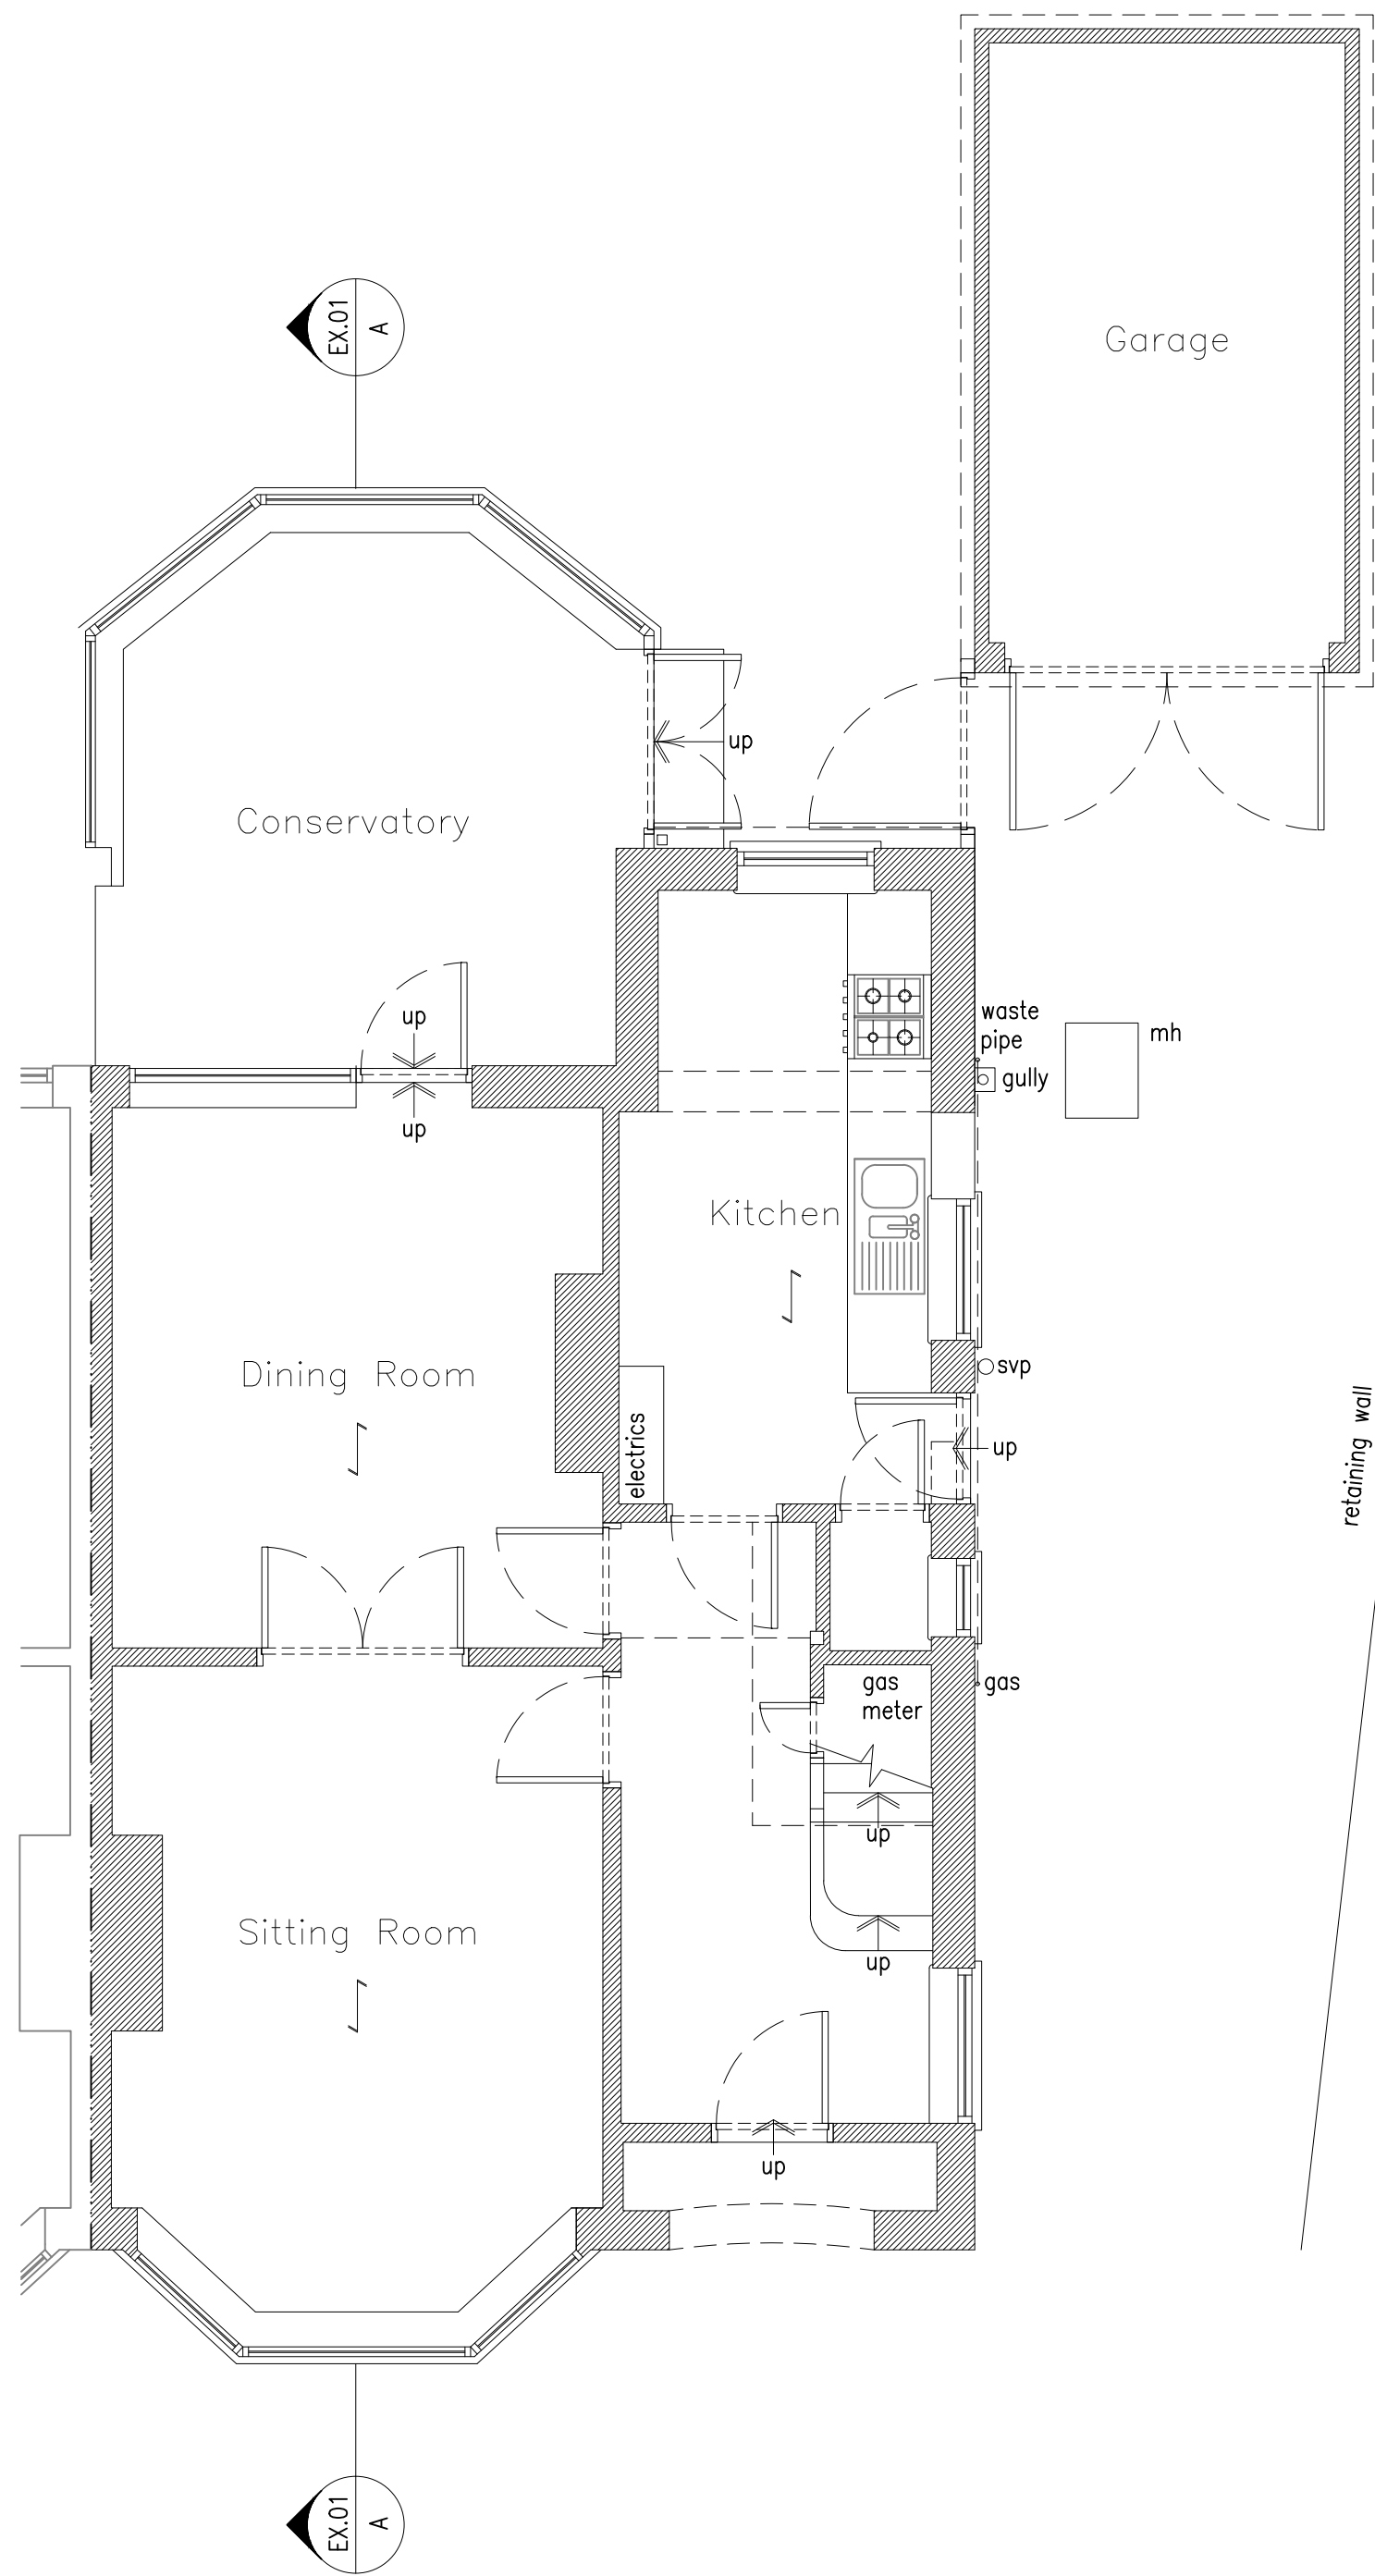




Ground Floor Plan 1:50

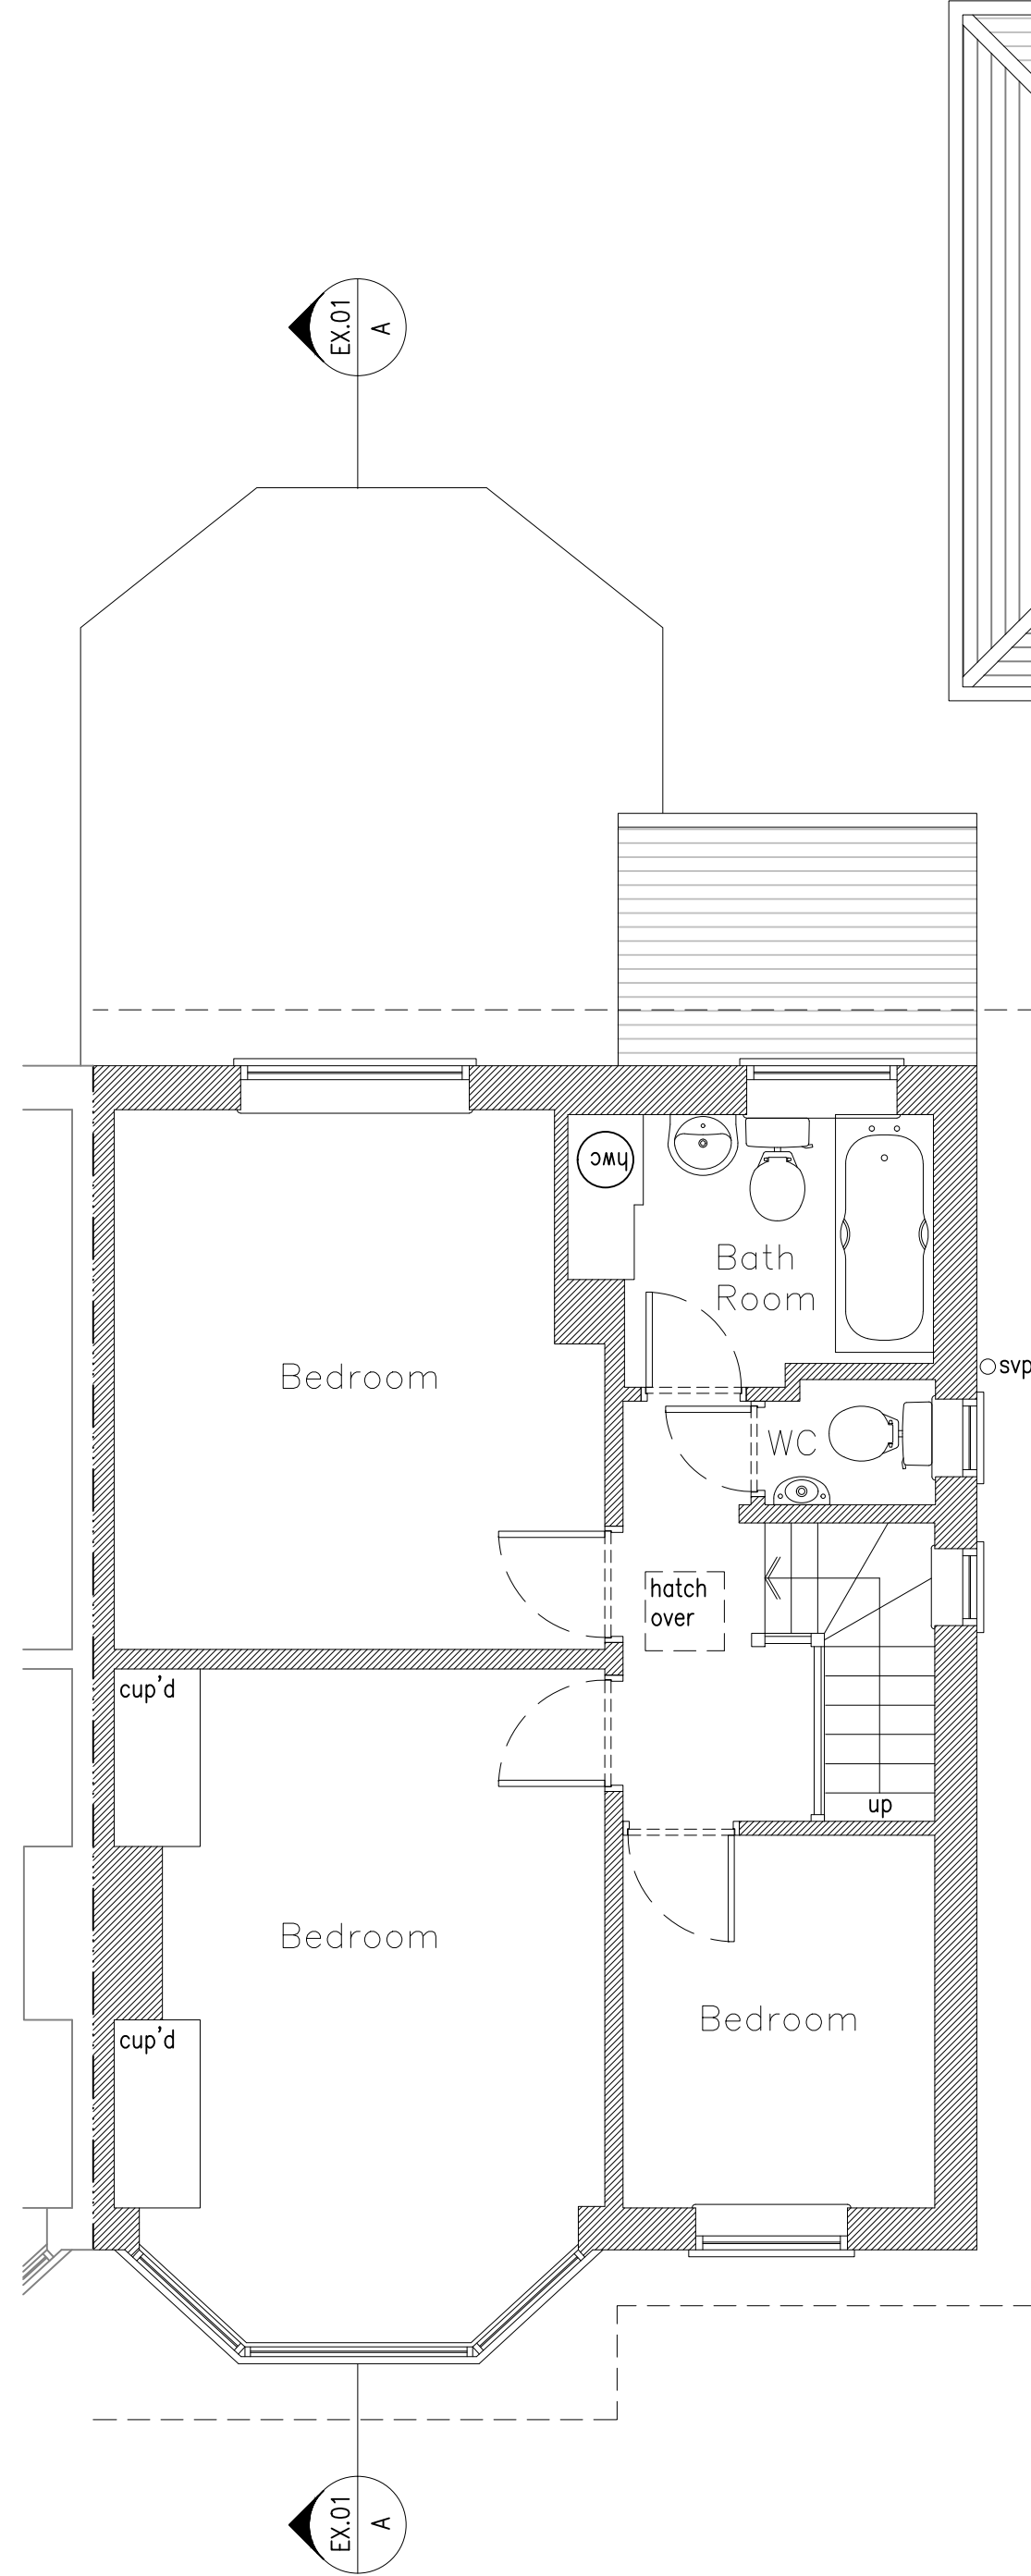


First Floor Plan 1:50

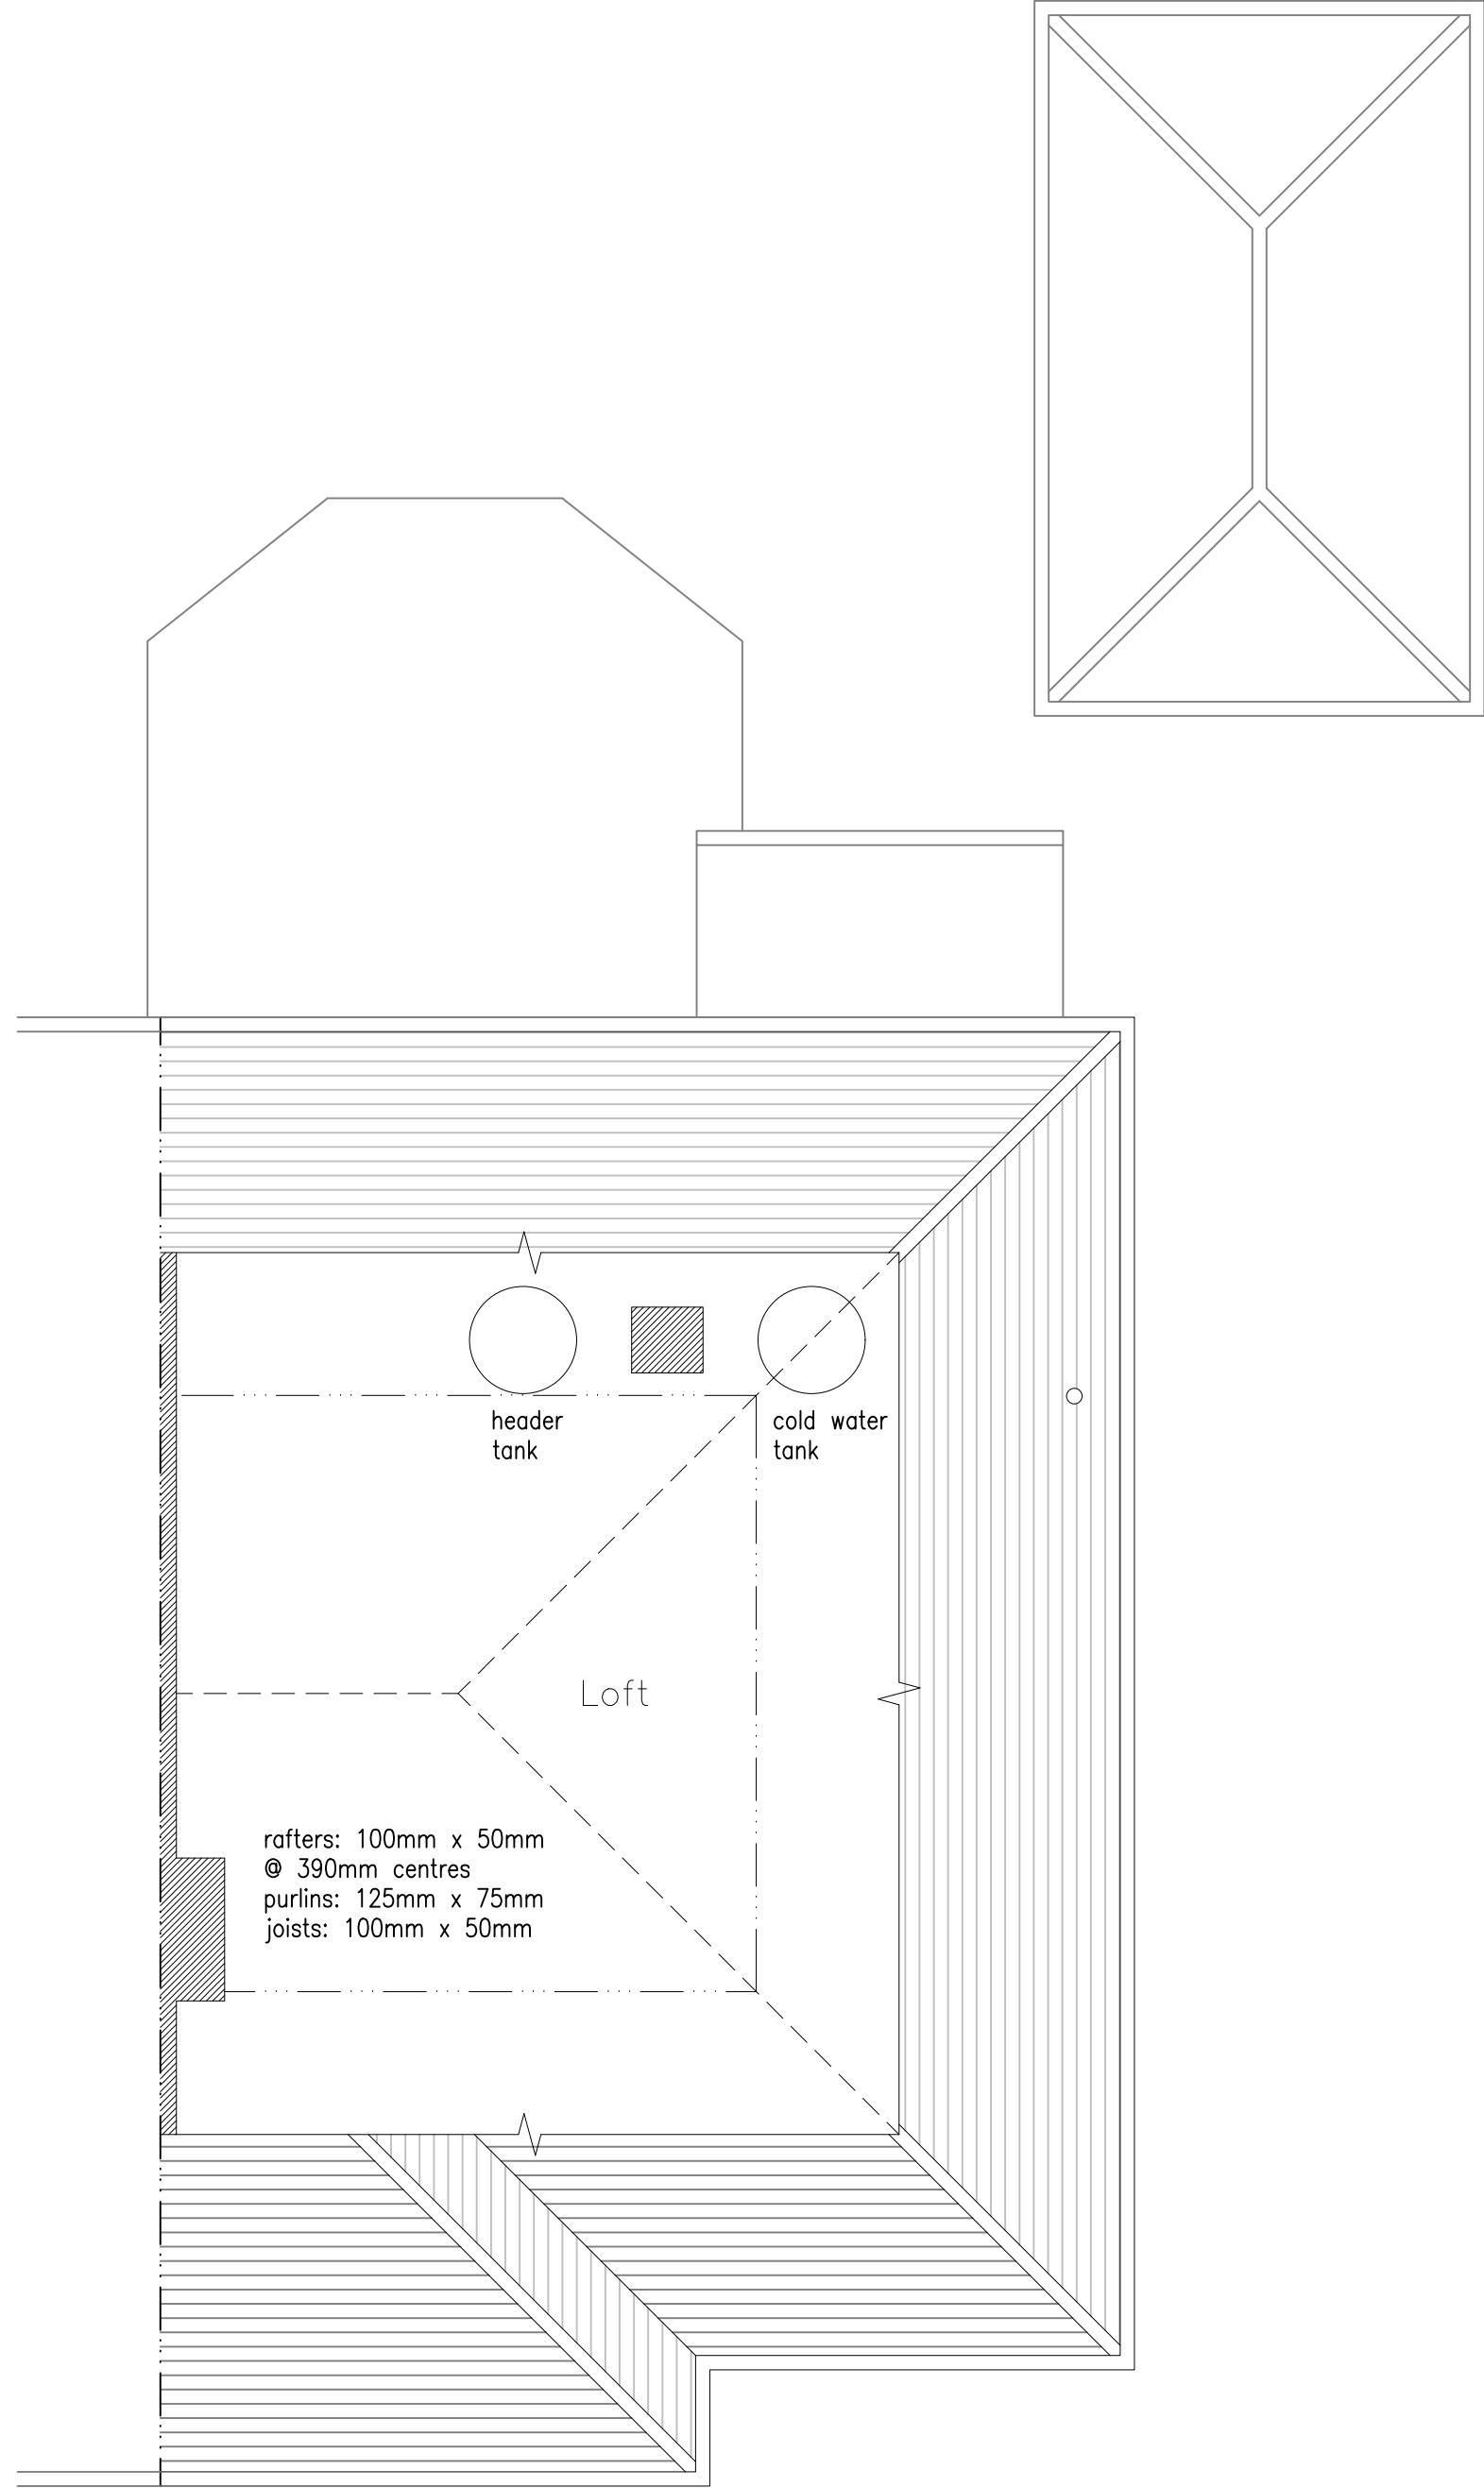

Loft Plan 1:50

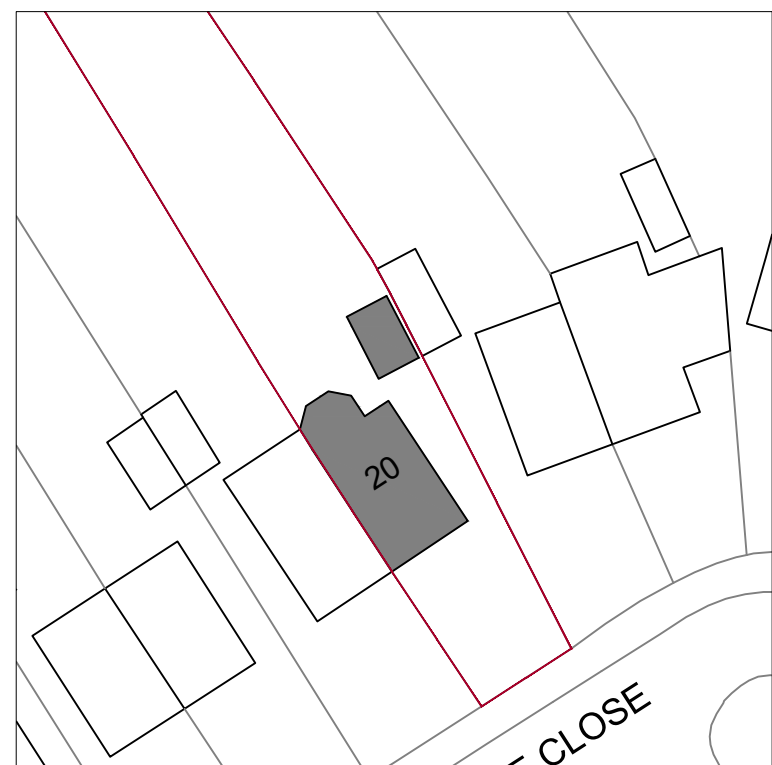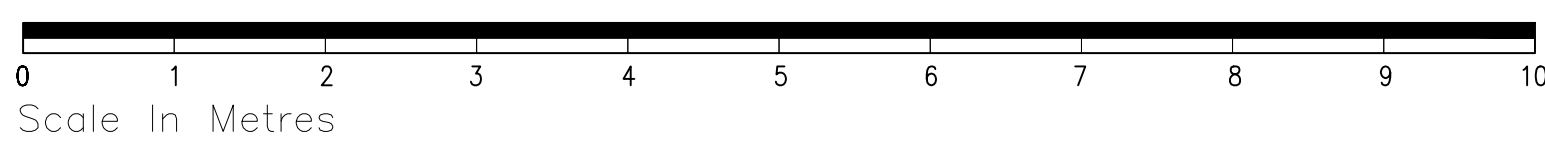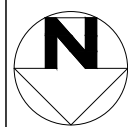

Block plan 1:500

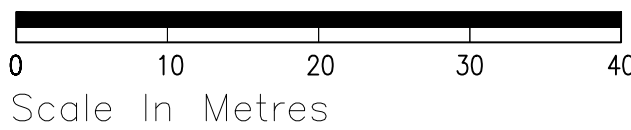

Location plan 1:1250



rev.	date	comment
amendments		
client		
Mrs A.Banham		
job		
20 Sunte Close Haywards Heath RH16 1QT		
drawing number		
194.EXG.01		
drawing title		
existing plans, location & block plan		
date		scale/original sheet size
		Varies@A1
Do not scale off drawing. Check all dimensions on site before all work is commenced. All goods materials workmanship to conform with current building regulations BS5 and CDPs. © Copyright KLA Architects Ltd.		
KLA architects limited 27 Ferndale Road Haywards Heath West Sussex RH16 1PJ		telephone 07712 649 542 email kla.architects@gmail.com www.klaarchitects.co.uk
Company No. 6538521 Registered Office 27 Ferndale Road, Kilworth, RH16 1PJ		