





Front Elevation (N) 1:100

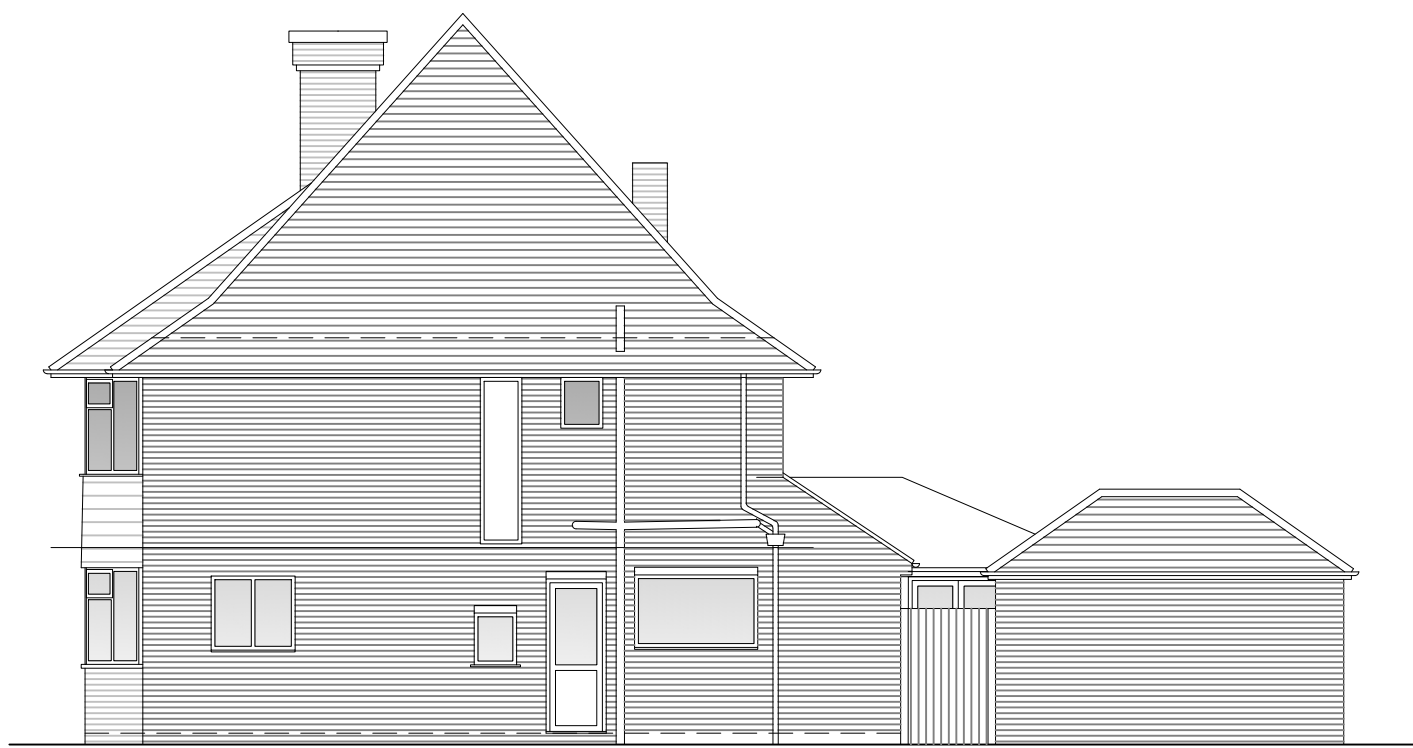


Side Elevation (W) 1:100




Rear Elevation (S) 1:100

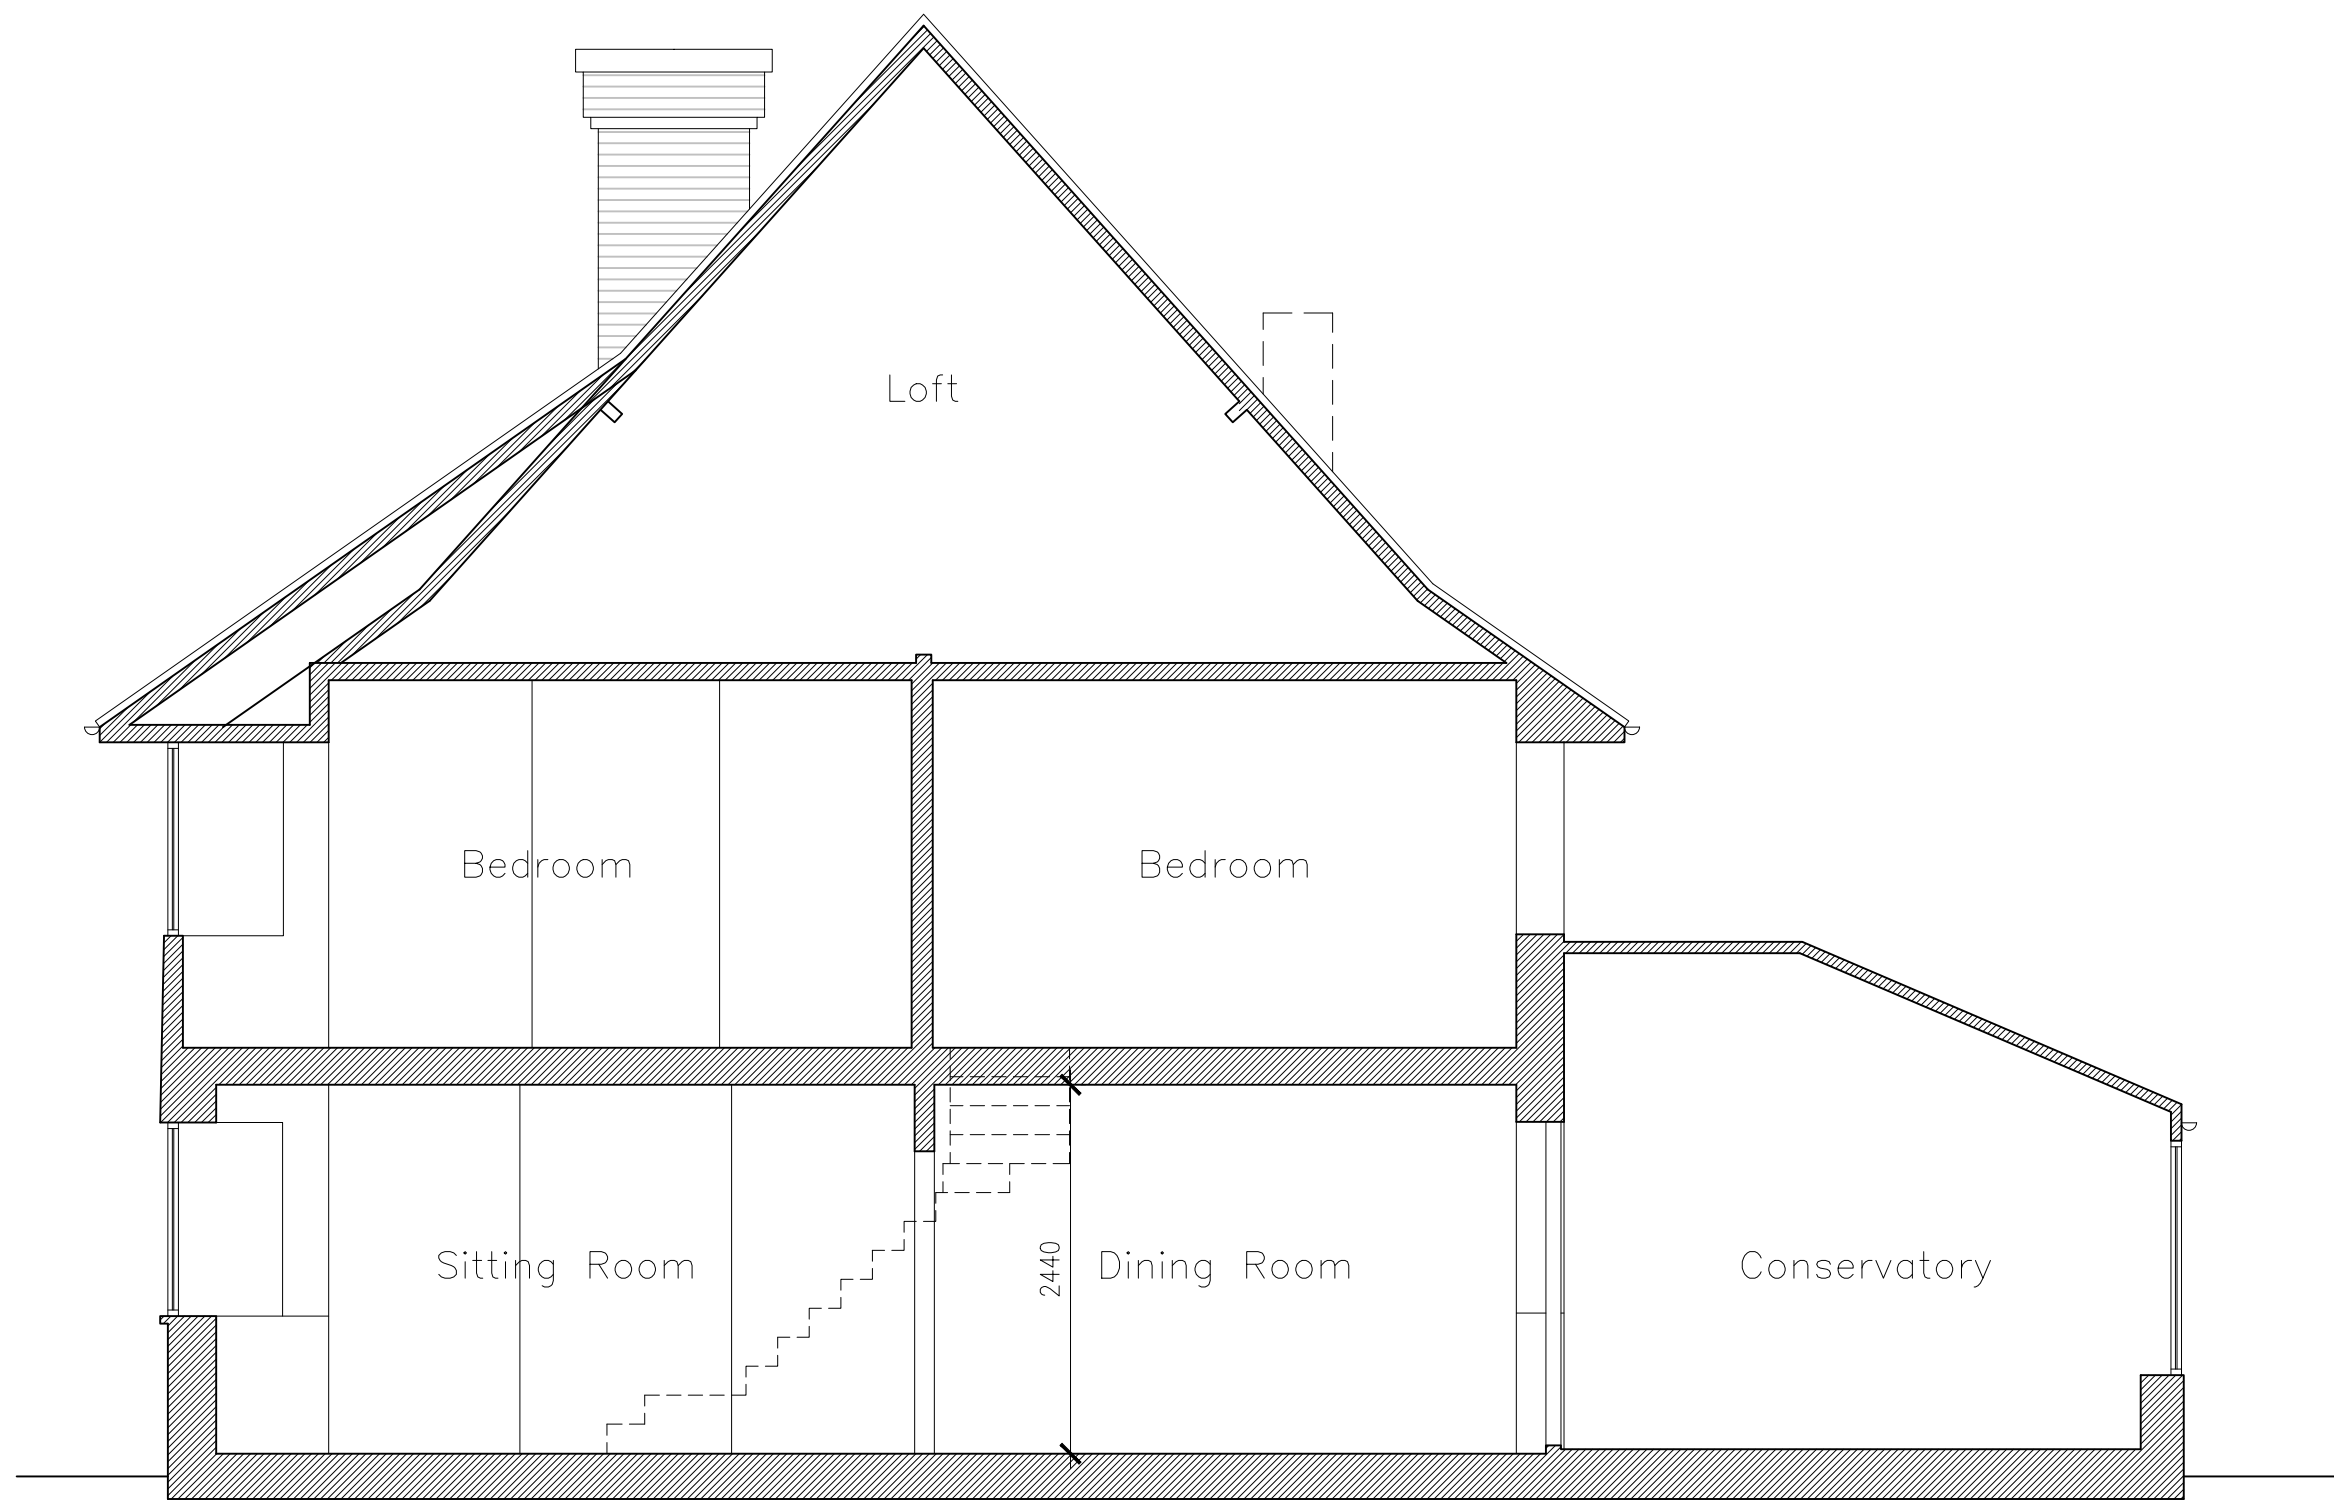


Section A-A 1:50

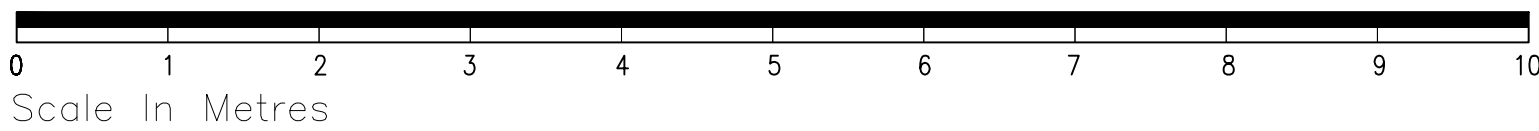

Scale In Metres

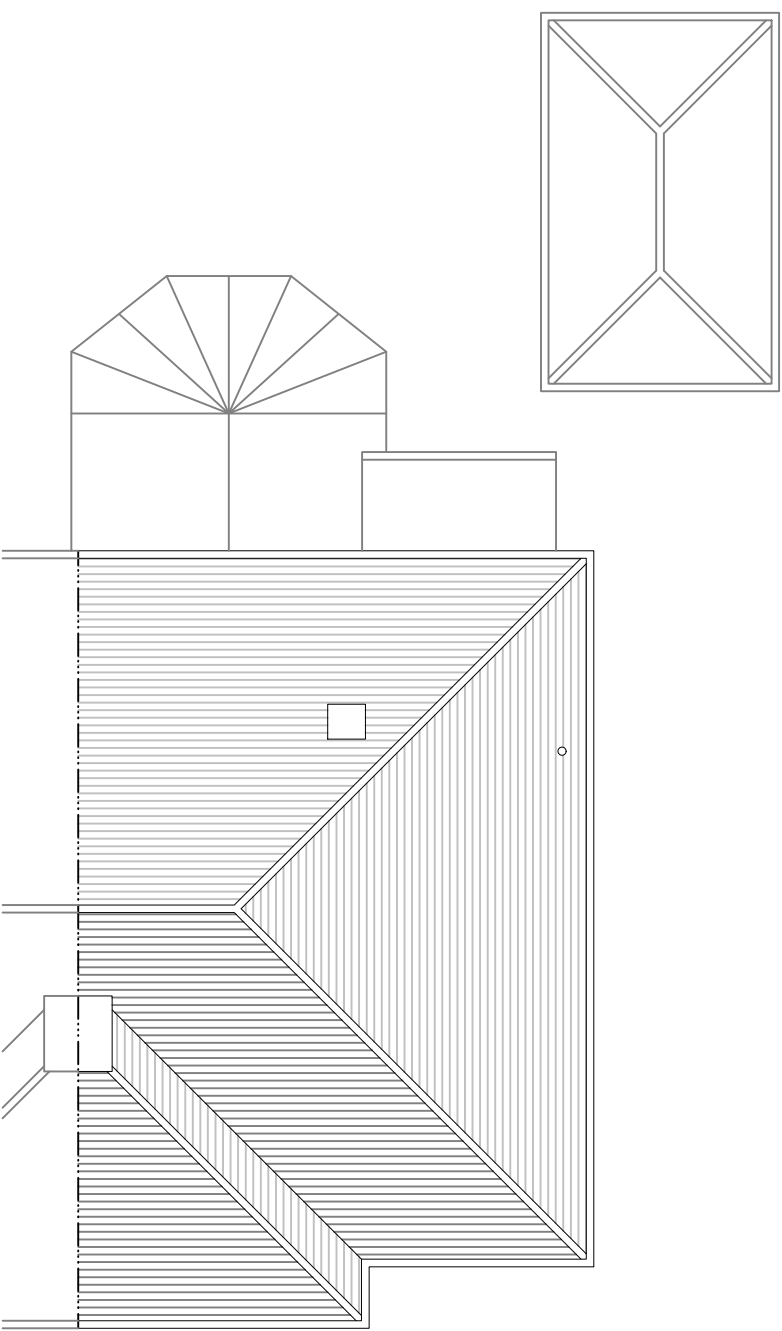


Roof Plan 1:100

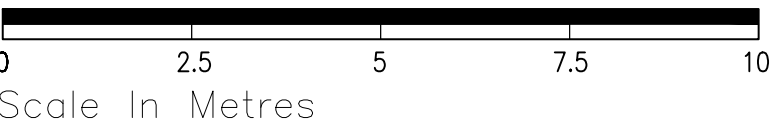

Scale In Metres



Block plan 1:500

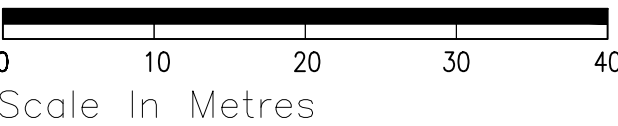

Scale In Metres



Location plan 1:1250



Scale In Metres

rev.	date	comment
amendments		
client		
Mrs A. Banham		
job		
20 Sunte Close Haywards Heath RH16 1QT		
drawing number		
194.EXG.02		
drawing title		
existing section, elevations, location & block plan		
date	scale/original sheet size	RIBA work stage
	Varies@A1	
Do not scale off drawing Check all dimensions on site before all work is commenced All goods materials workmanship to conform with current building regulations BS5 and CDM © Copyright KLA Architects Ltd.		
KLA architects limited 27 Perenna Road Haywards Heath West Sussex RH16 1PJ		
telephone 07712 649 542 email kla.architects@gmail.com www.klaarchitects.co.uk		
Company No. 6538521 Registered Office 27 Perenna Road, Haywards Heath, RH16 1PJ		