




Front Elevation (S) 1:100

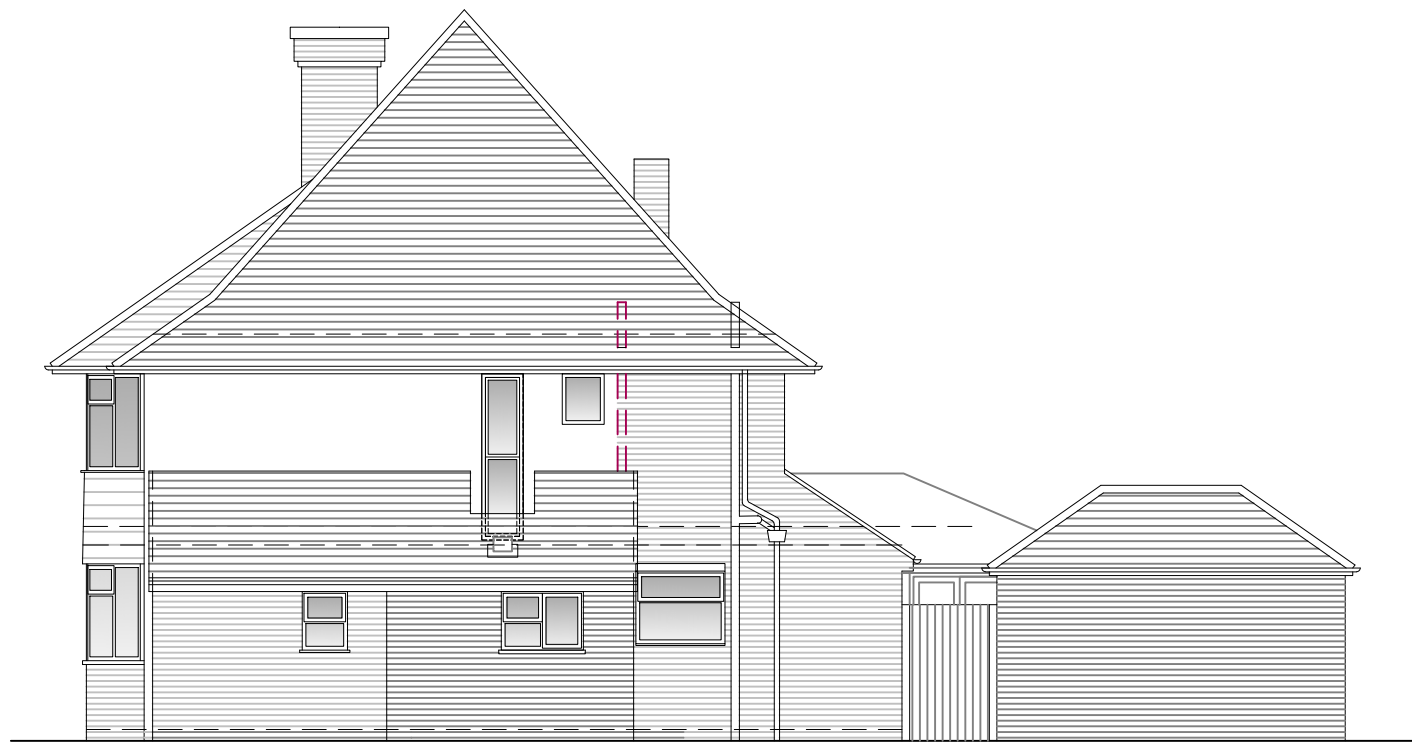


Side Elevation (E) 1:100





Rear Elevation (N) 1:100



Rear Elevation beyond existing garage (N) 1:100

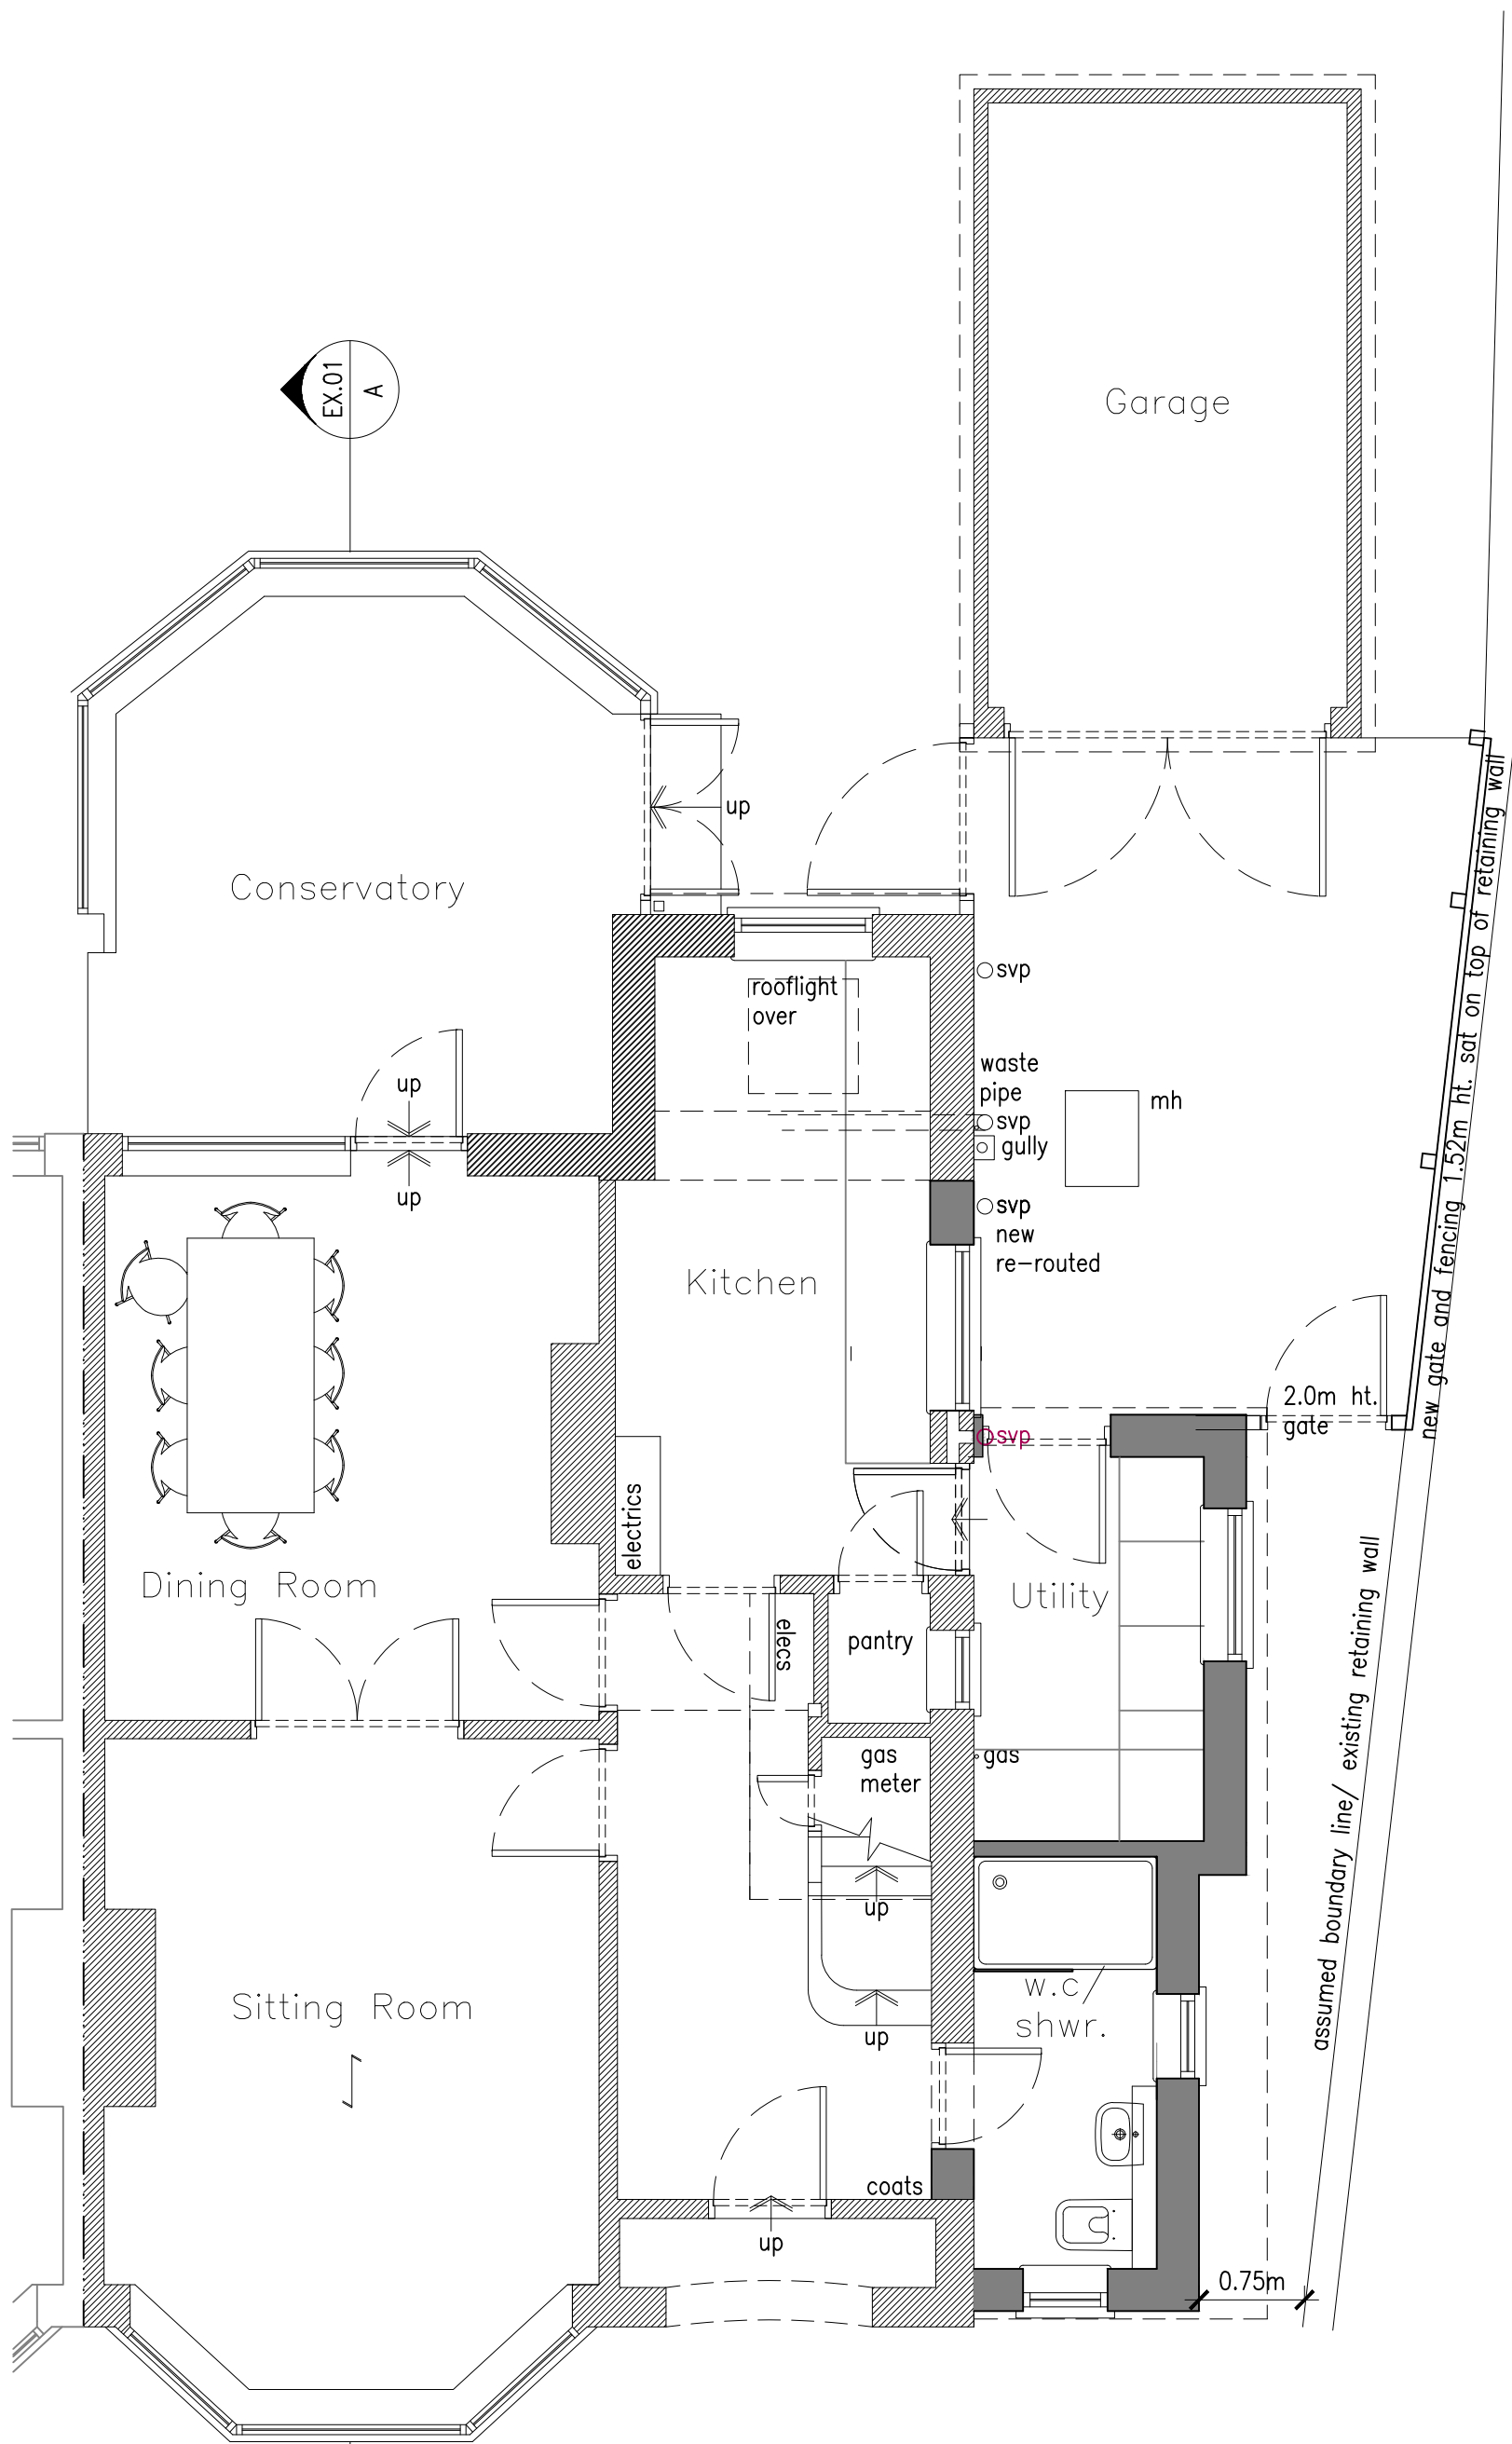


Ground Floor Plan 1:50

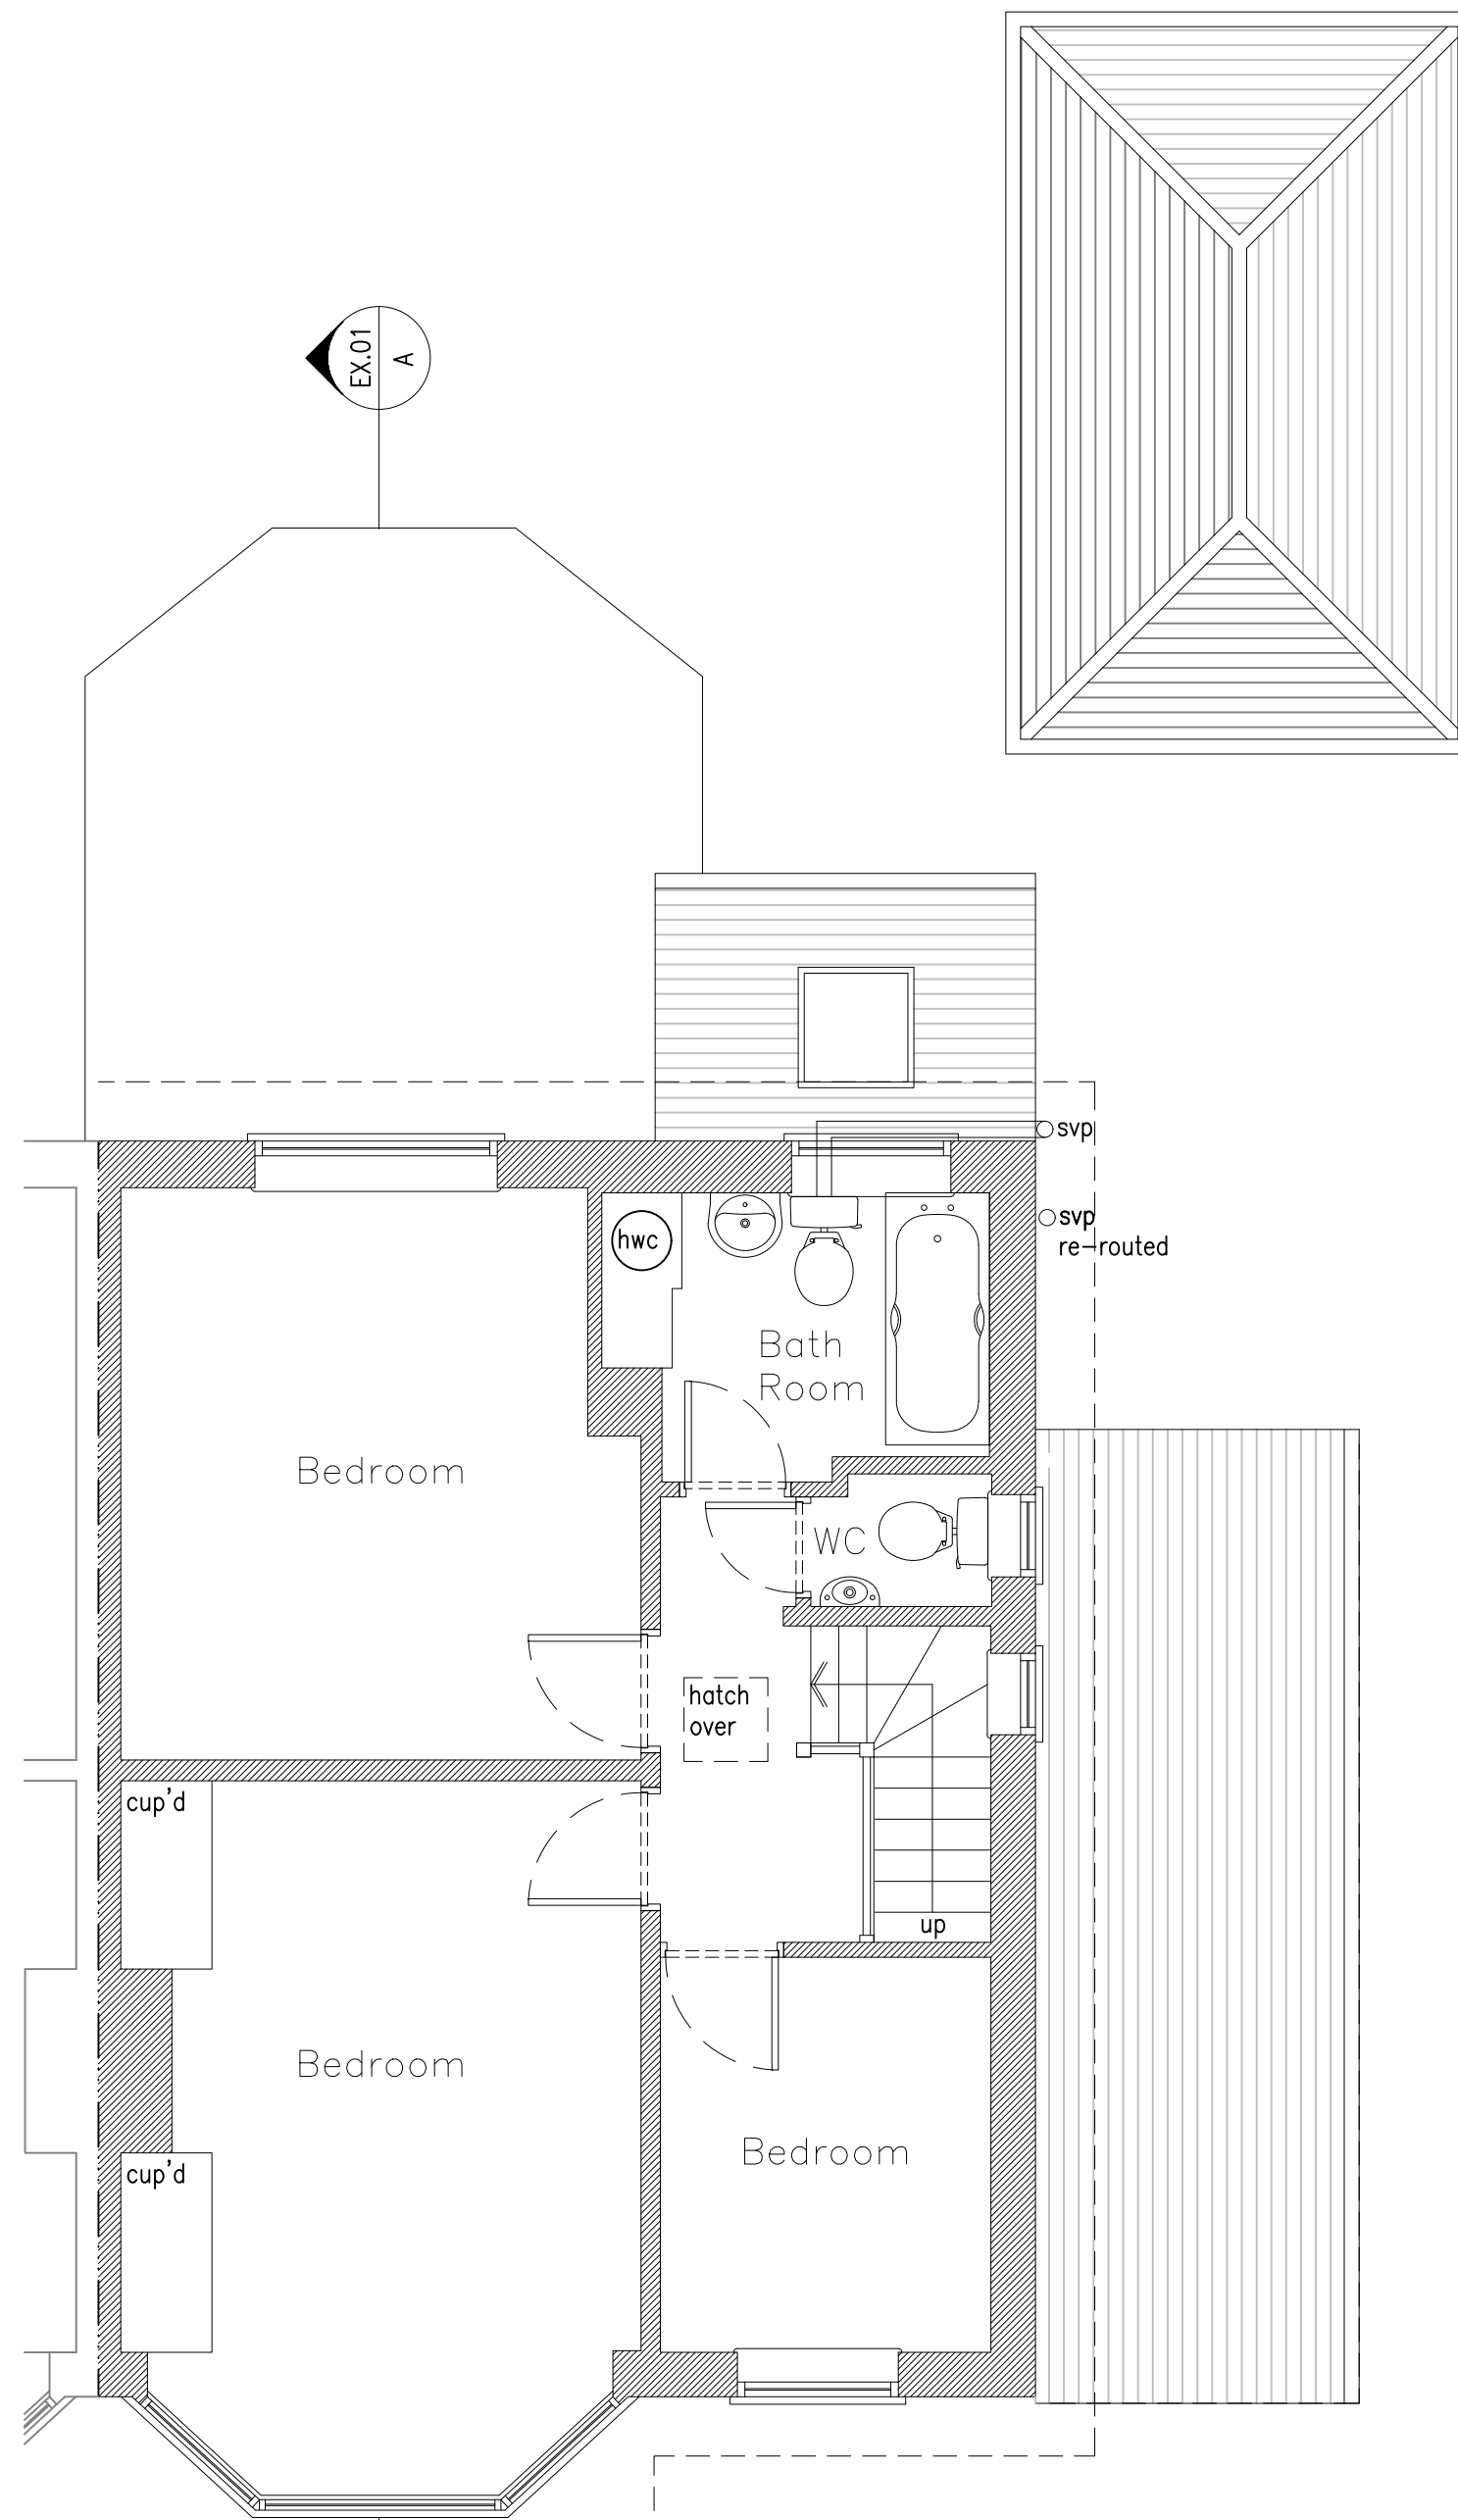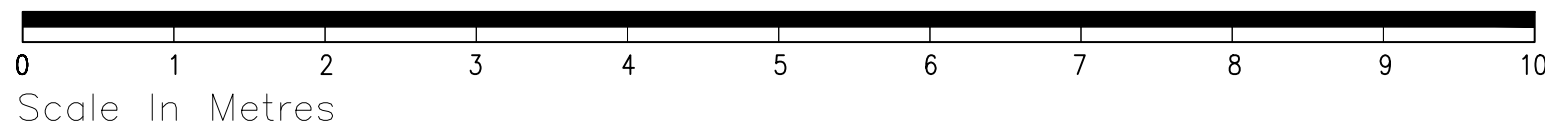



First Floor Plan 1:50




Block plan 1:500

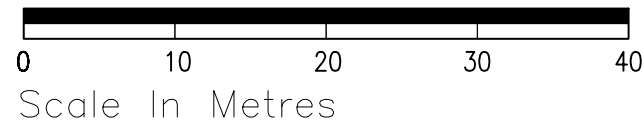

Location plan 1:1250

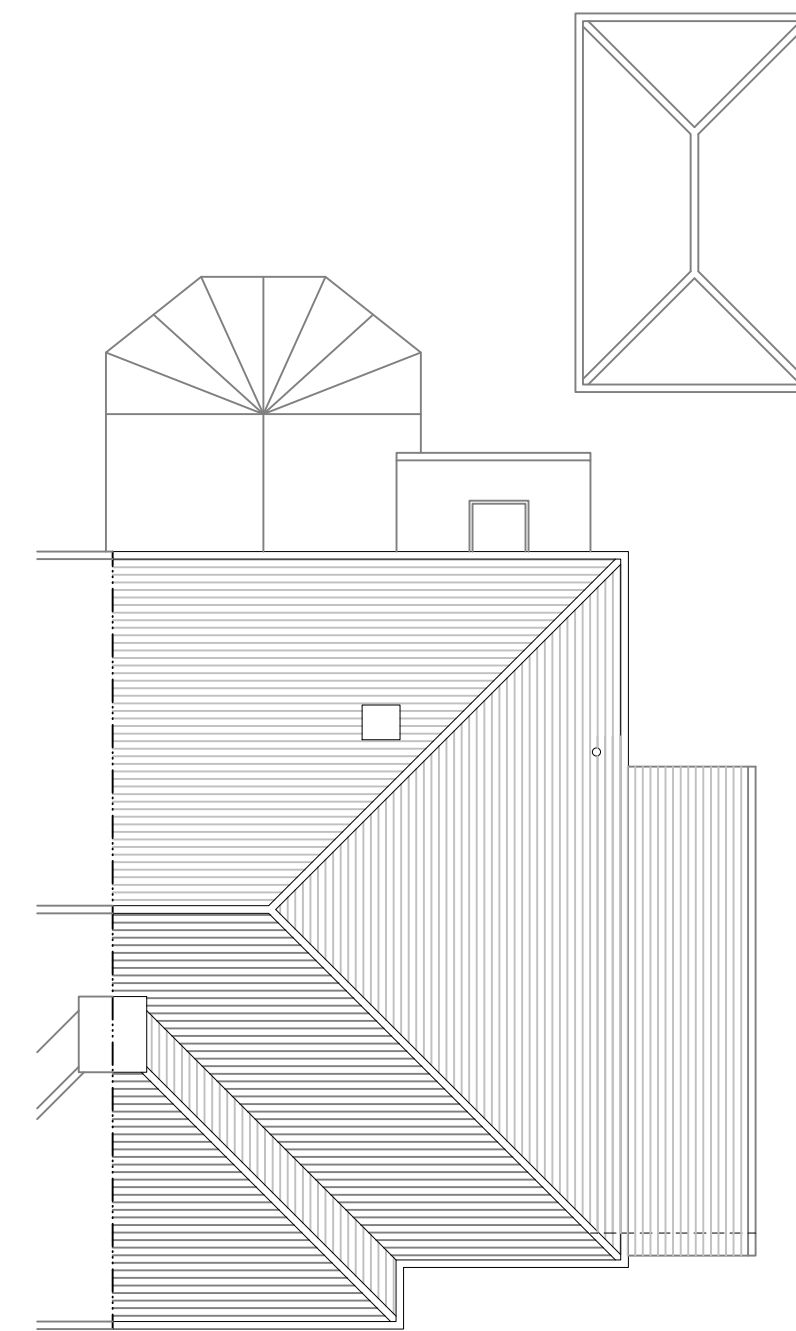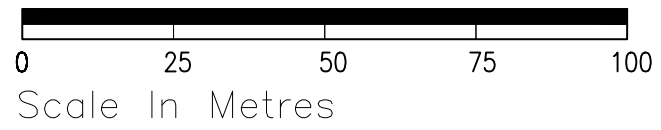

Roof Plan 1:100

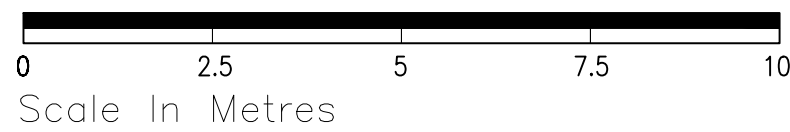

rev.	date	comment
amendments		
k aarchitects		
client	Mrs A.Banham	
job	20 Sunte Close Haywards Heath RH16 1QT	
drawing number	194.PL.01	
drawing title	proposed plans, location & block plan	
date	Sept.'26	scale/original sheet size
		Varies@A1
		RIBA work stage
		3
Do not scale off drawing. Check all dimensions on site before all work is commenced. All goods materials workmanship to conform with current building regulations BS and CDPs. © Copyright K A Architects Ltd.		
k a architects limited 27 Perenna Road Haywards Heath West Sussex RH16 1PJ		
telephone 07712 649 542 email k a.architects@gmail.com www.k aarchitects.co.uk		
Company No. 6538521 Registered Office 27 Perenna Road, Haywards Heath, RH16 1PJ		