



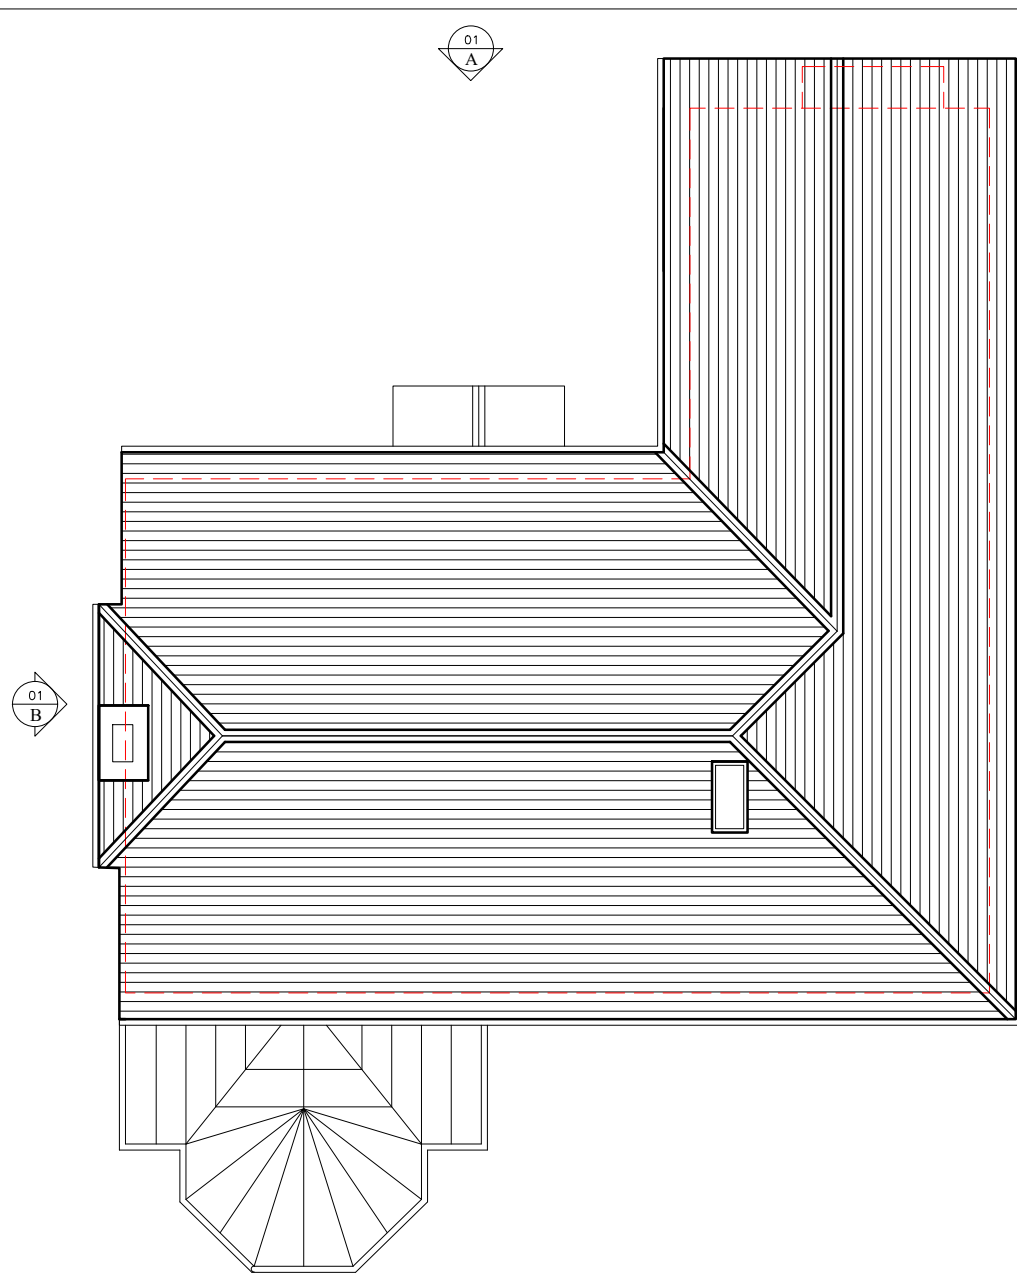

Existing Roof Plan



A) Existing Front Elevation

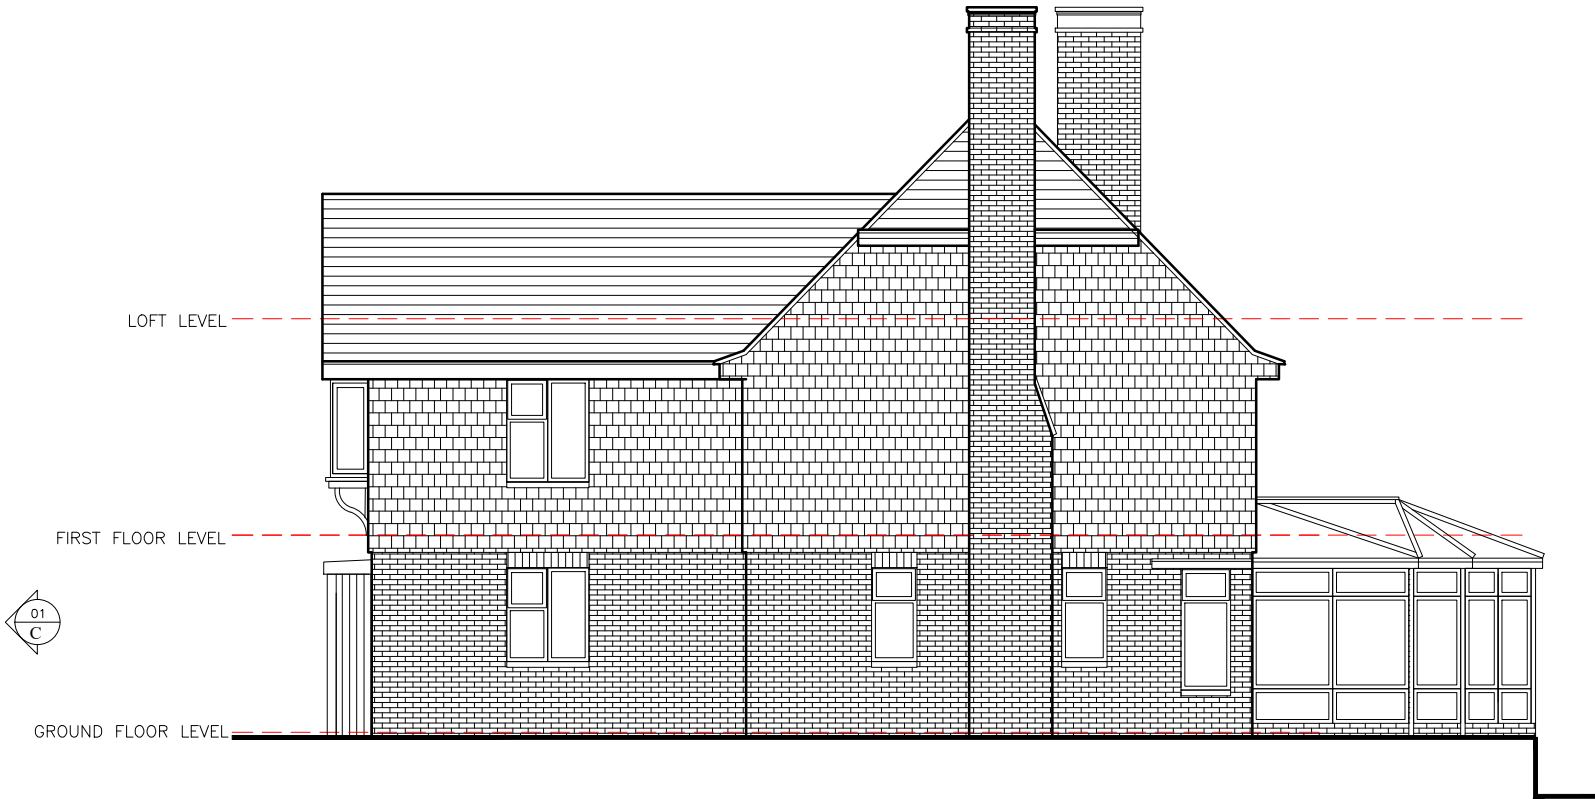

B) Existing Side Elevation



C) Existing Side Elevation

N →

PLANNING DRAWING

01234m1:100

SARAH BREEZE RIBA

Client

Simon Rogers

Project

The Brambles
Borde Hill Lane
Haywards Heath
West Sussex RH16 1XP

Title

Existing Roof Plan
Existing Elevations

Drawn by

SB

Checked by

SR

Scale

A3 @ 1:100

Date

17/09/26

Project no.

Dwg. no.

Revision

Prelim.

BA238

01

--