


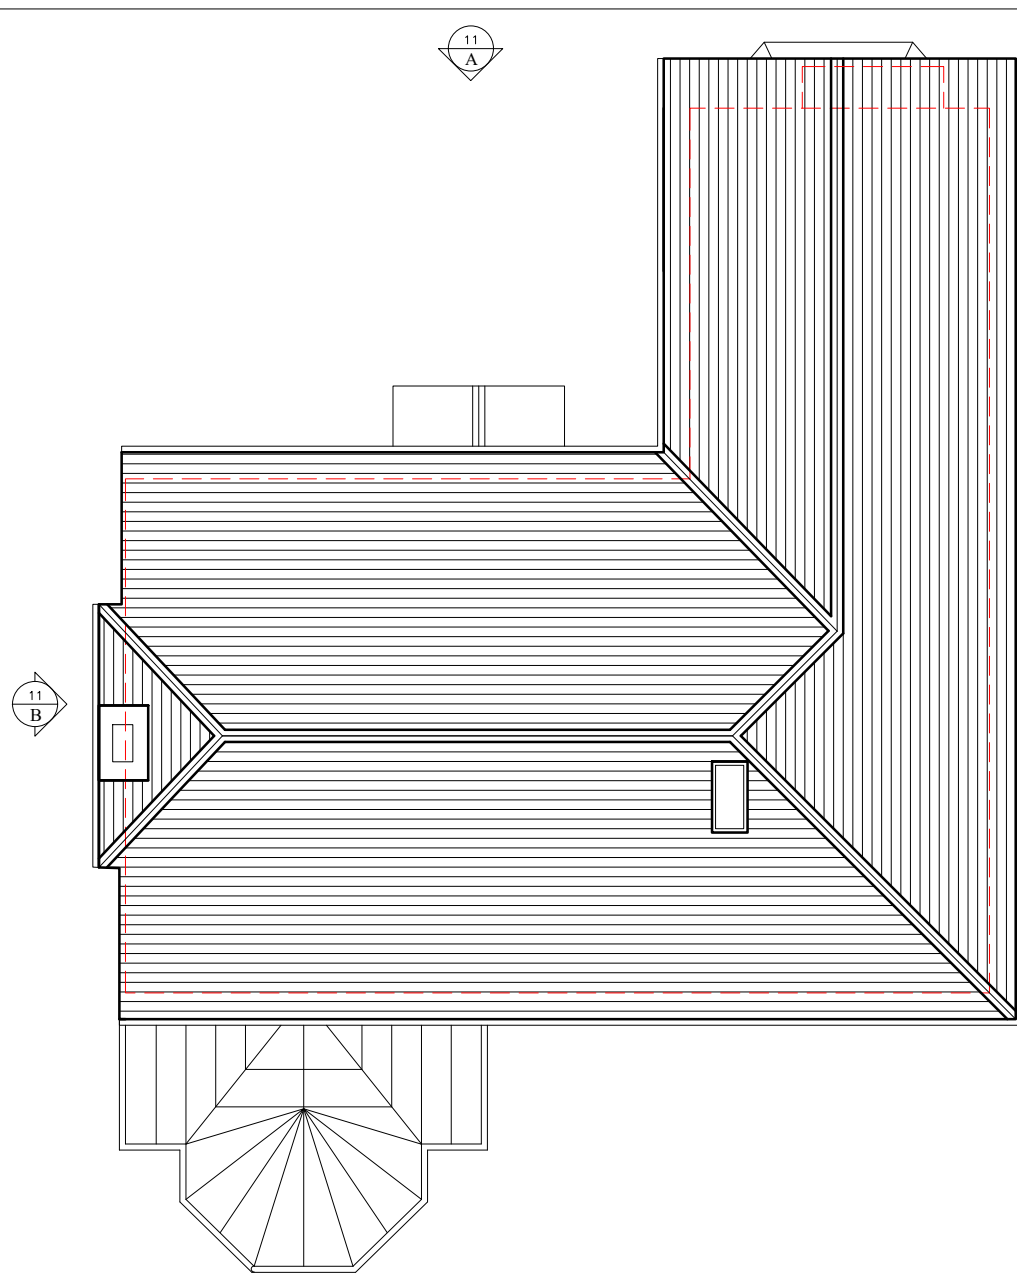

Proposed Roof Plan




A) Proposed Front Elevation


PROPOSED GARAGE CONVERSION INTO
HABITABLE SPACE
PROPOSED BAY WINDOW TO FRONT WITHIN
EXISTING GARAGE DOOR OPENING. BAY
WINDOW TO HAVE PITCHED ROOF WITH
ROOF TILES TO MATCH EXISTING
BRICKWORK TO MATCH EXISTING




B) Proposed Side Elevation

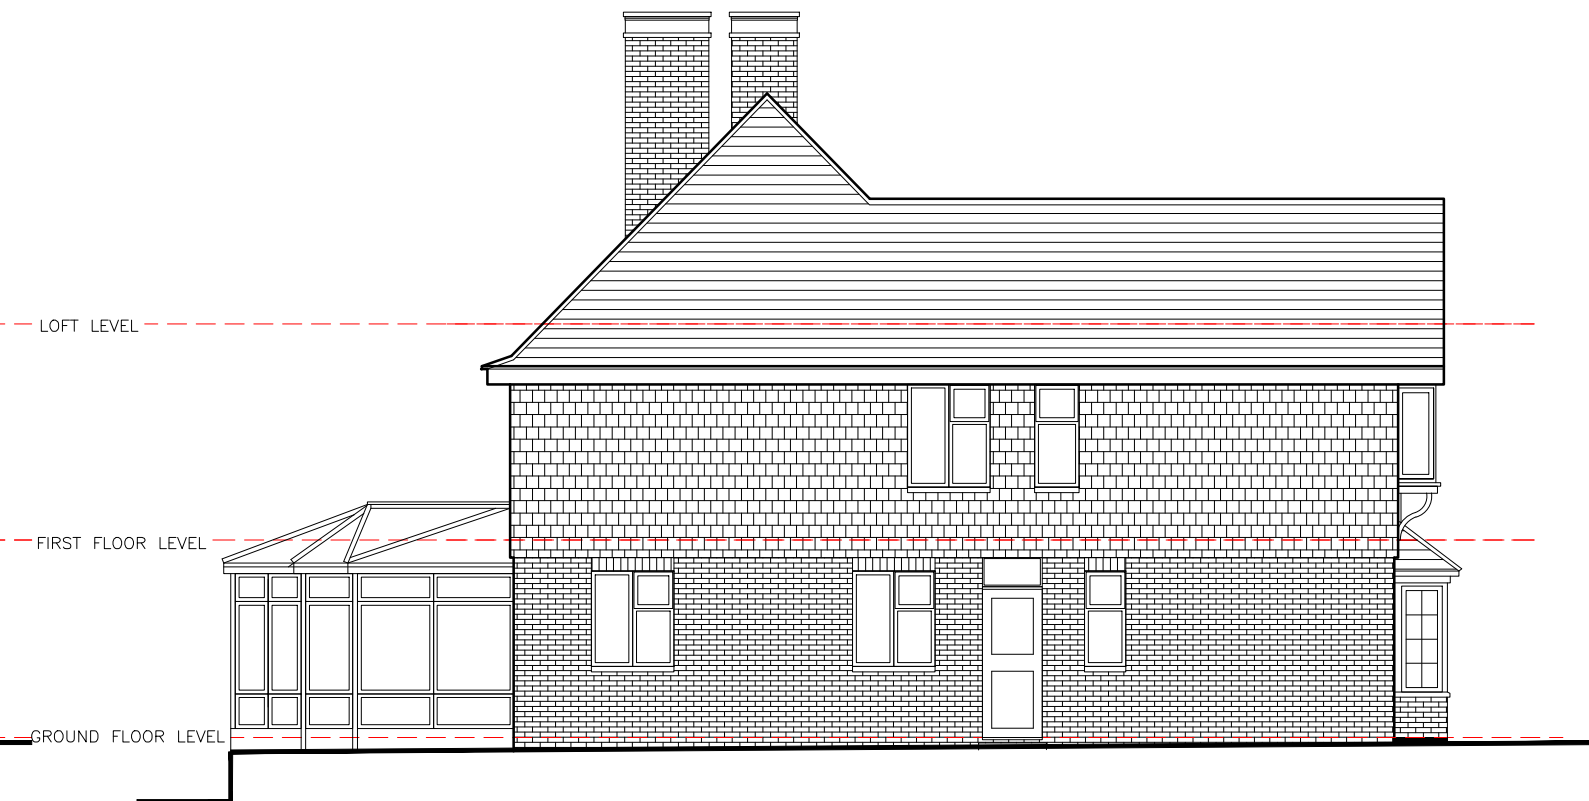

C) Proposed Side Elevation

 

PLANNING DRAWING

 

SARAH BREEZE RIBA

Client
Simon Rogers

Project
The Brambles
Borde Hill Lane
Haywards Heath
West Sussex RH16 1XP

Title
Proposed Roof Plan
Proposed Elevations

Drawn by
SB

Checked by
SR

Scale
A3 @ 1:100

Date
17/09/26

Project no.	Dwg. no.	Revision	Prelim.
BA238	11	--	