


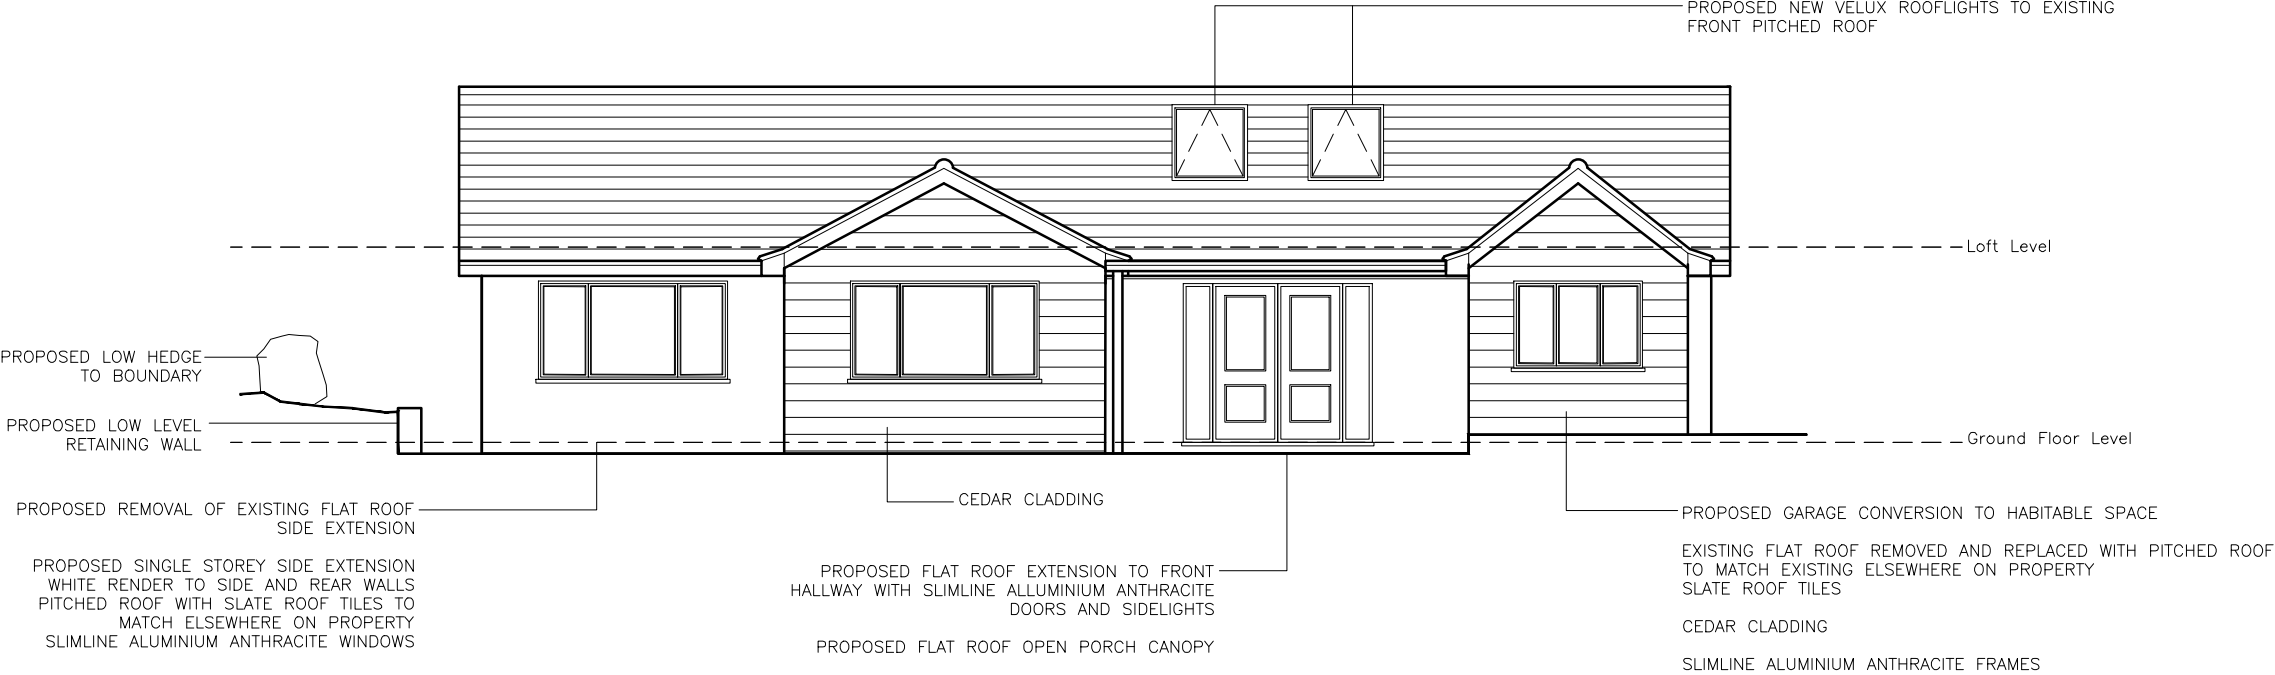


A) Proposed Front Elevation



B) Proposed Rear Elevation

REV A PROPOSED LOW LEVEL RETAINING WALL AND LOW HEDGE SHOWN ON ELEVATIONS 04/12/24

PLANNING DRAWING

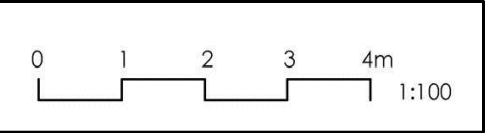

SARAH BREEZE RIBA

Client Paul & Karen Cooper

Project 10 Sergison Close
Haywards Heath
West Sussex
RH16 1HU

Title Proposed Front & Rear Elevations

Drawn by	SB	Checked by	PC&KC
Scale	A3 @ 1:100	Date	06/11/24
Project no.	Dwg. no.	Revision	Prelim.
BA191	12	A	