



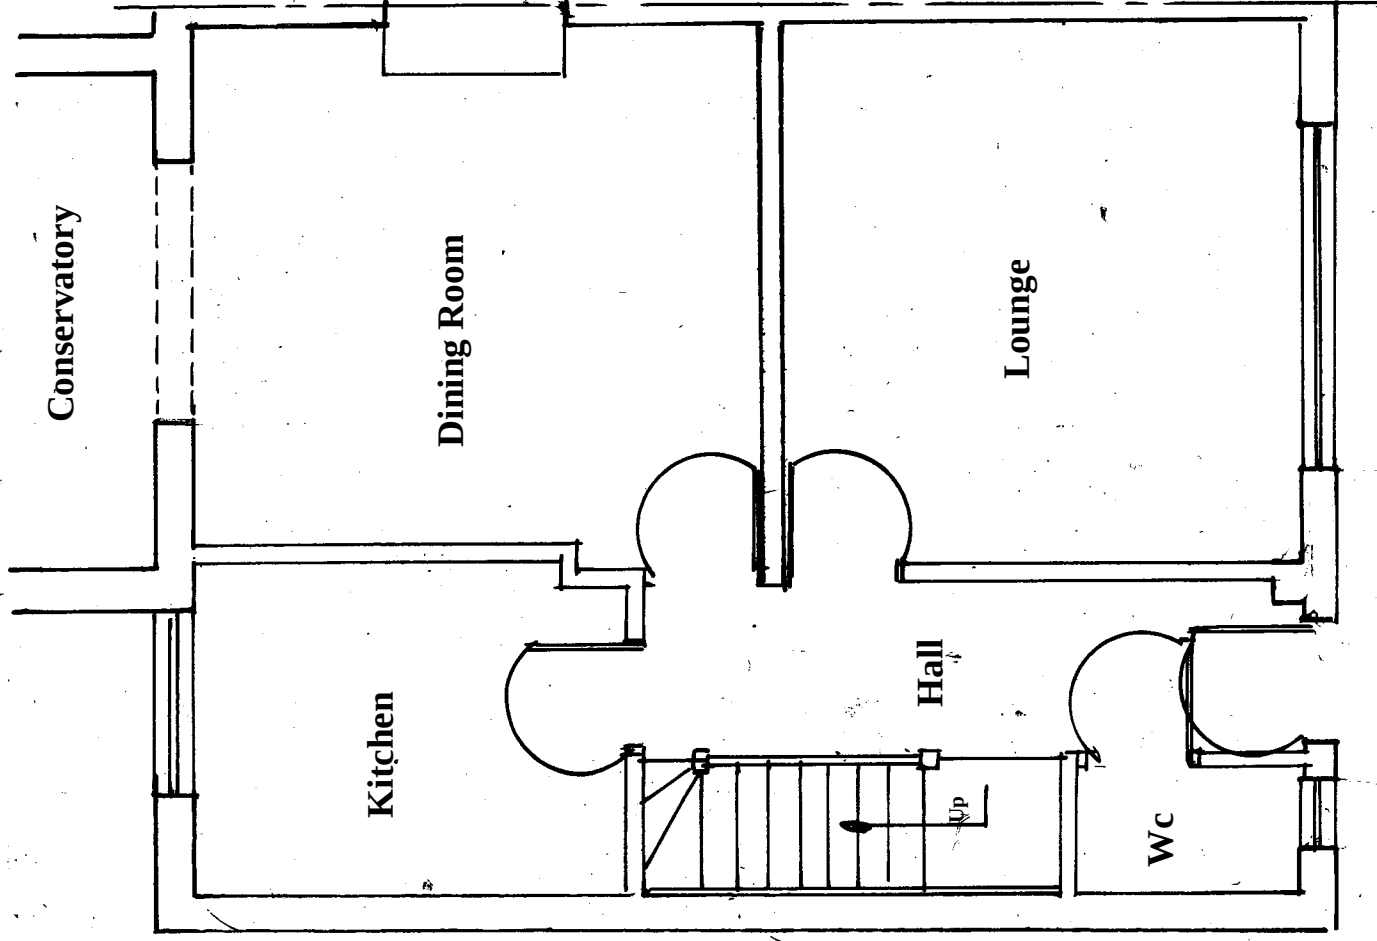

Existing Ground Floor Plan

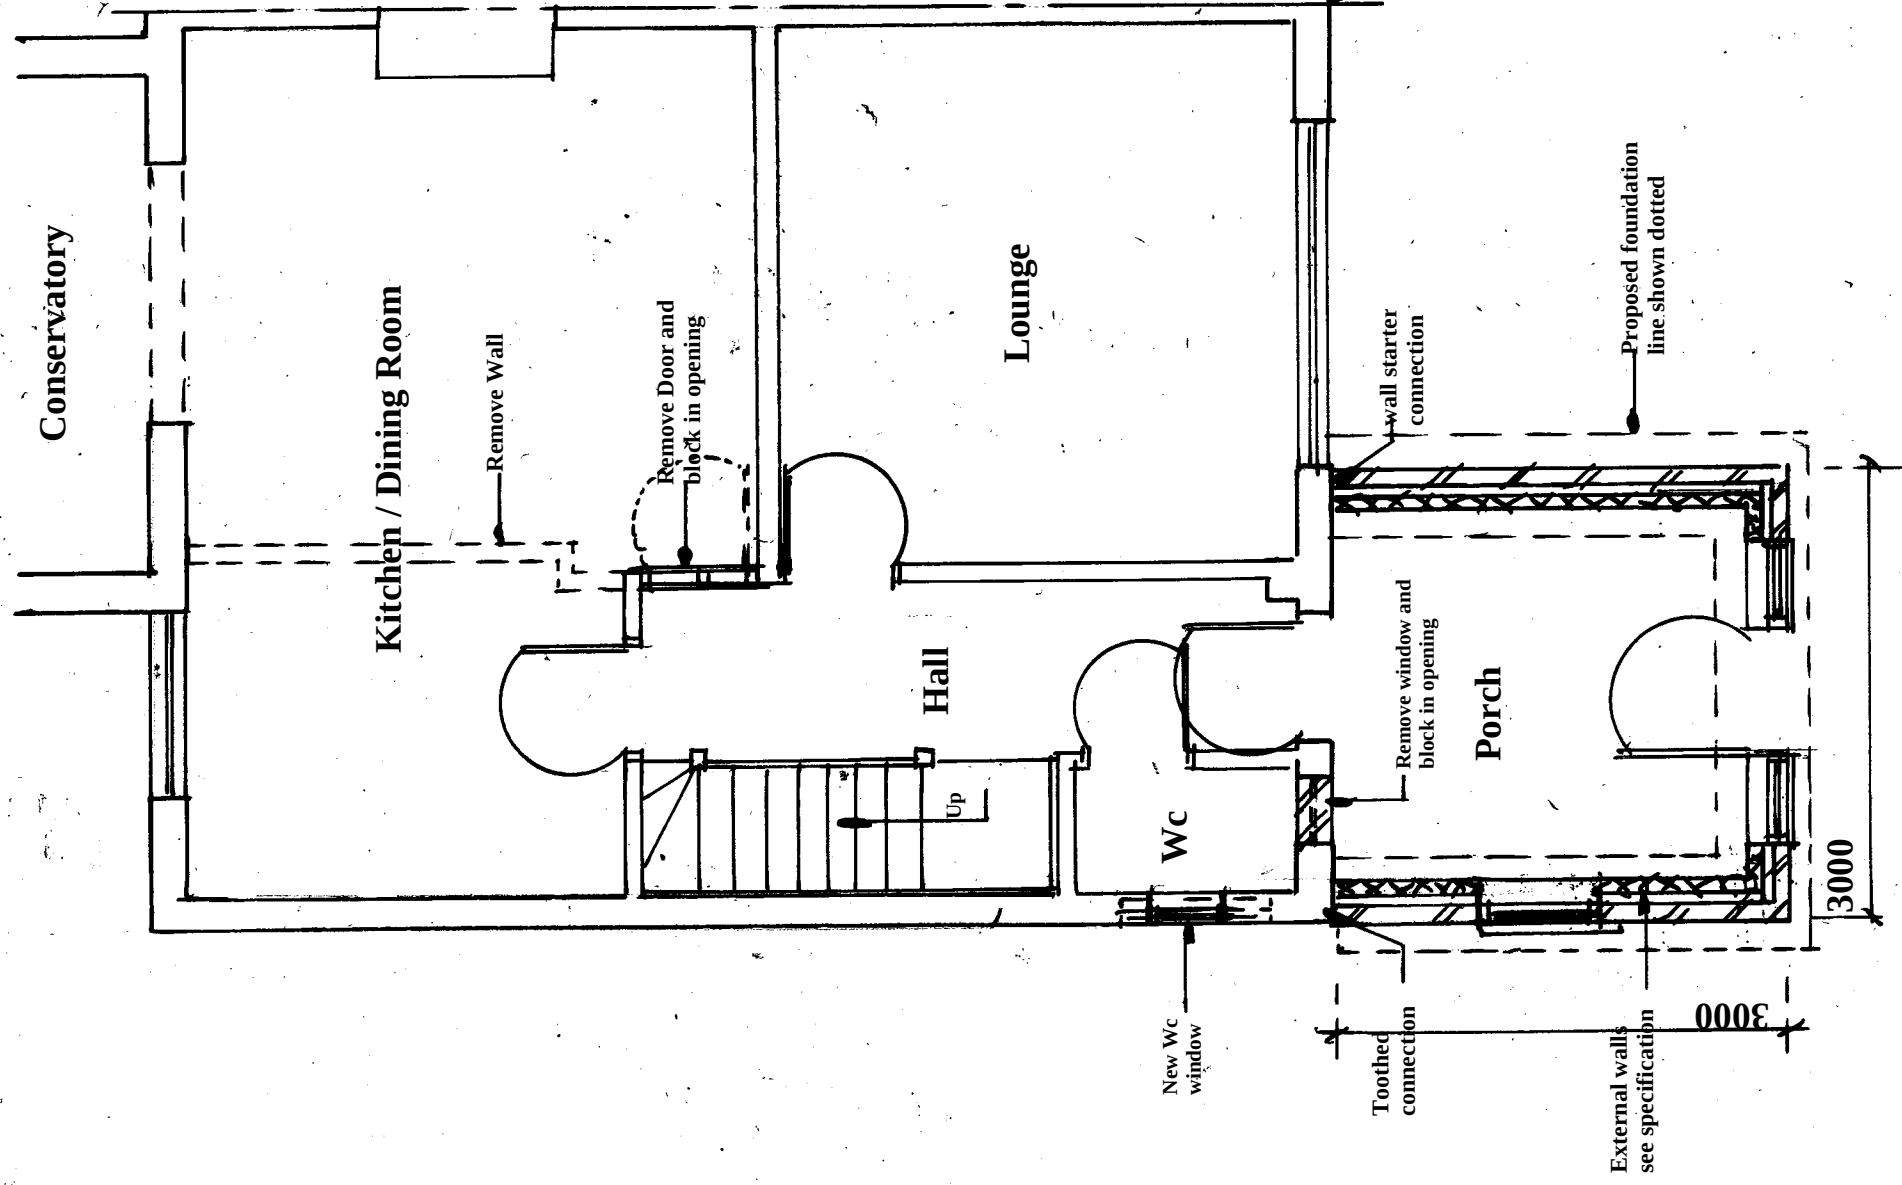

Proposed Ground Floor Plan

Amendments			Date
Client			

Mr I. Greateorex

Site Address

144 Chantonbury road
Burgess Hill
West Sussex
RH15 9HA

Proposal Front Extension

Drawing Title Existing/Proposed Ground Floor Plan

Date 24/04/24 Drawn S. Burrows

Scales 1:50

DWG NO. S13363/1	REV
------------------	-----