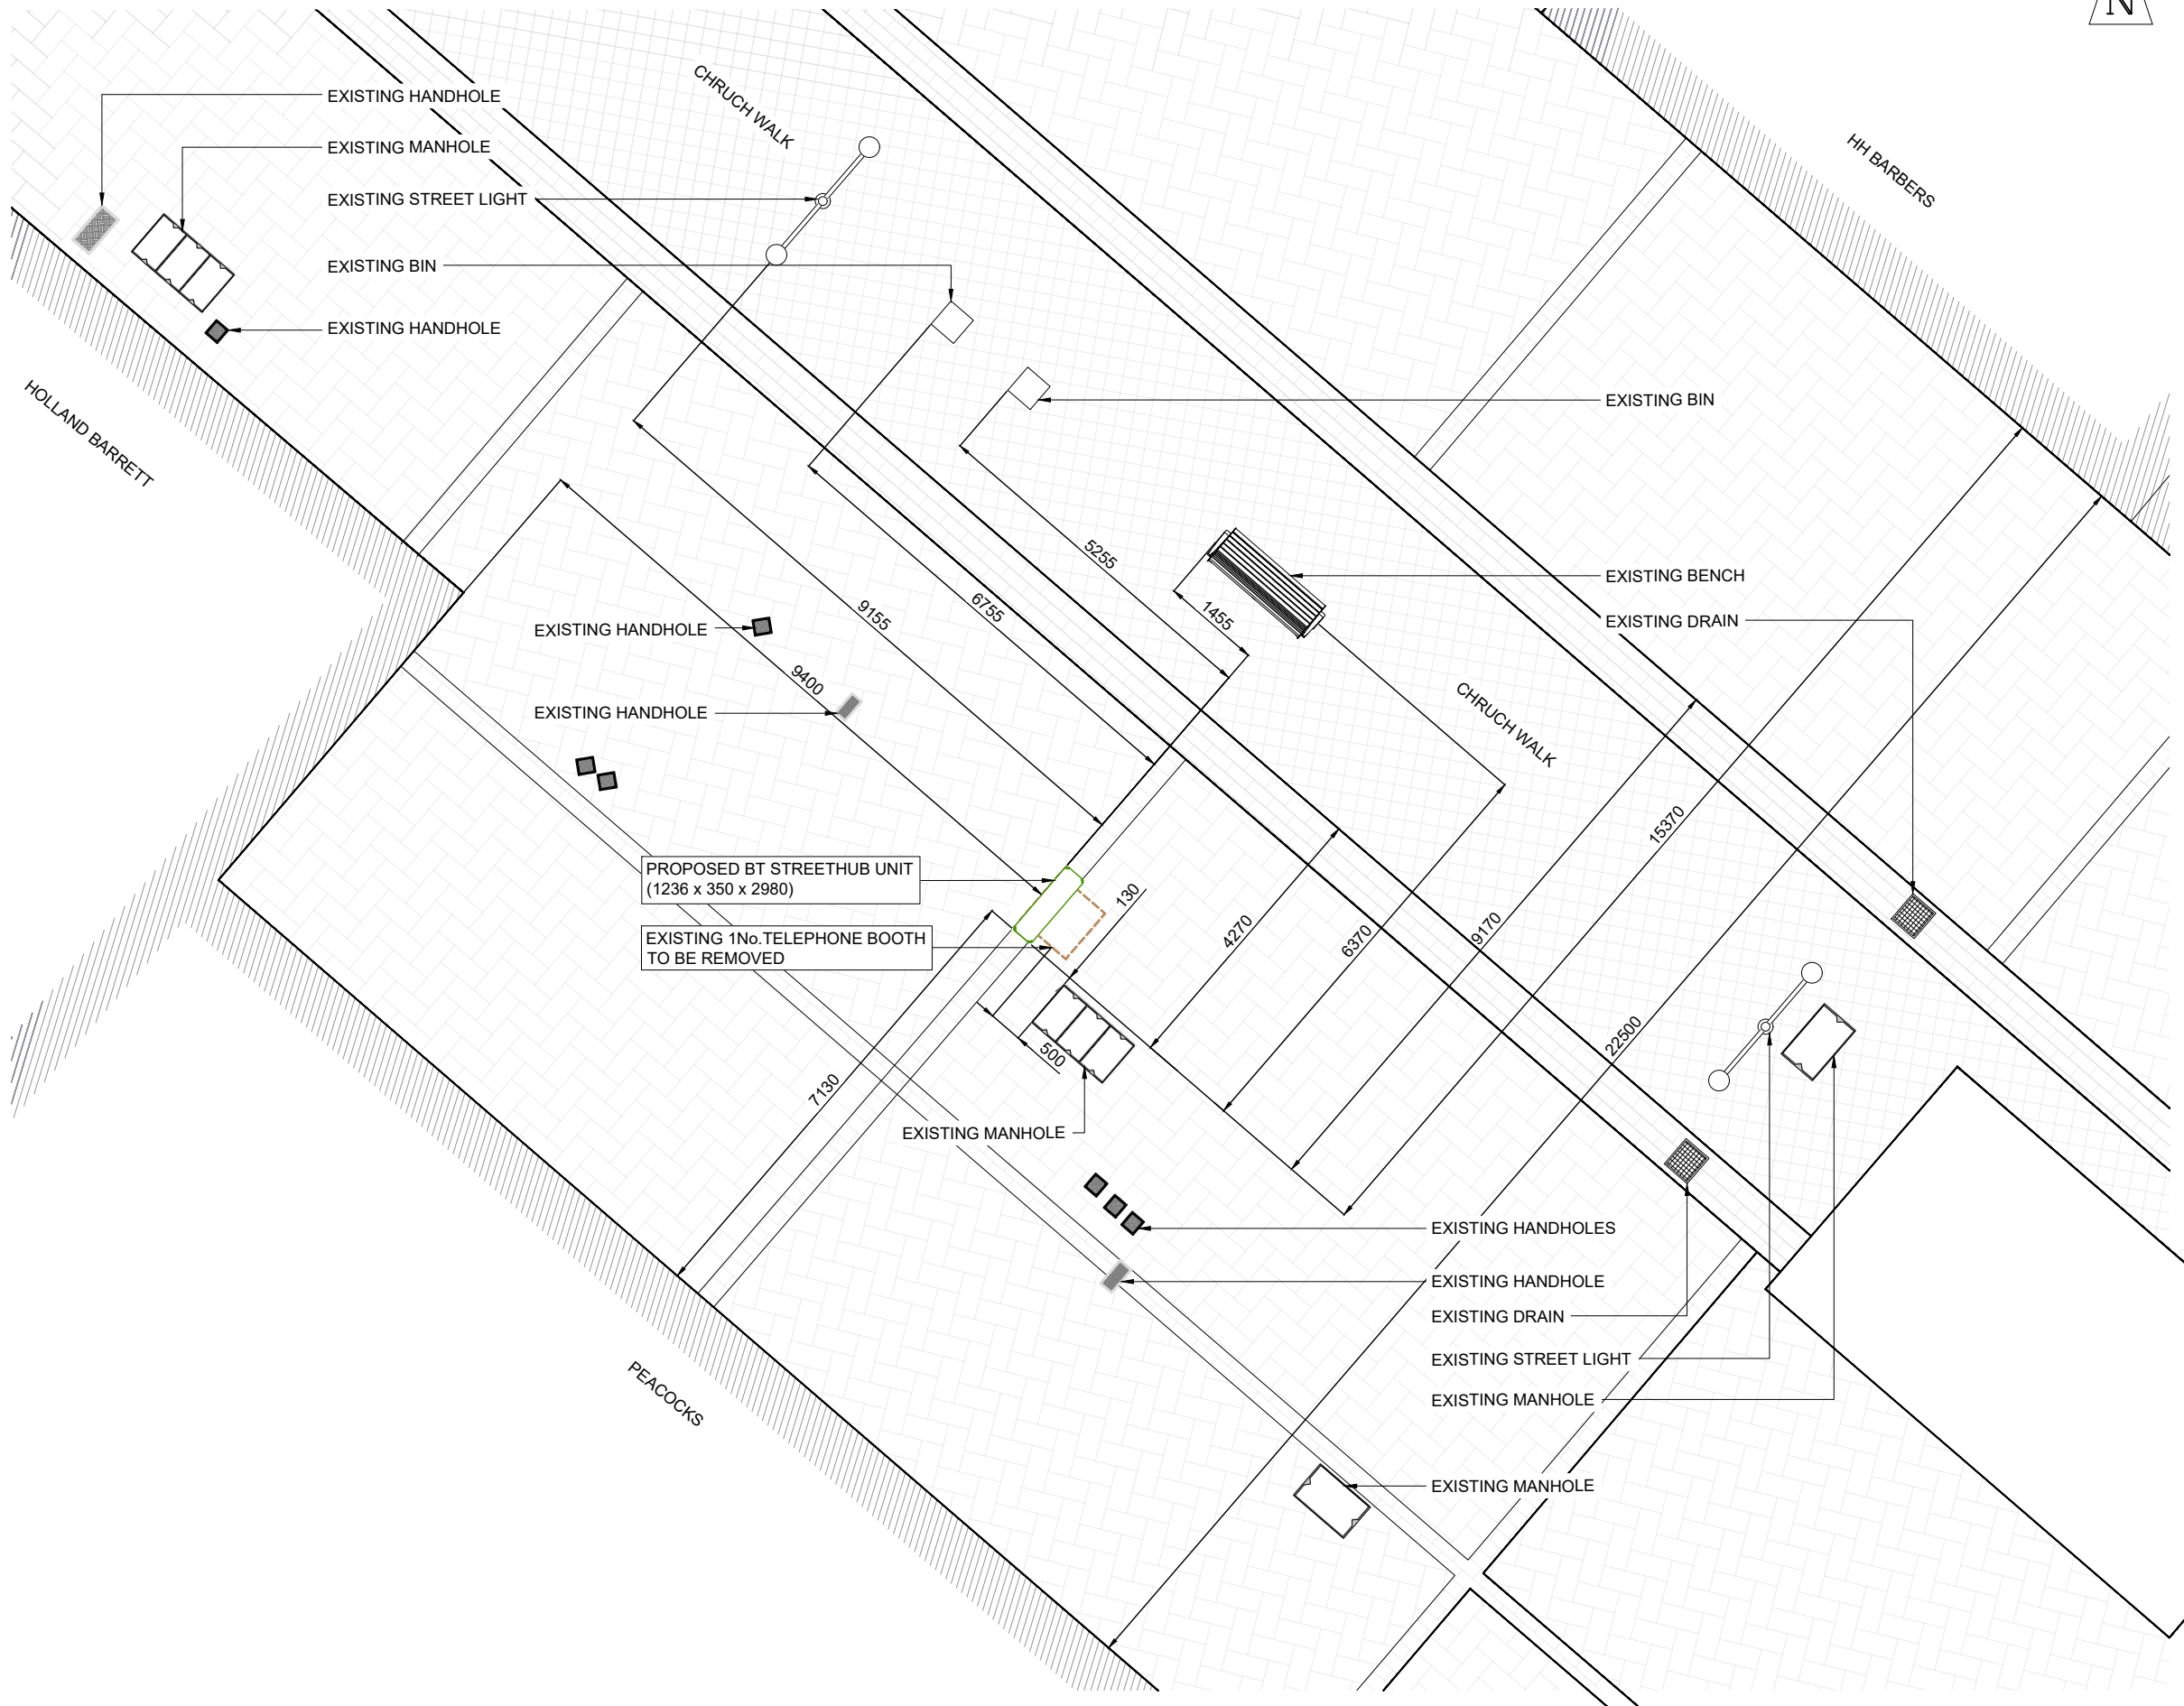


PROPOSED SITE PLAN
SCALE 1:100

<u>GENERAL NOTES</u>				
Use written dimensions only, do not scale from drawing. Use latest revision of all referenced information.				
LAT 50.956108		LONG -0.131535		
A	06/10/2025	New BT Streethub Structure	PSB	ADN
Rev	Date	Description	Drawn	Chkd
 mitie				
				
Drg Status PLANNING				
Cell No. & Name BGH-101				
Site Name & Address Pavement o/s 63 Church Walk, Burgess Hill, RH15 9BQ				
Drawing Title PROPOSED SITE PLAN				
Scale 1:100		Date 06/10/2025		
Drawn By PSB		Checked By ADN		
Drawing Number 002			Revision A	