




Proposed Front Elevation 1:50



Proposed Rear Elevation 1:50



Proposed Side Elevation 1:50

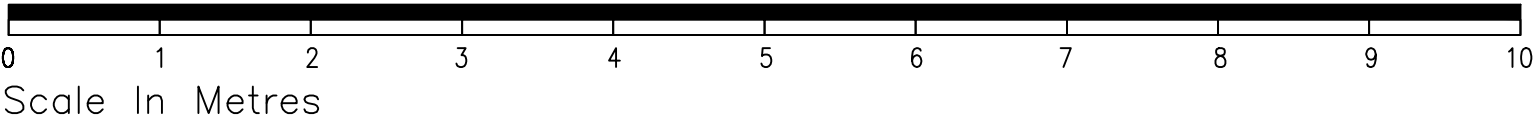

SKETCH DRAWING		
NOTES:		
- Copyright of this drawing remains the property of Buchan Rum Architects Limited and should not be reproduced in full or parts or re-used without written permission from Buchan Rum Architects		
- These drawings must be read in conjunction with the structural engineers drawings & details, and with all other consultants, sub-contractor and specialist's drawings & details.		
- All dimensions are in millimetres, unless stated otherwise.		
- All goods materials workmanship to conform with current building regulations BSS and COOP's.		
- All dimensions must be checked on site, and any discrepancies verified with the architect.		
- Do not scale from the drawing.		
- Any discrepancies between the drawings, details and specification must be reported to the architect immediately before work is put in hand.		
- All works to be carried out in full accordance with current Building Regulations, British Standards and all Health & Safety Regulations.		
- If in doubt please ask.		
rev.	date	comment
amendments		
Client		
Site address		
22 SUMMERHILL CLOSE		
Job Title		
New Residential Development		
Proposed Elevations		
BUCHAN RUM		
9 SAVILL ROAD		
LINDFIELD		
WEST SUSSEX RH162NY		
E : info@buchanrumarchitecture.co.uk		
Scale	Size	A1
1:20 & 1:50	Dim By	BRA
12/2025		
Drawing number	Rev.	
PL_00_120	03	