




0m 10m

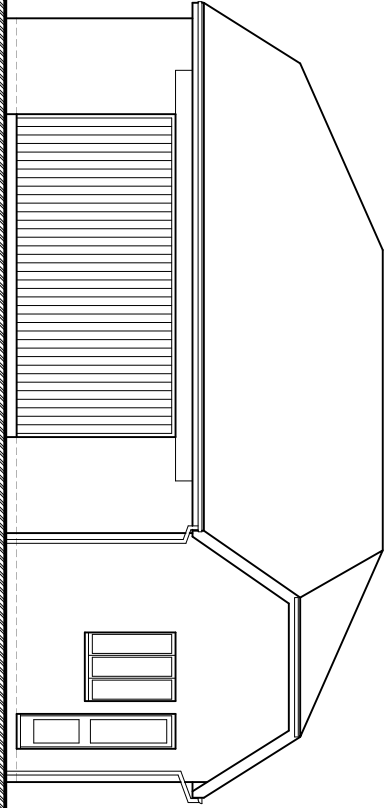


FRONT ELEVATION
EXISTING ELEVATIONS SCALE 1:100

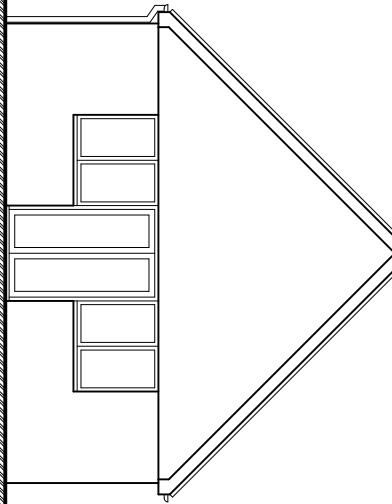



SIDE ELEVATION

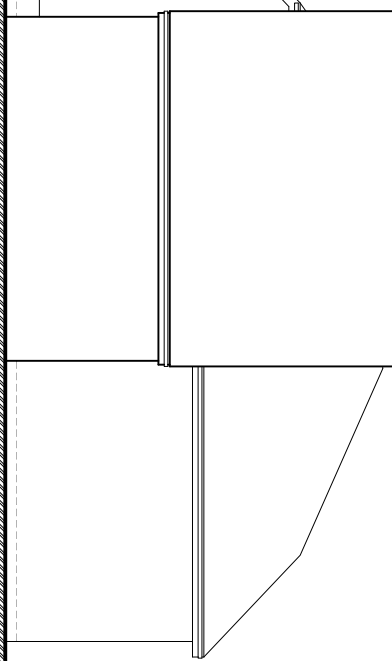


REAR ELEVATION

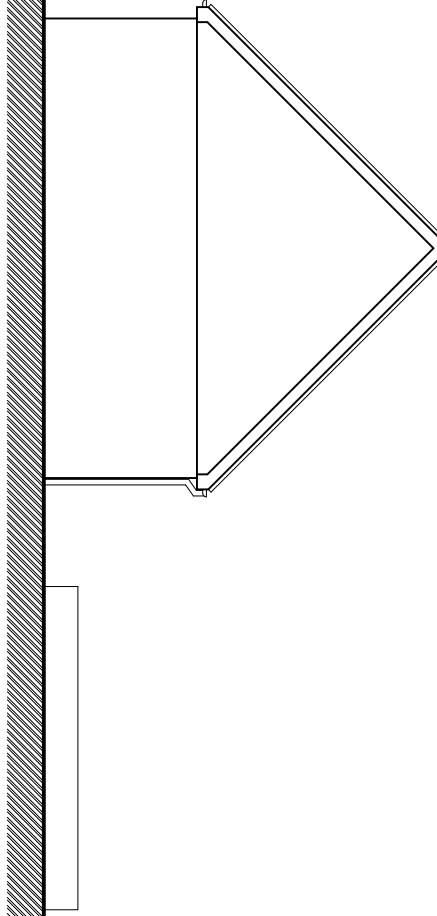



SIDE ELEVATION

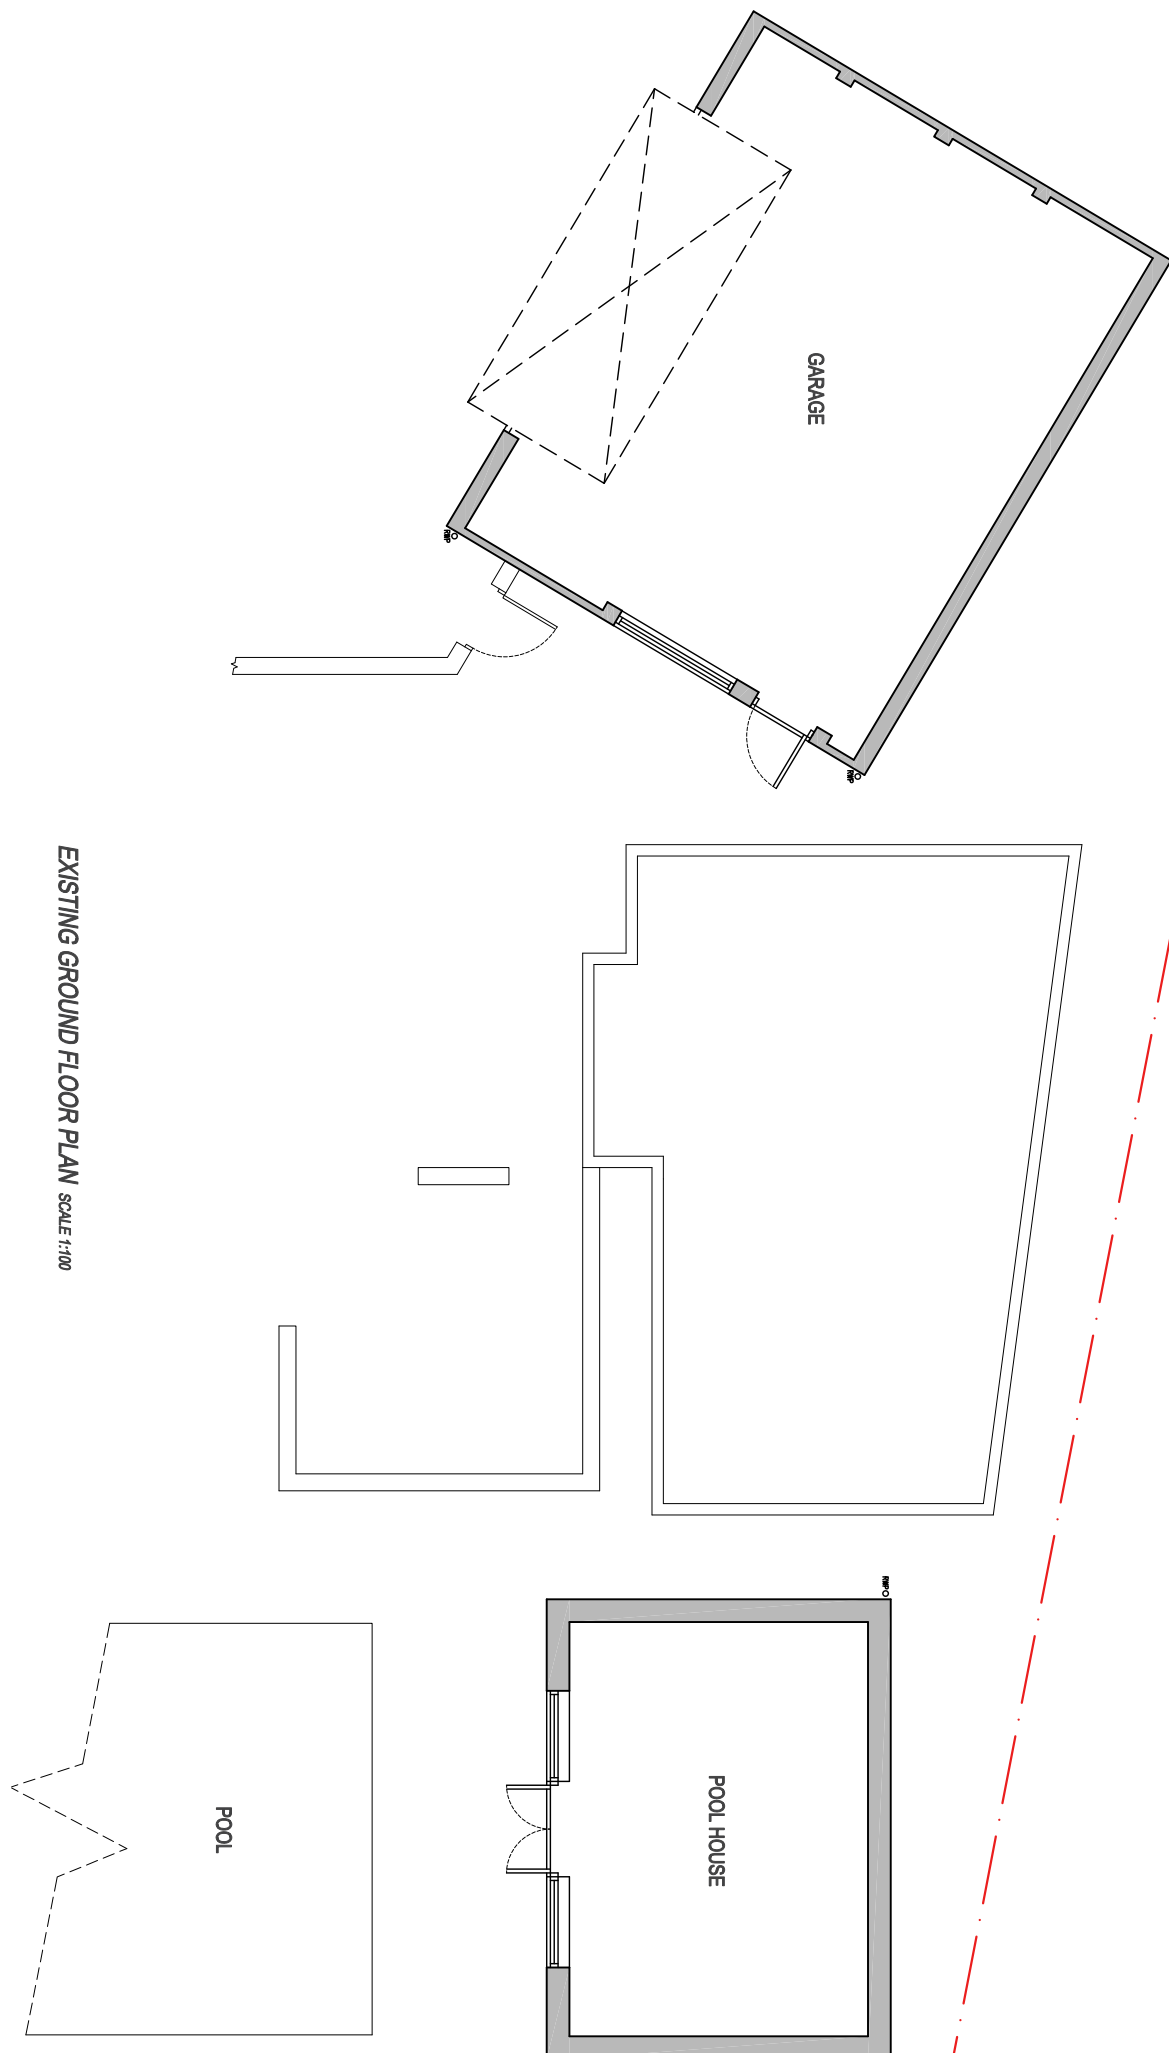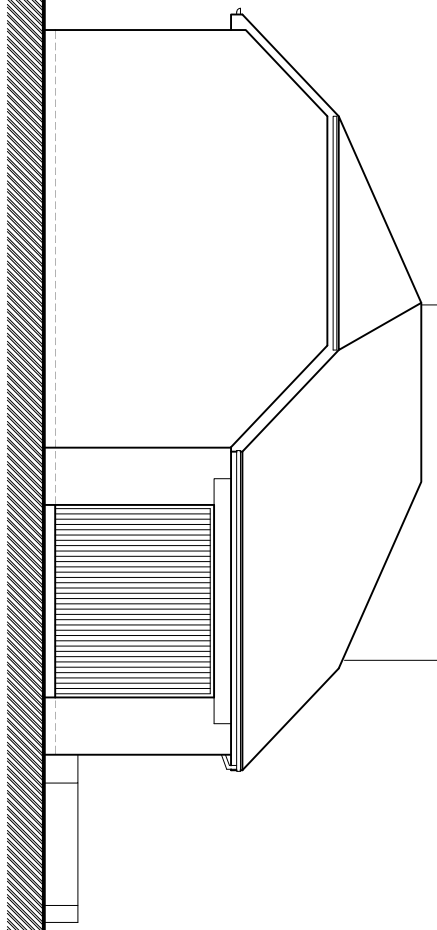


EXISTING GROUND FLOOR PLAN SCALE 1:100

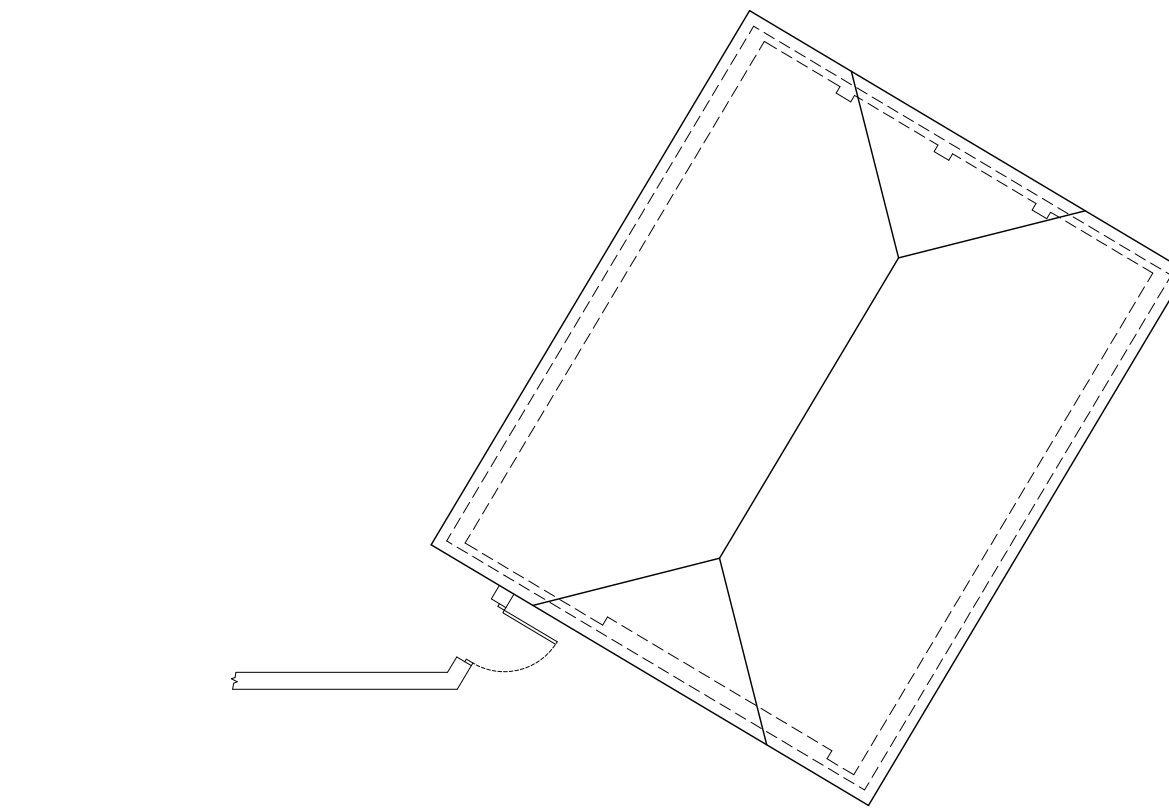


EXISTING ROOF PLAN SCALE 1:100

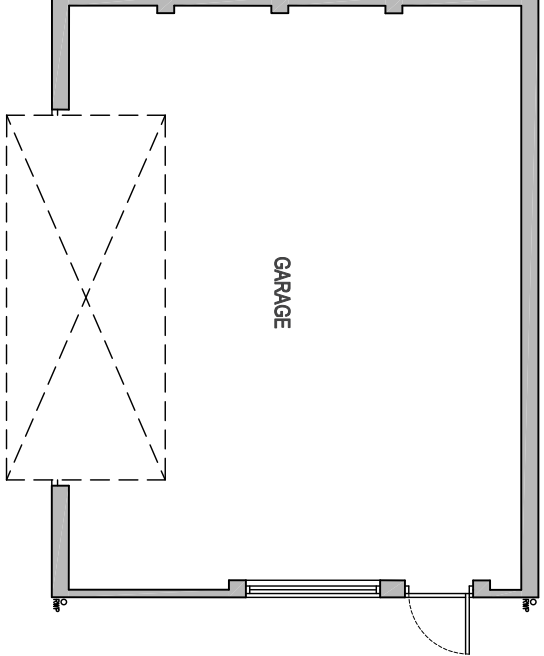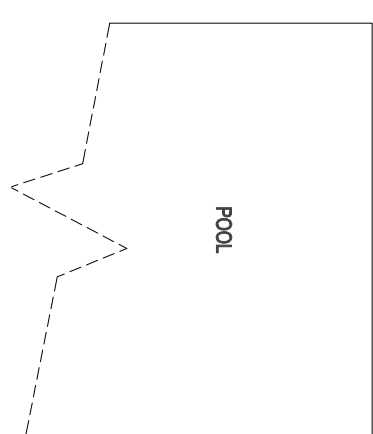


EXISTING GROUND FLOOR PLAN SCALE 1:100

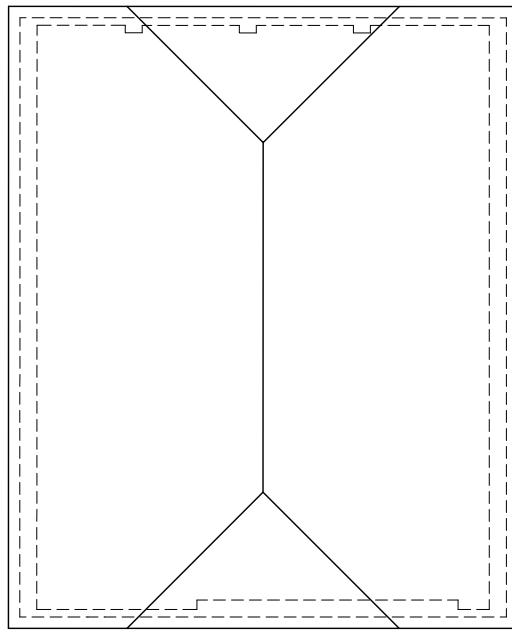


EXISTING ROOF PLAN SCALE 1:100

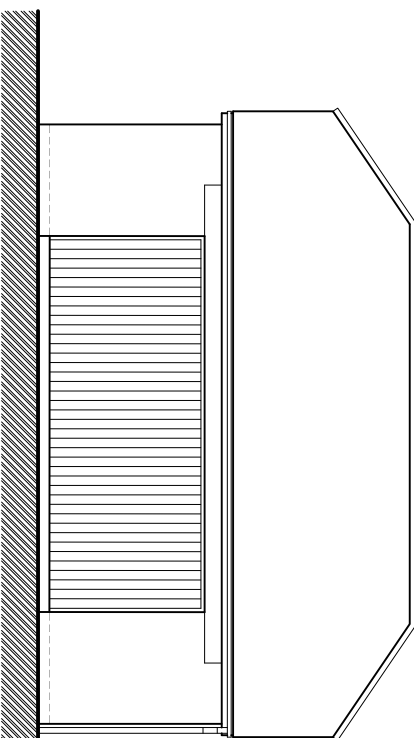


FRONT ELEVATION
EXISTING ELEVATIONS SCALE 1:100

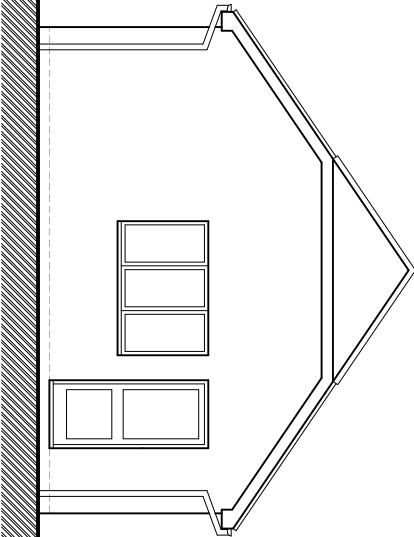

SIDE ELEVATION

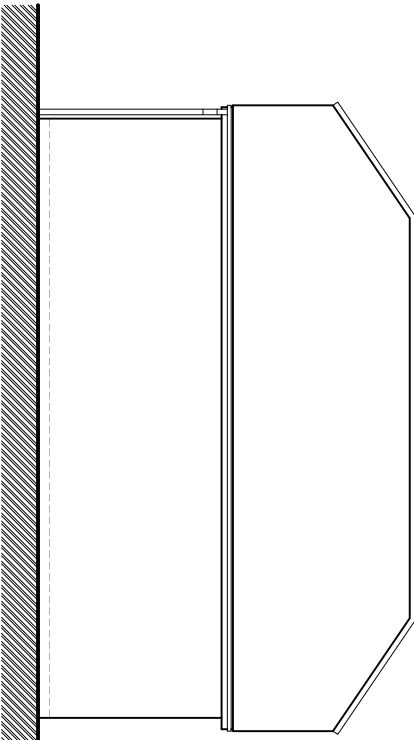

REAR ELEVATION

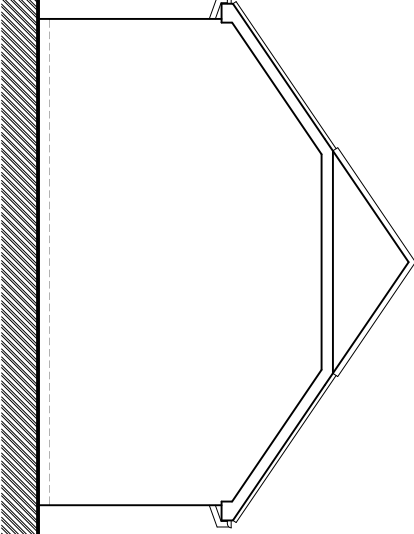

SIDE ELEVATION

Copyright reserved.
This drawing may only be used for the land and location specified in the title block. It is not to be used for any other purpose without the written consent of WPD. Prior to any works commencing on site, WPD is to be consulted regarding the current status, revision or regulatory approval of this drawing.
1. The works shown have been given for submission to the local planning authority and are not to be used for construction.
2. No works shall commence until planning approval has been given by the local authority.
3. The drawings are not to be used for construction without the written consent of WPD.
D	PLANNING APPLICATION (HOUSEHOLDER)	25.06.26
C	UPDATED	20.06.26
B	PLANNING APPLICATION (HOUSEHOLDER)	17.02.26
A	CLIENT PRELIM. PLANNING ISSUE	08.02.26
REV	DESCRIPTION	DATE

ARCHITECTURAL SERVICES
WPD
15 REDBANK, THREE BRIDGES, OAKWATER,
TEL: 01235 407200, EMAIL: 01235 407200@wpd.co.uk

CLIENT
MR & MRS HARVEY

PROJECT
**PROPOSED DOUBLE STOREY FRONT EXTENSION, PORCH
& OUTBUILDING AT SPINDLES, FURNACE FARM ROAD,
FURNACE WOOD, FULBROOK, WEST SUSSEX, RH19 2PU.**

DRAWING
EXISTING FLOOR PLANS & ELEVATIONS

STATUS PLANNING ISSUE			
SCALE	DATE	DWG. No	REVISION
1:100	FEB 2026	WPD1026/A10	D