





4 Coach House & Shed - Proposed East Elevation
Scale: 1:100

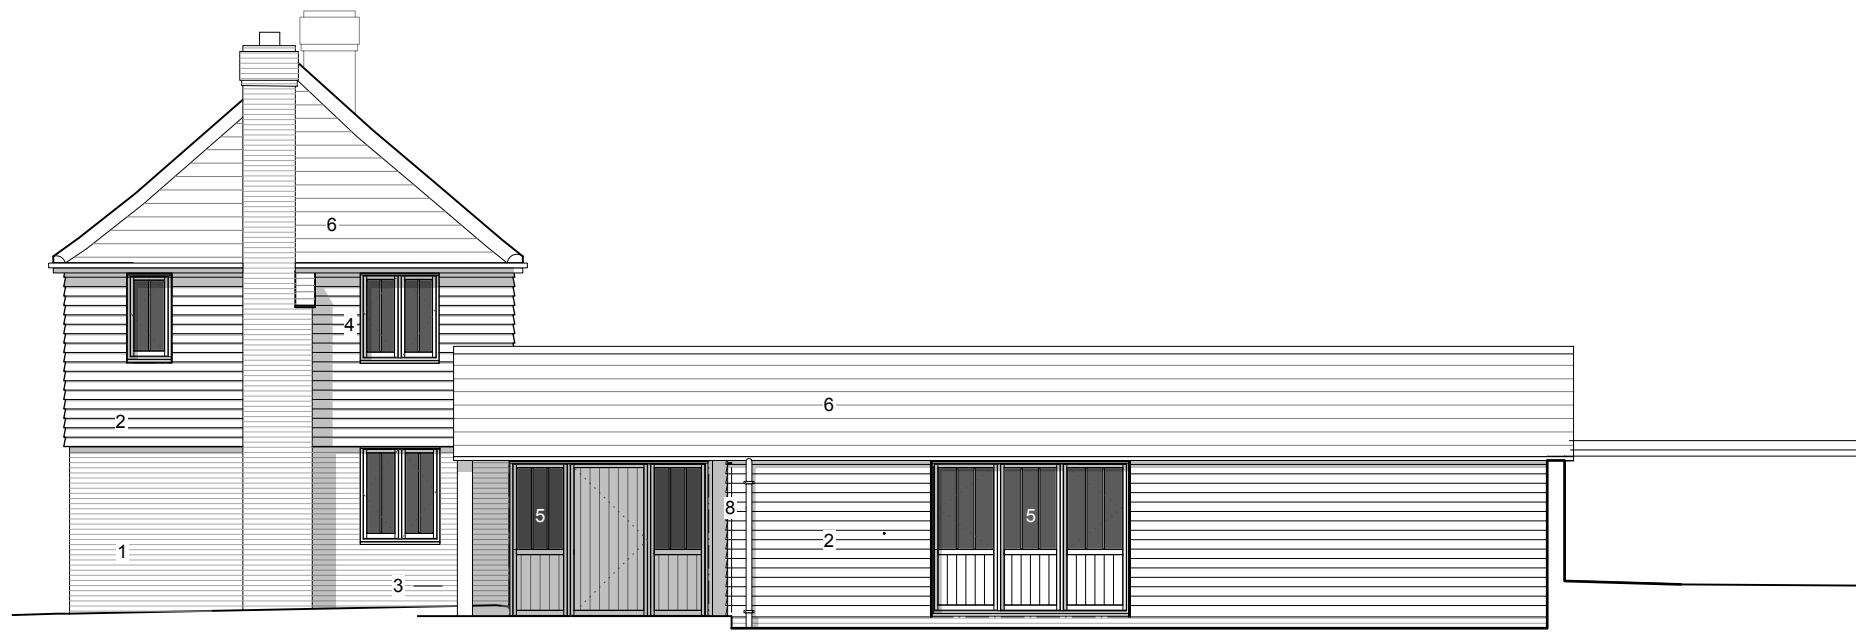

5 Coach House & Shed- Proposed North Elevation
Scale: 1:100

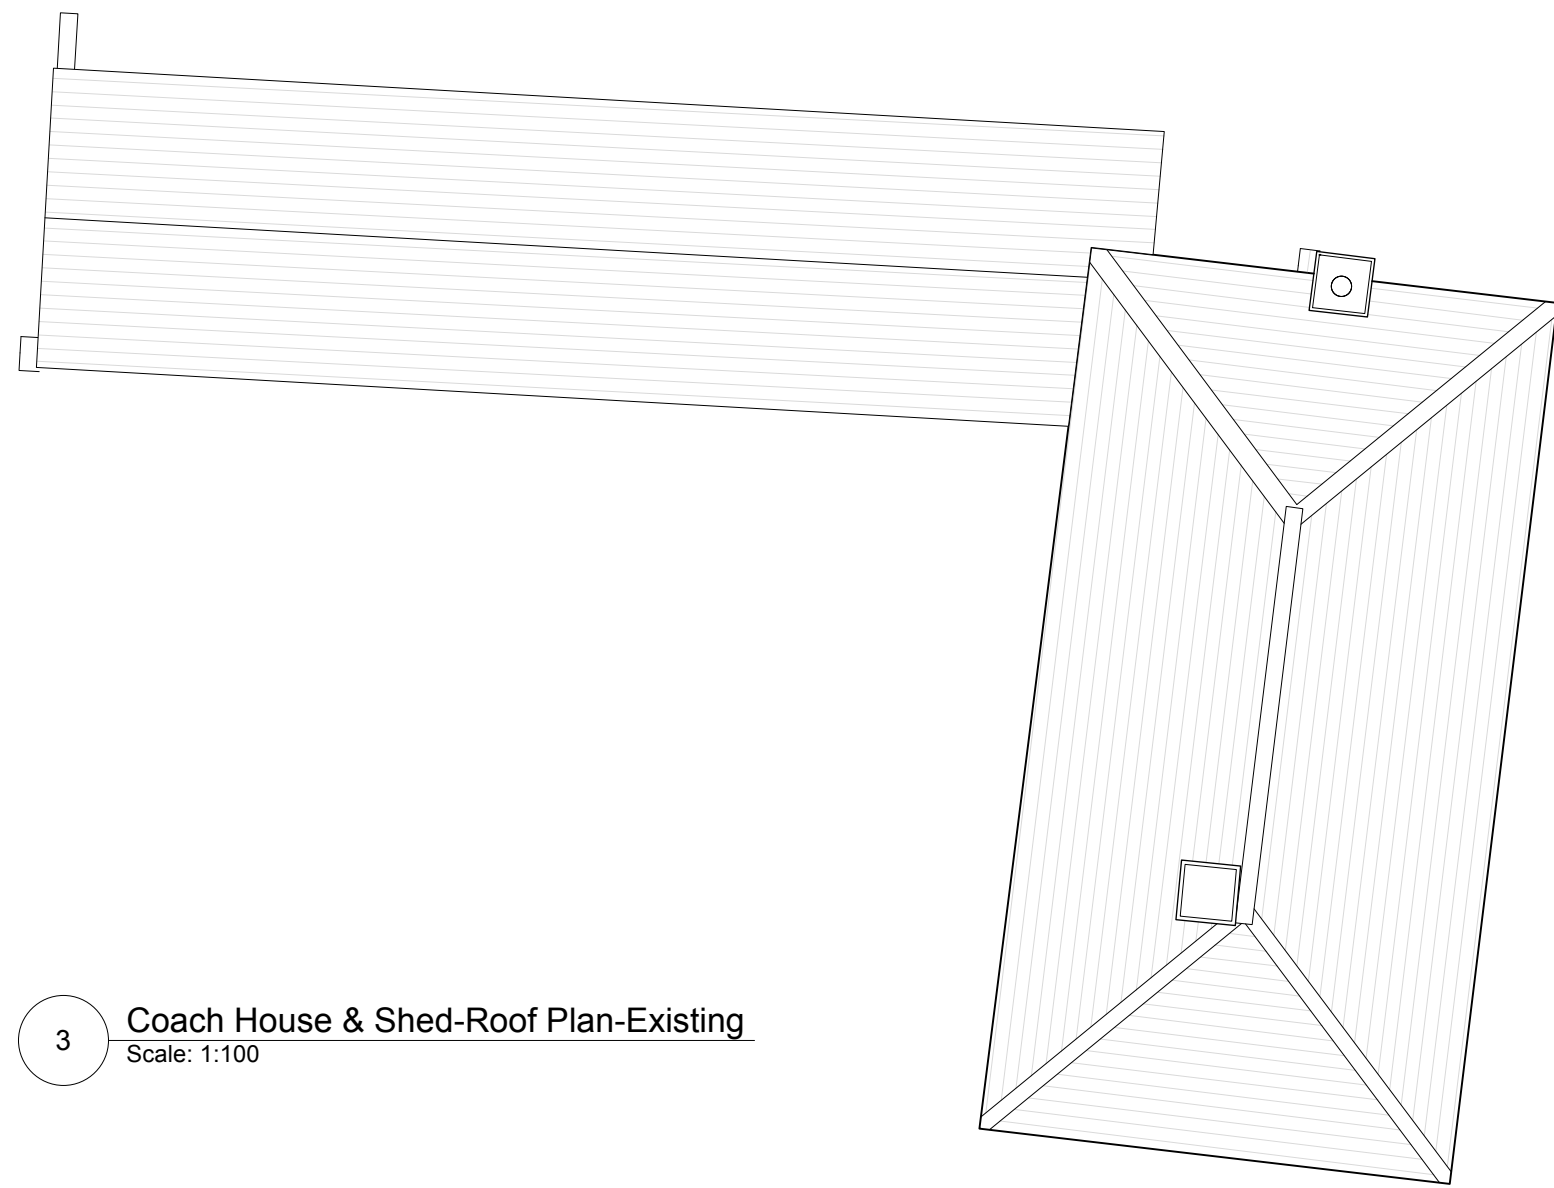


3 Coach House & Shed-Roof Plan-Existing
Scale: 1:100



6 Coach House & Shed - Proposed West Elevation
Scale: 1:100




7 Coach House & Shed - Proposed South Elevation
Scale: 1:100

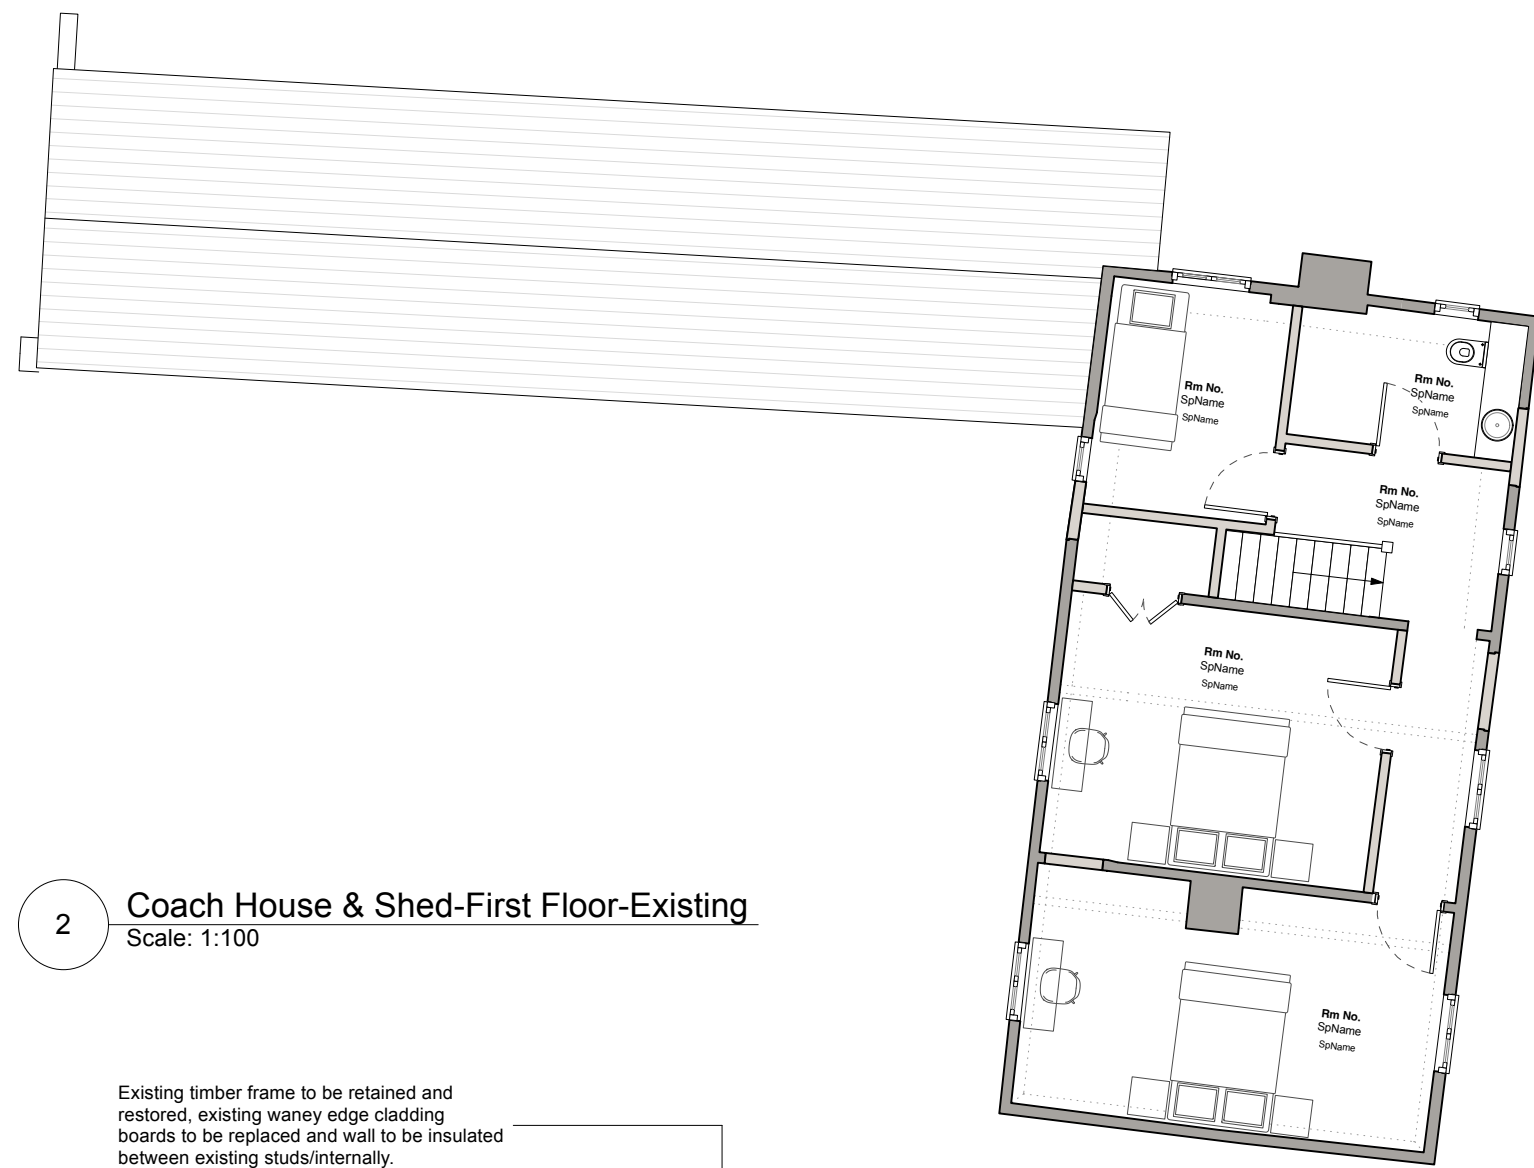

2 Coach House & Shed-First Floor-Existing
Scale: 1:100

Materials Legend	
1.	Existing clay brick in mortar; new areas of brick, bond and mortar to match existing
2.	Lapped timber weatherboarding; painted
3.	Painted timber column
4.	Painted timber casement windows; configuration as shown
5.	Painted timber doors; configuration as shown
6.	Existing clay plain tiles with bonnet hips and half-round ridge
7.	Slimline/concealed aluminium framed structural glazing
8.	Cast iron / Aluminium rainwater goods

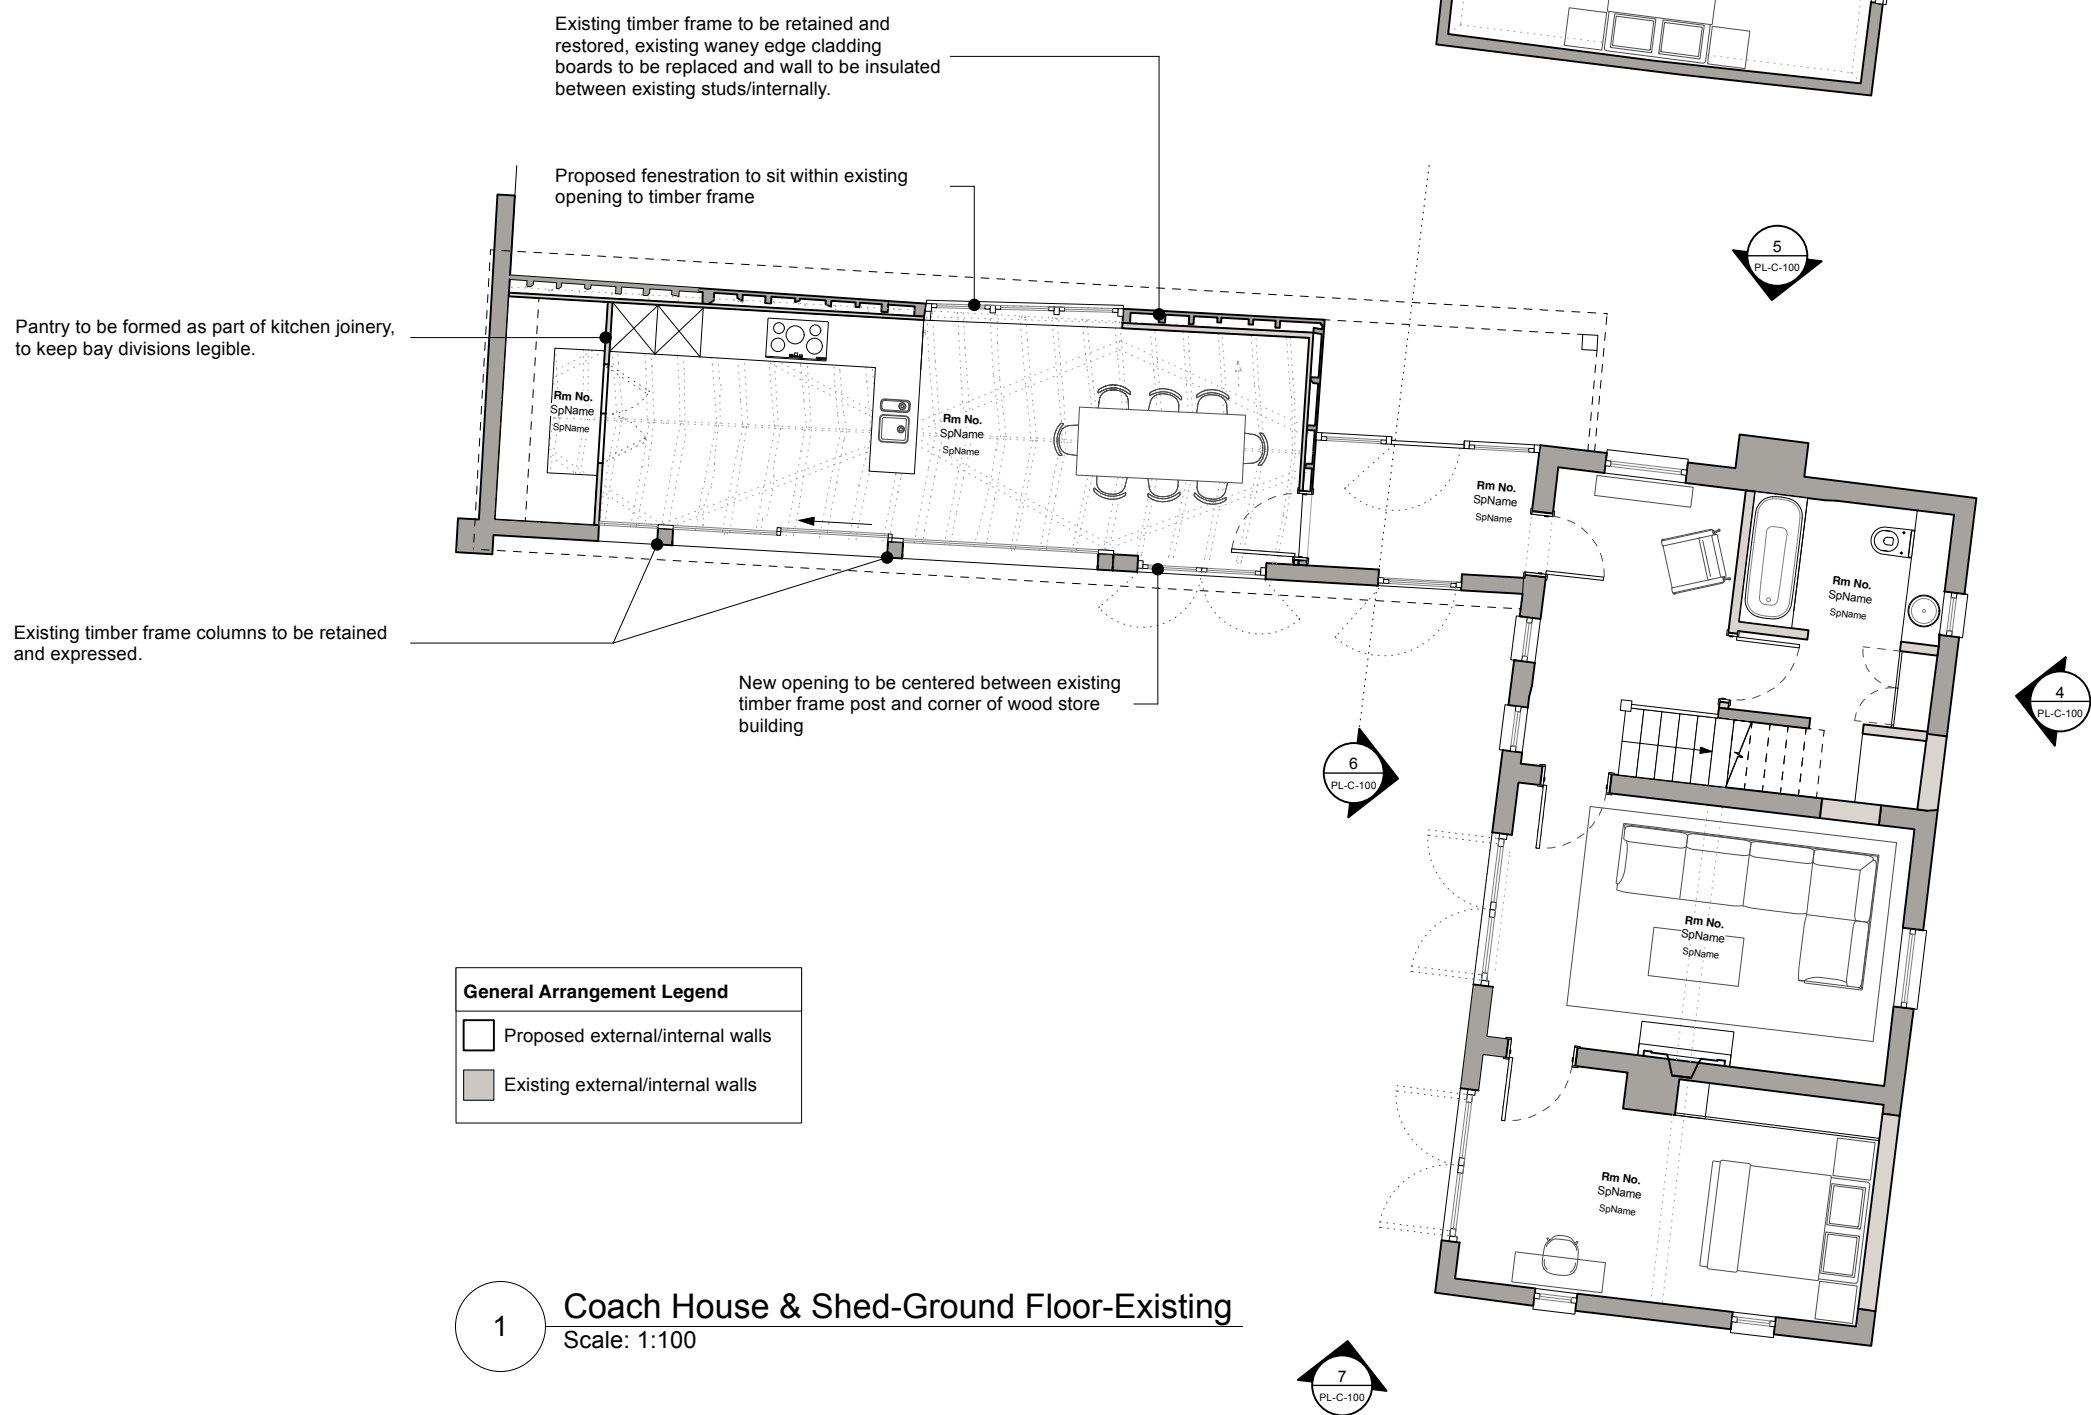

1 Coach House & Shed-Ground Floor-Existing
Scale: 1:100

Scale for Planning purposes only, do not scale for construction purposes. Use figured dimensions only. Figured dimensions are in millimetres. All levels are in metres. All dimensions and levels shall be verified on site before proceeding with works. Detailed site survey to be carried out to verify positions and level relationships with site features and ordnance survey. The Architect must be notified of any discrepancy. Where building components are described in the Schedule of works as Contractor Design - elements shown on this drawing pertaining to those components are to be read as 'Issued for Design Intent only'.			
Scale for Planning purposes only, do not scale for construction purposes. Use figured dimensions only. Figured dimensions are in millimetres. All levels are in metres. All dimensions and levels shall be verified on site before proceeding with works. Detailed site survey to be carried out to verify positions and level relationships with site features and ordnance survey. The Architect must be notified of any discrepancy. Where building components are described in the Schedule of works as Contractor Design - elements shown on this drawing pertaining to those components are to be read as 'Issued for Design Intent only'.	George and James Architects Limited is not responsible for any errors caused by the transmission, translation, software or computer systems. George and James Architects Limited is not responsible for nor shall be liable for the consequences of any use made of the drawings or models other than that for which they were produced by George and James Architects Limited for the Client.	
Revision	Date	Issue Note	
A	12/11/2025	Issued for Planning	
B	04/03/2026	Amendments to fenestration, southern elevation of wood store and wood store roof	

PLANNING

GEORGE & JAMES
ARCHITECTS

www.georgeandjames.co.uk

The Workshop
Ingram's Green Lane
Midhurst, GU29 0LJ
01730 887 287
architects@georgeandjames.co.uk

G&J PROJECT NO: 526

Nether Walstead
Coach House & Shed
Proposed Elevations & Floor Plans
526_PL-C-100 Rev.B

SCALE: 1:100 at A1

