



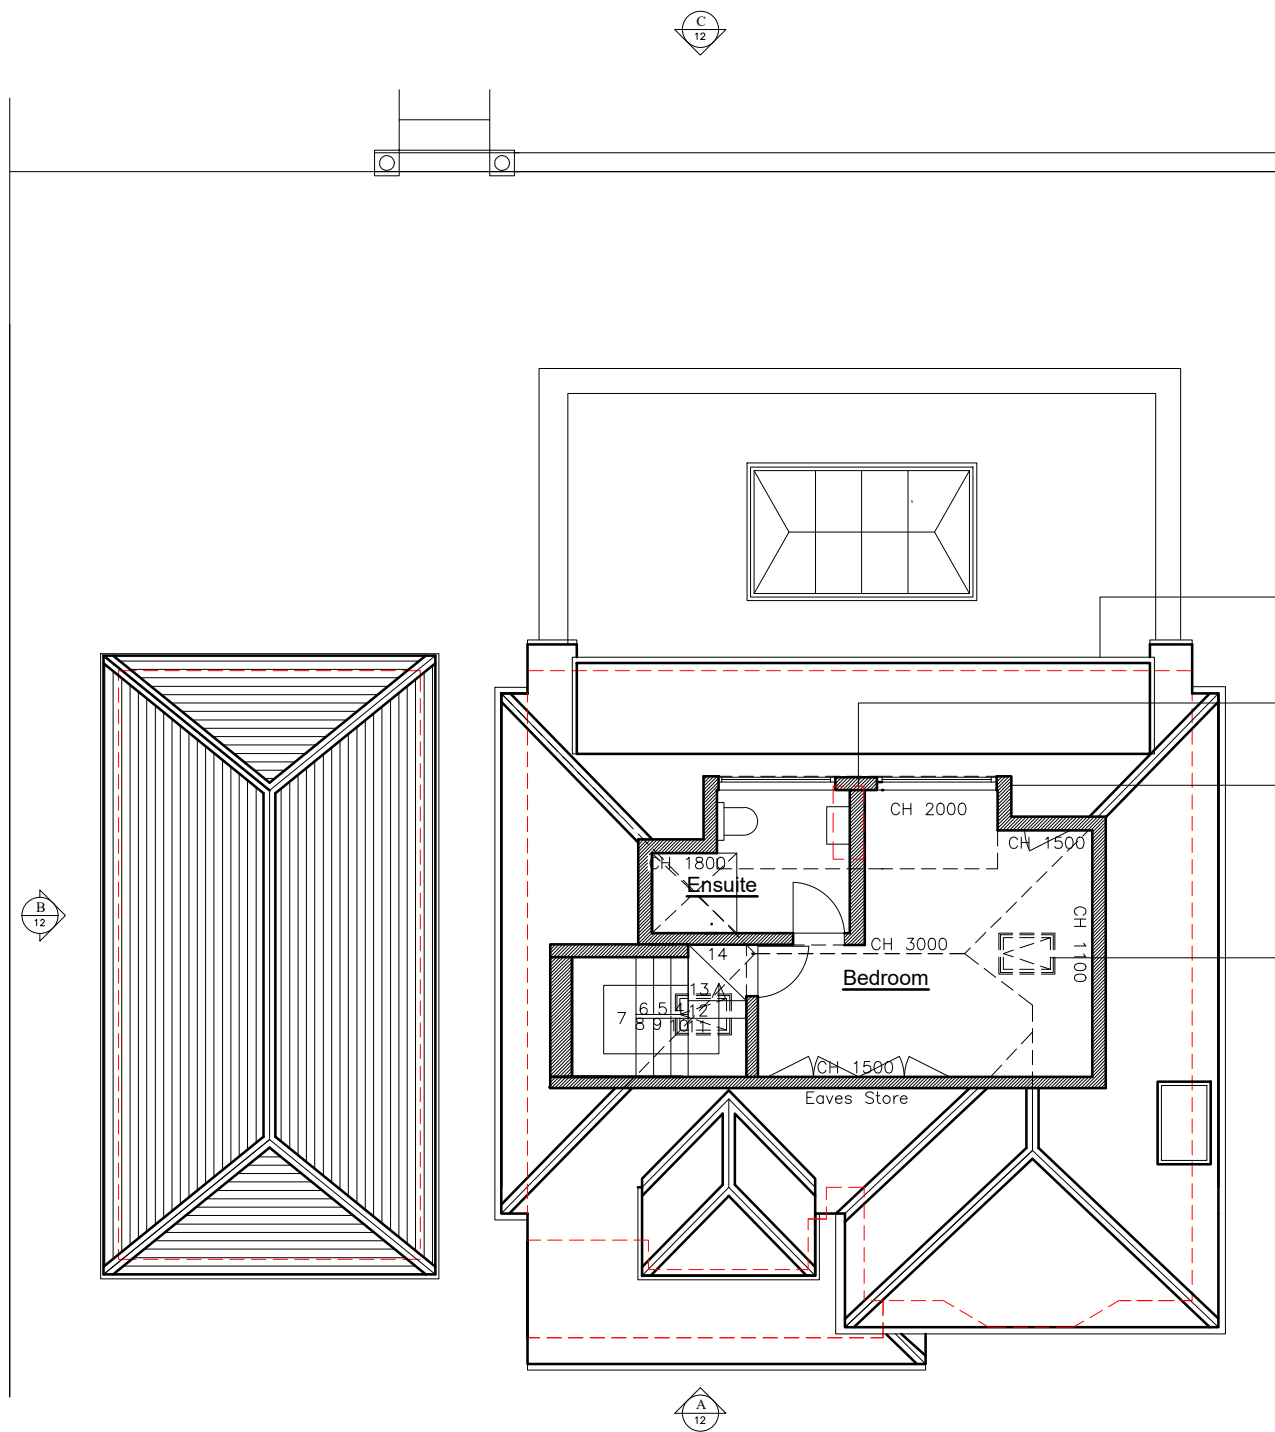

Proposed Second Floor Plan

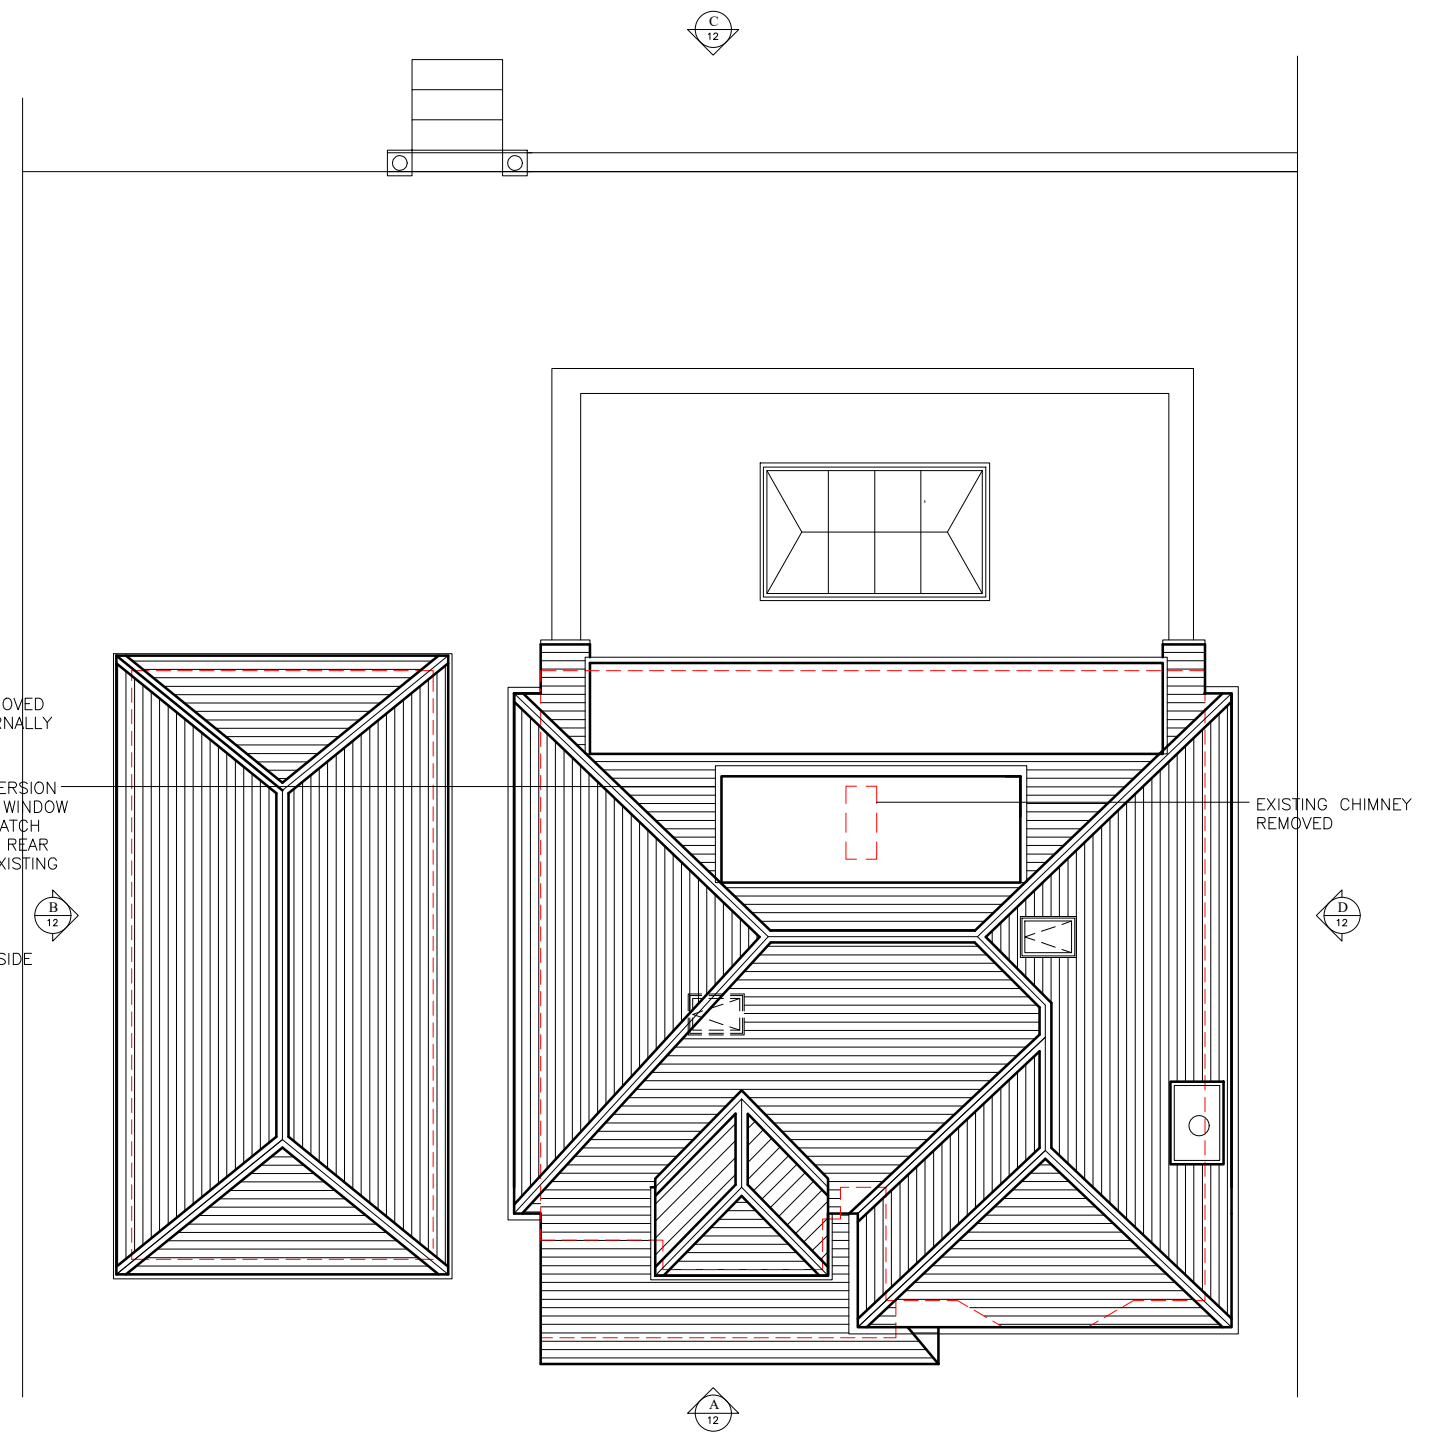


Proposed Roof Plan

--- PROPOSED DEMOLITION
--- PROPOSED NEW INTERNAL & EXTERNAL WALLS

REV A: PROPOSED REAR FIRST FLOOR FLAT ROOF RAISED AND WIDTH INCREASED TO ACHIEVE A FLAT CEILING INTERNALLY FOR USEABLE SPACE.
HUNG TILING TO EXTERNAL WALLS TO MATCH EXISTING
GLAZED DOUBLE DOOR HEIGHT RAISED



PLANNING DRAWING

 

Title Proposed Second Floor & Roof Plan				SARAH BREEZE RIBA			
Drawn by SB		Checked by YM&AM		Client Yulia Mukhametshina			
Scale A3 @ 1:100		Date 21/08/2025		Project 29 Wickham Way Haywards Heath West Sussex RH16 1UJ			
Project no. BA208	Dwg. no. 11	Revision A	Prelim.				